


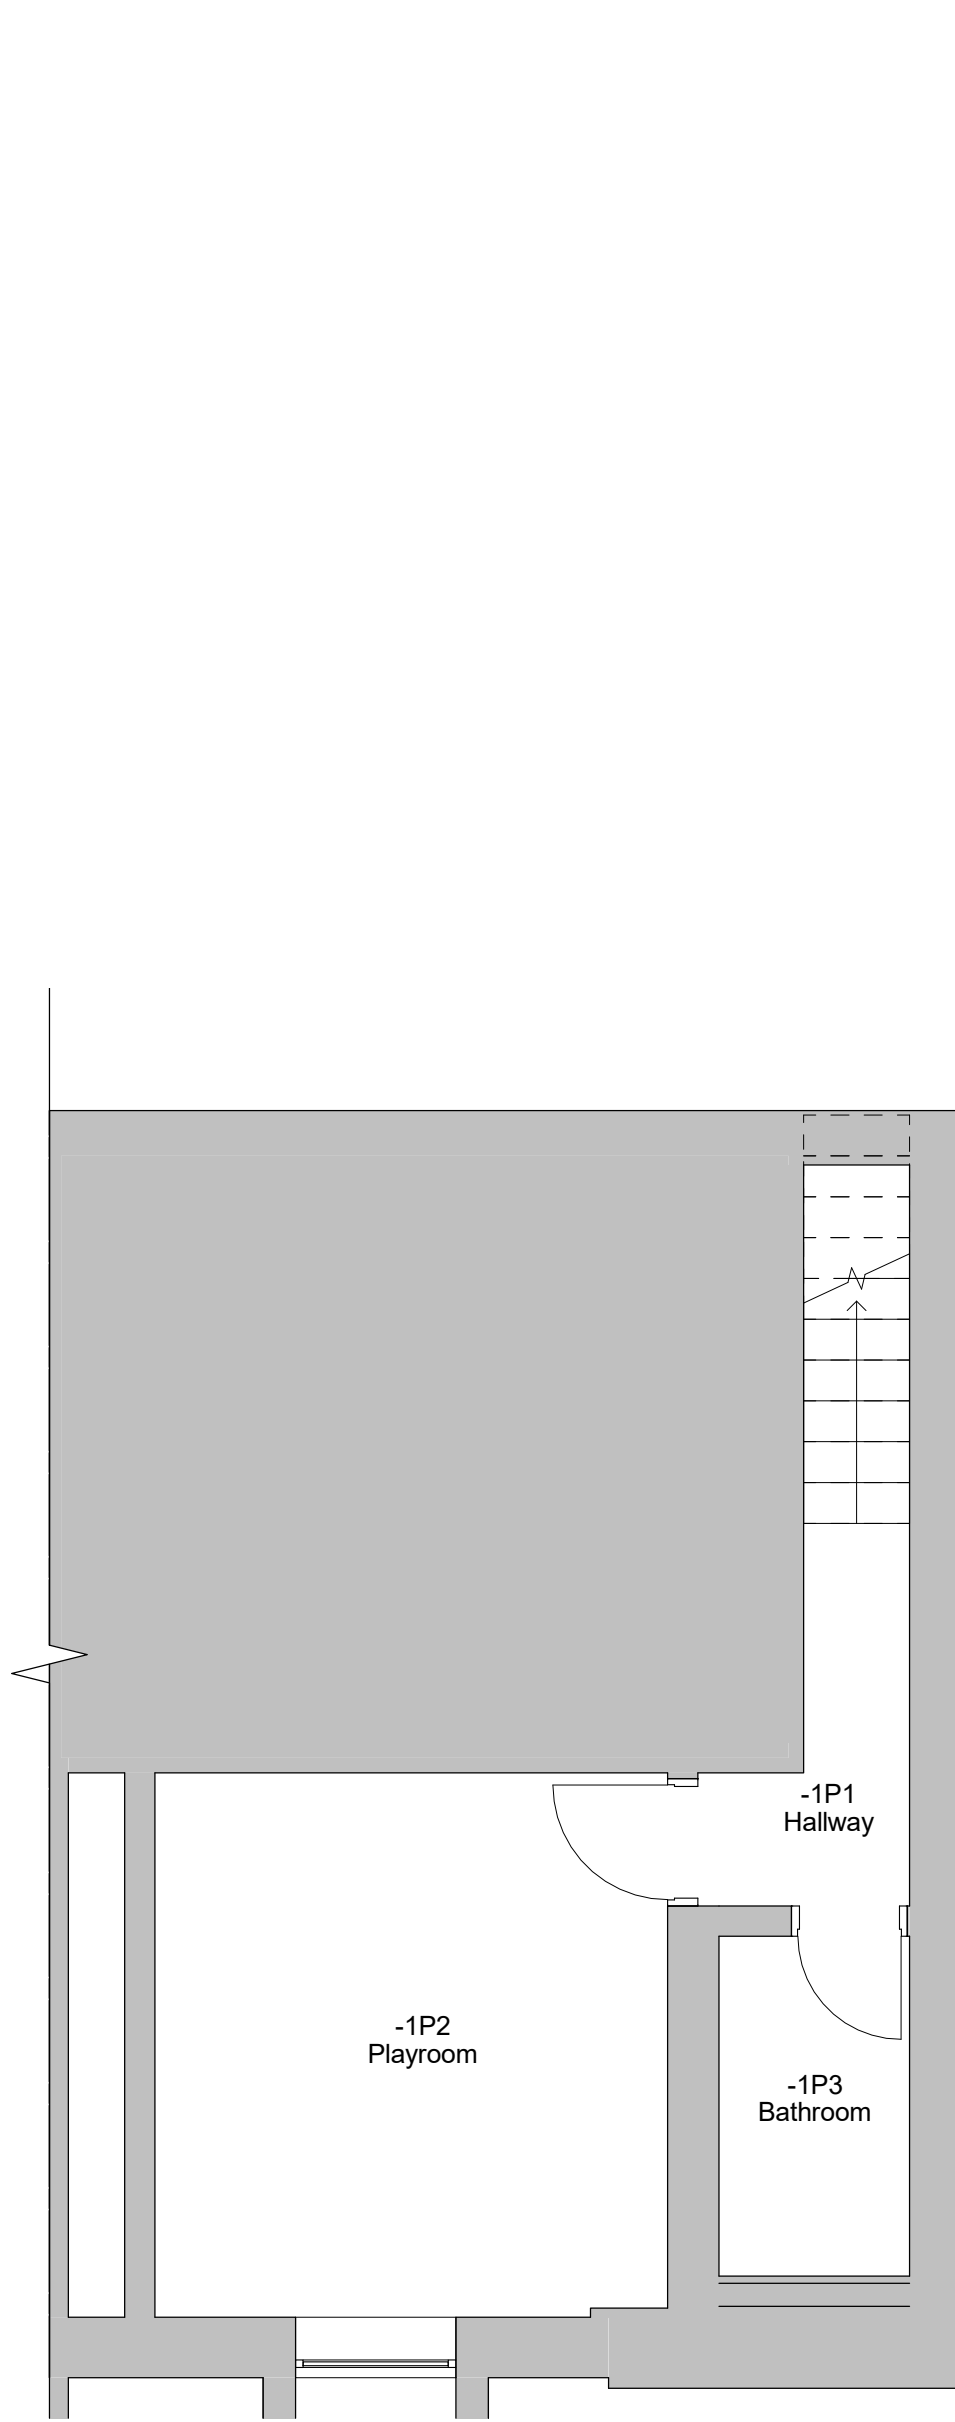


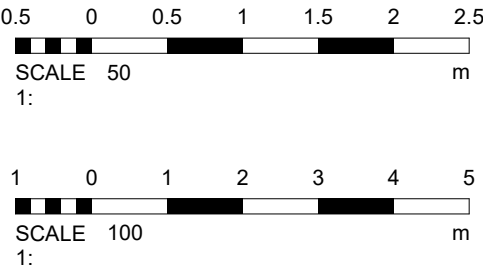


1 LEVEL B1 - Proposed
1 : 50

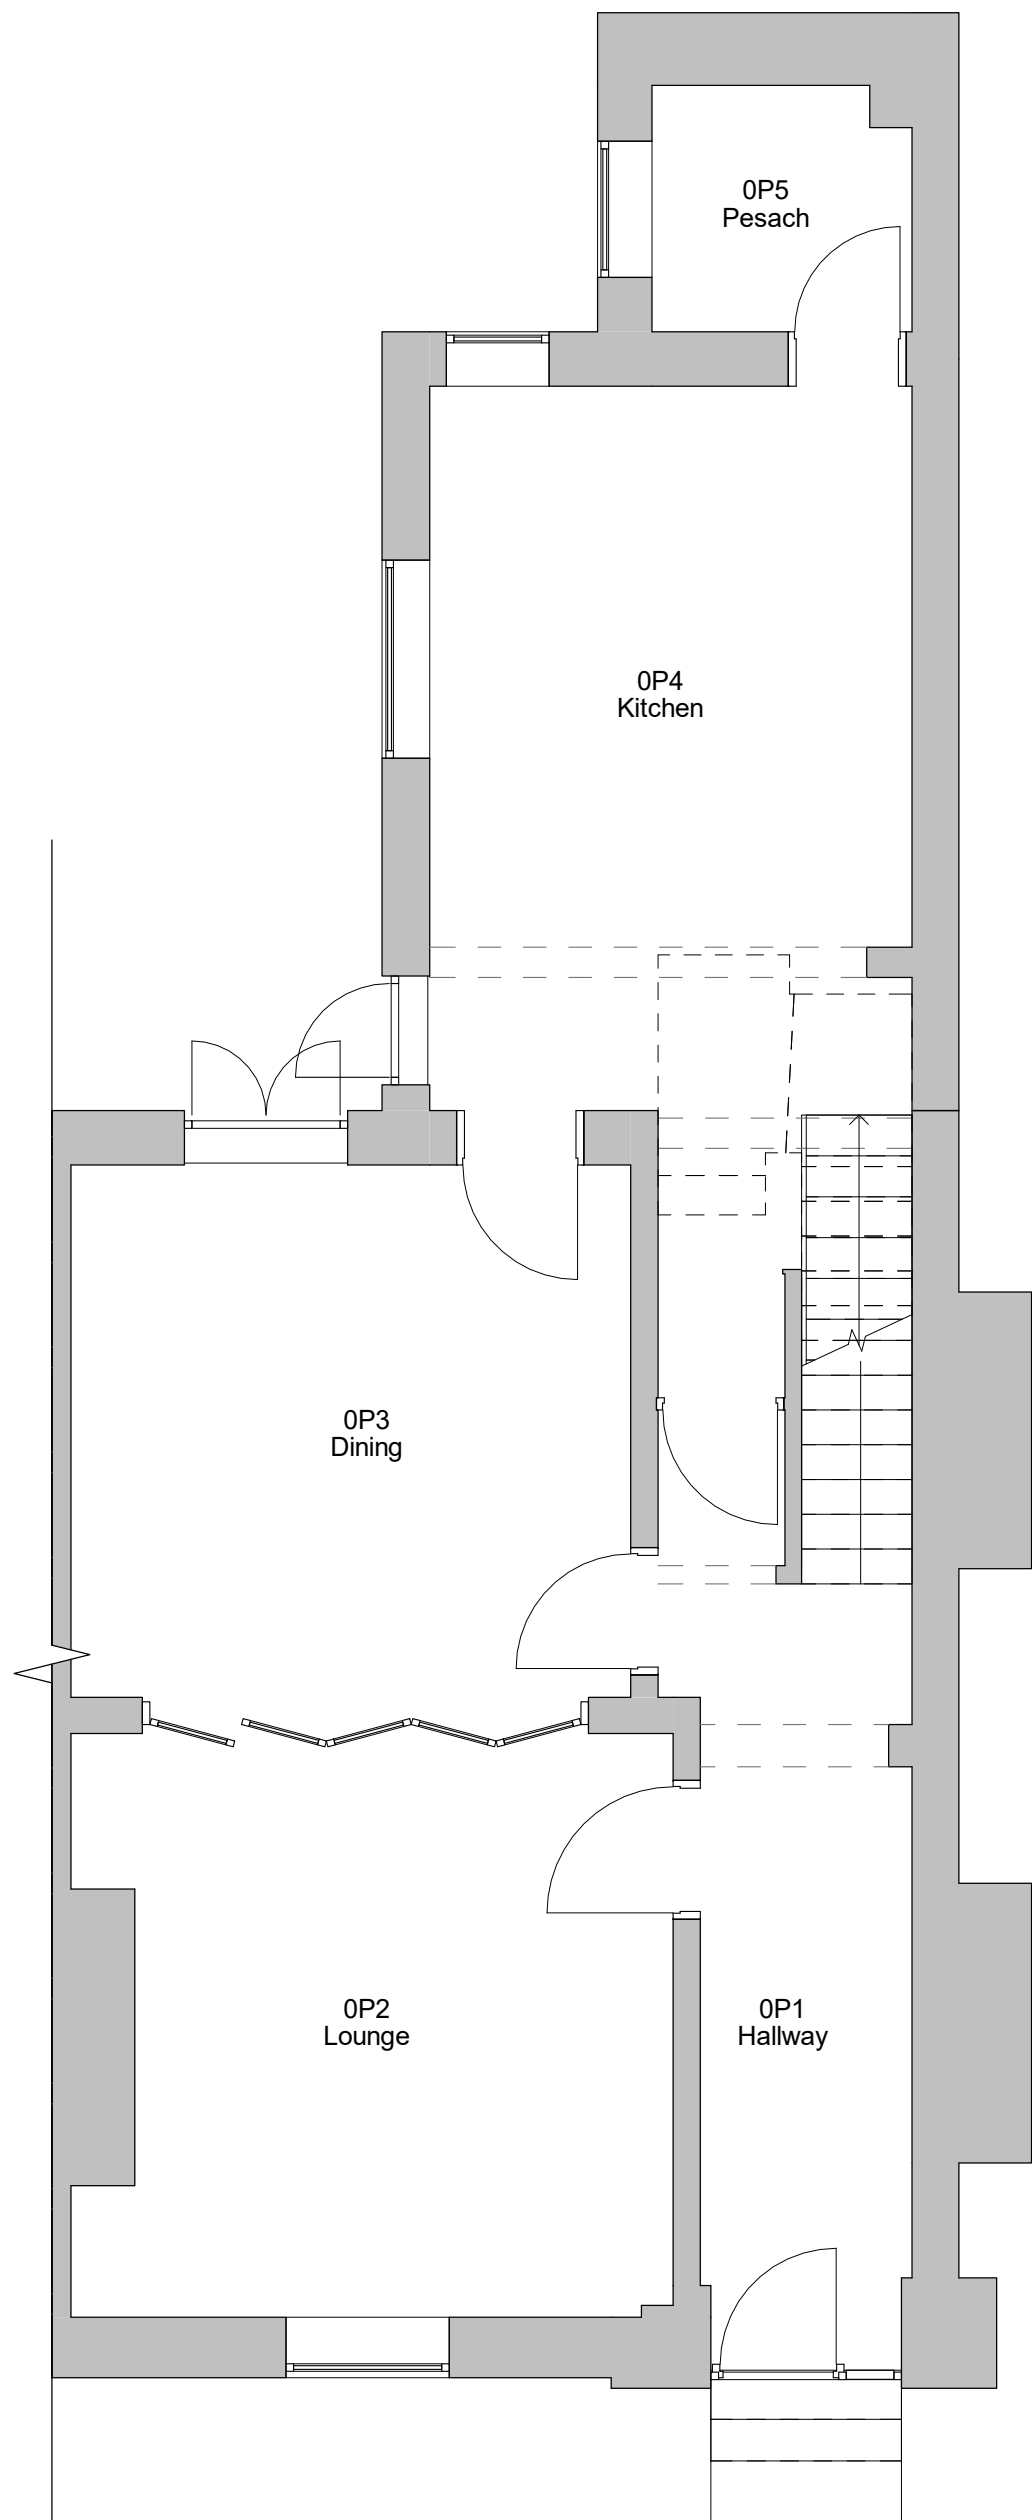


2 Level 0 - Proposed
1 : 50

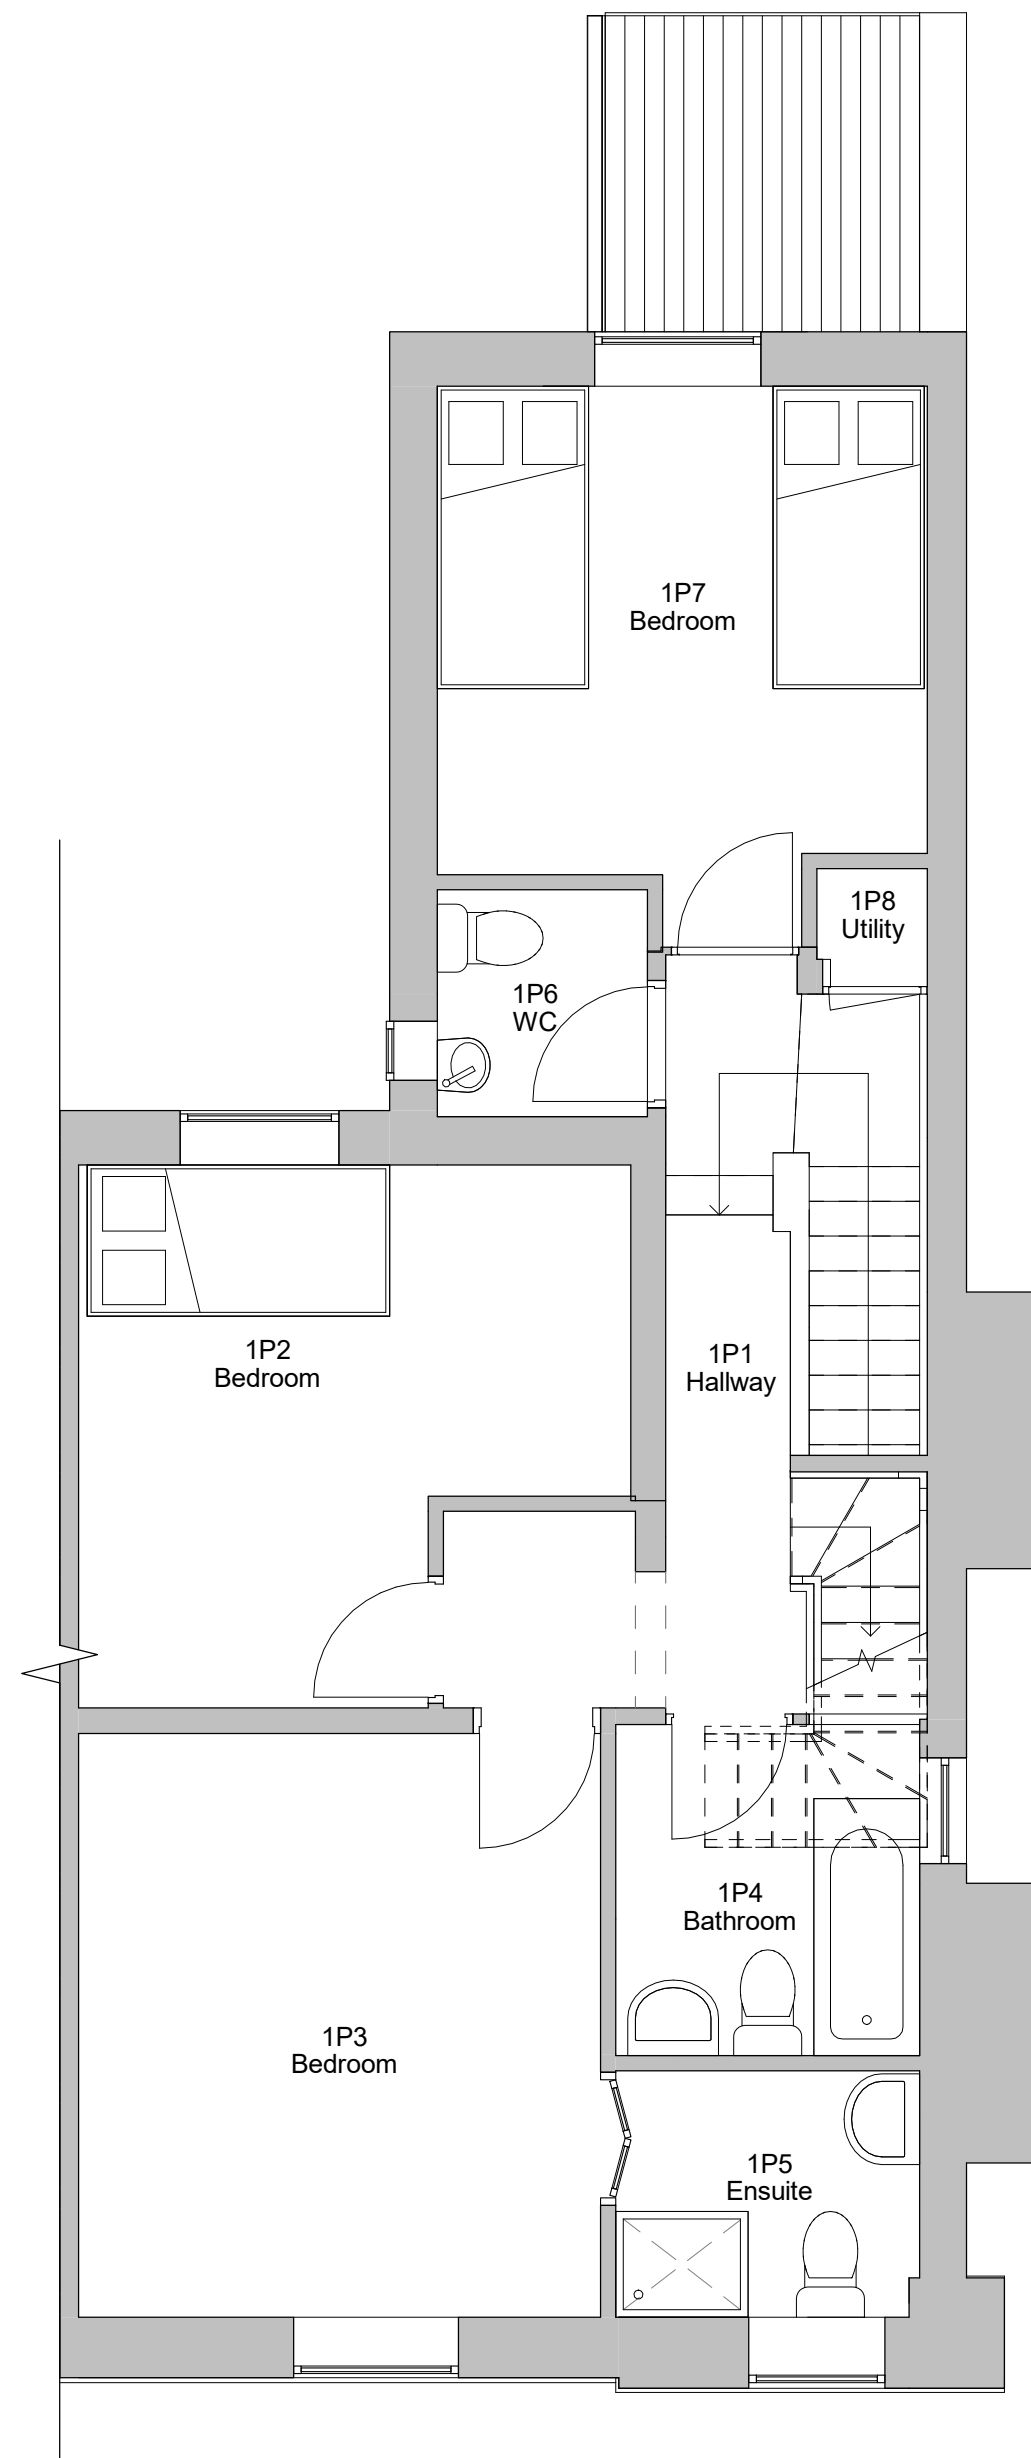

3 Level 1 - Proposed
1 : 50

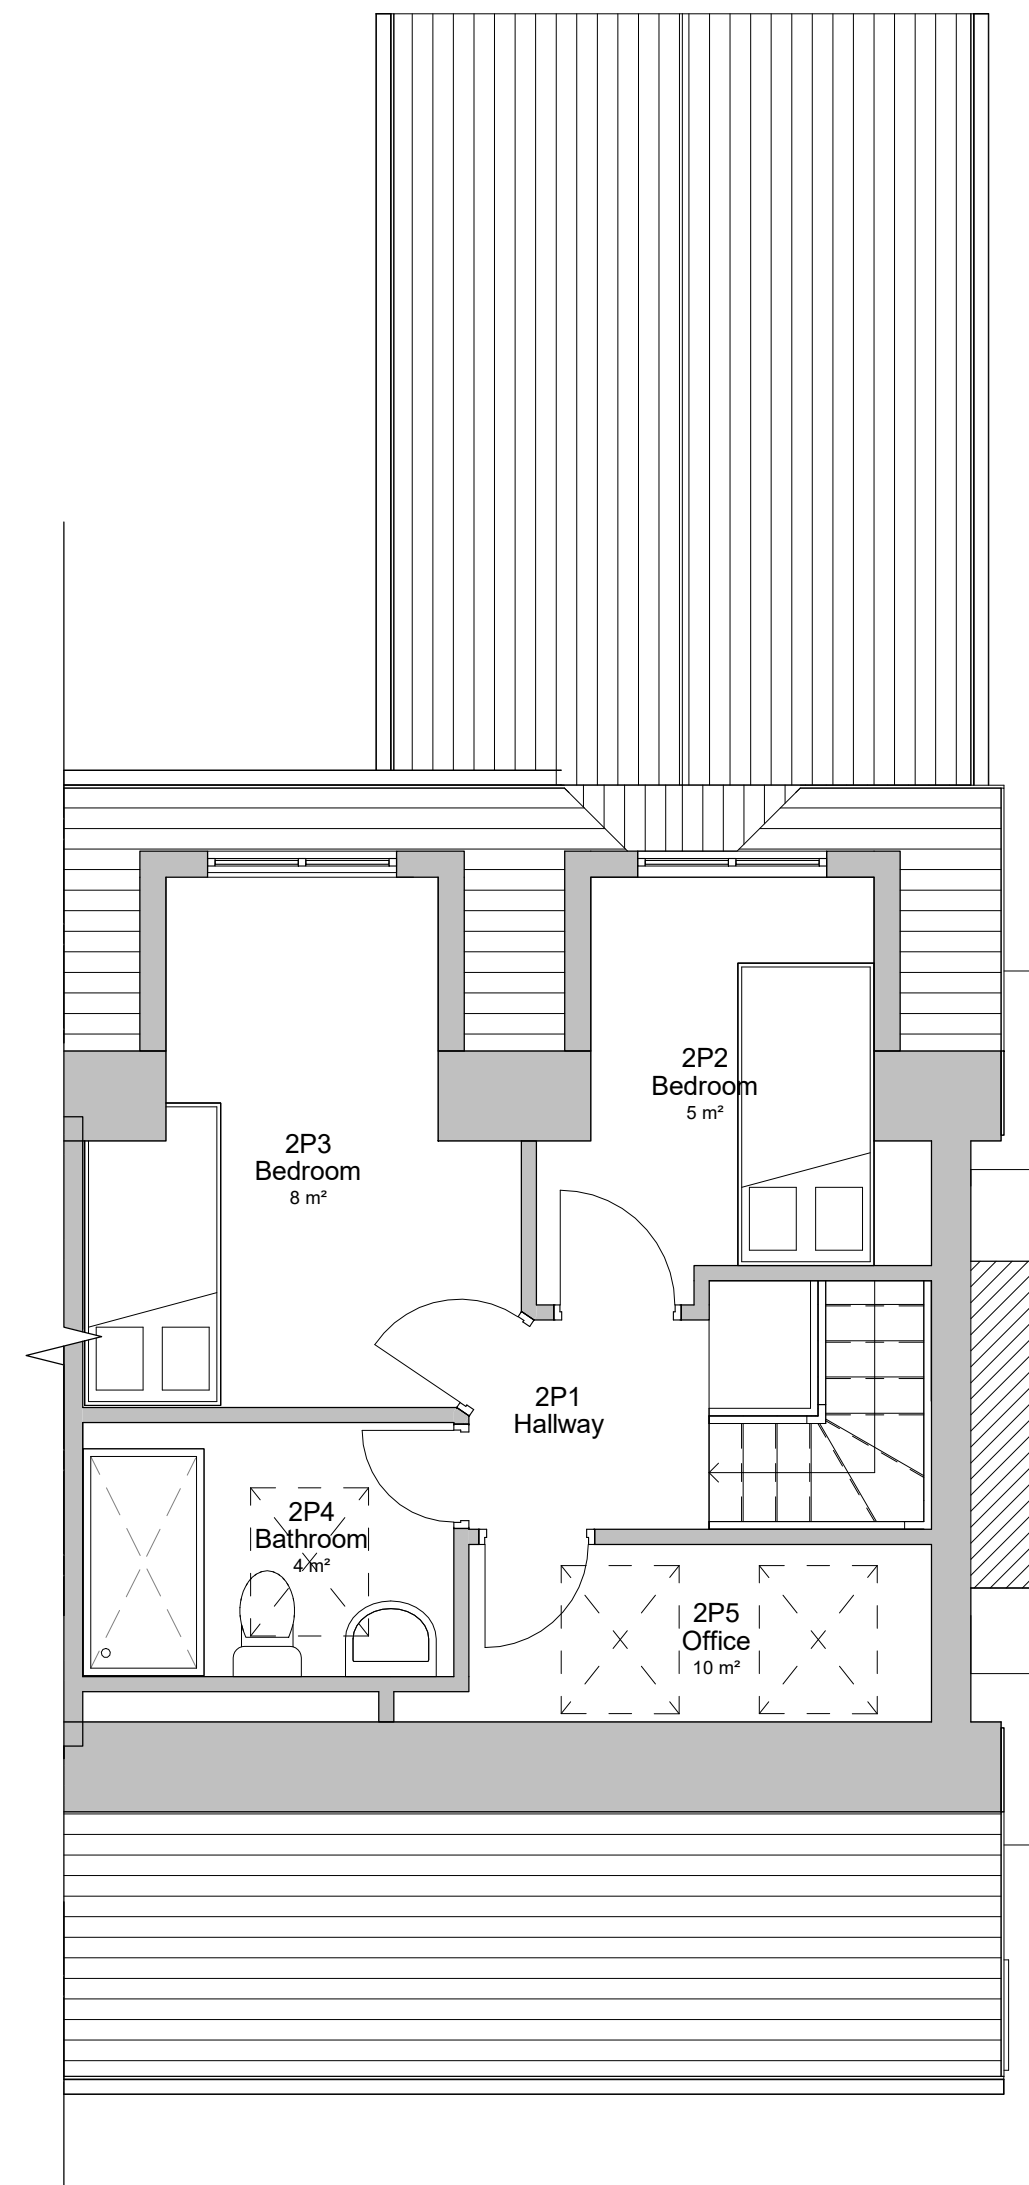

4 Level 2 - Proposed
1 : 50

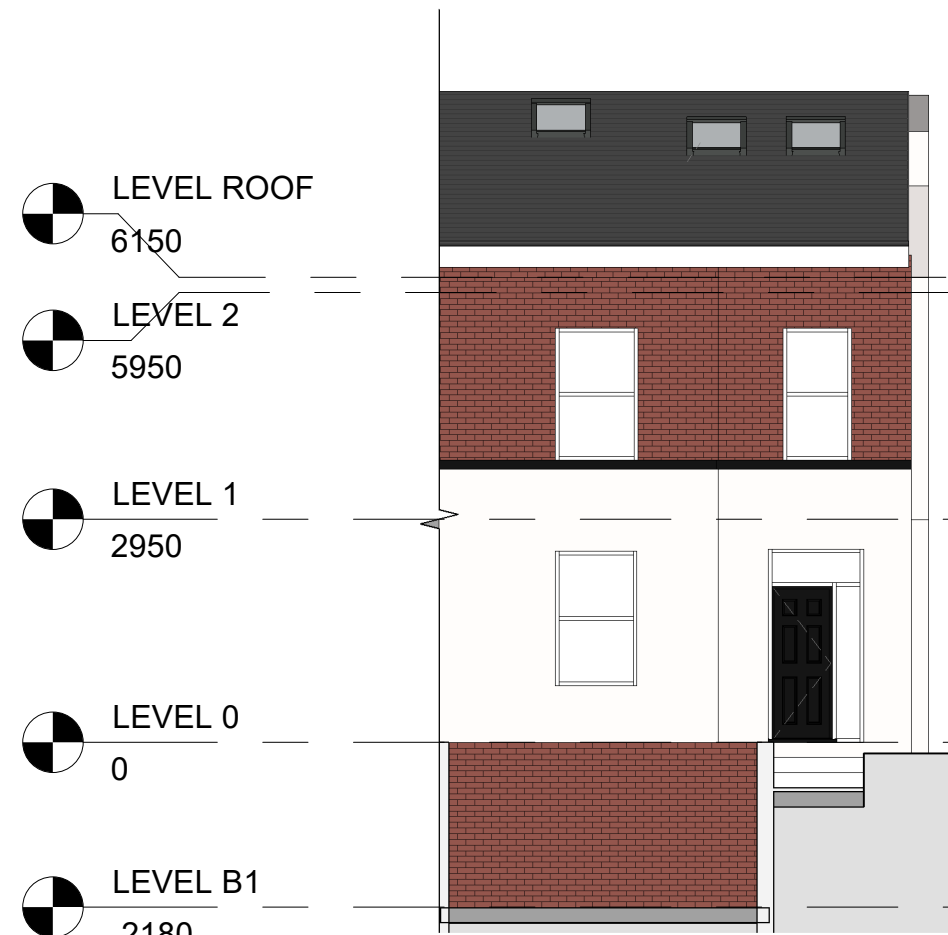


5 Front - Proposed
1 : 100



6 Left Side - Proposed
1 : 100



7 Rear - Proposed
1 : 100

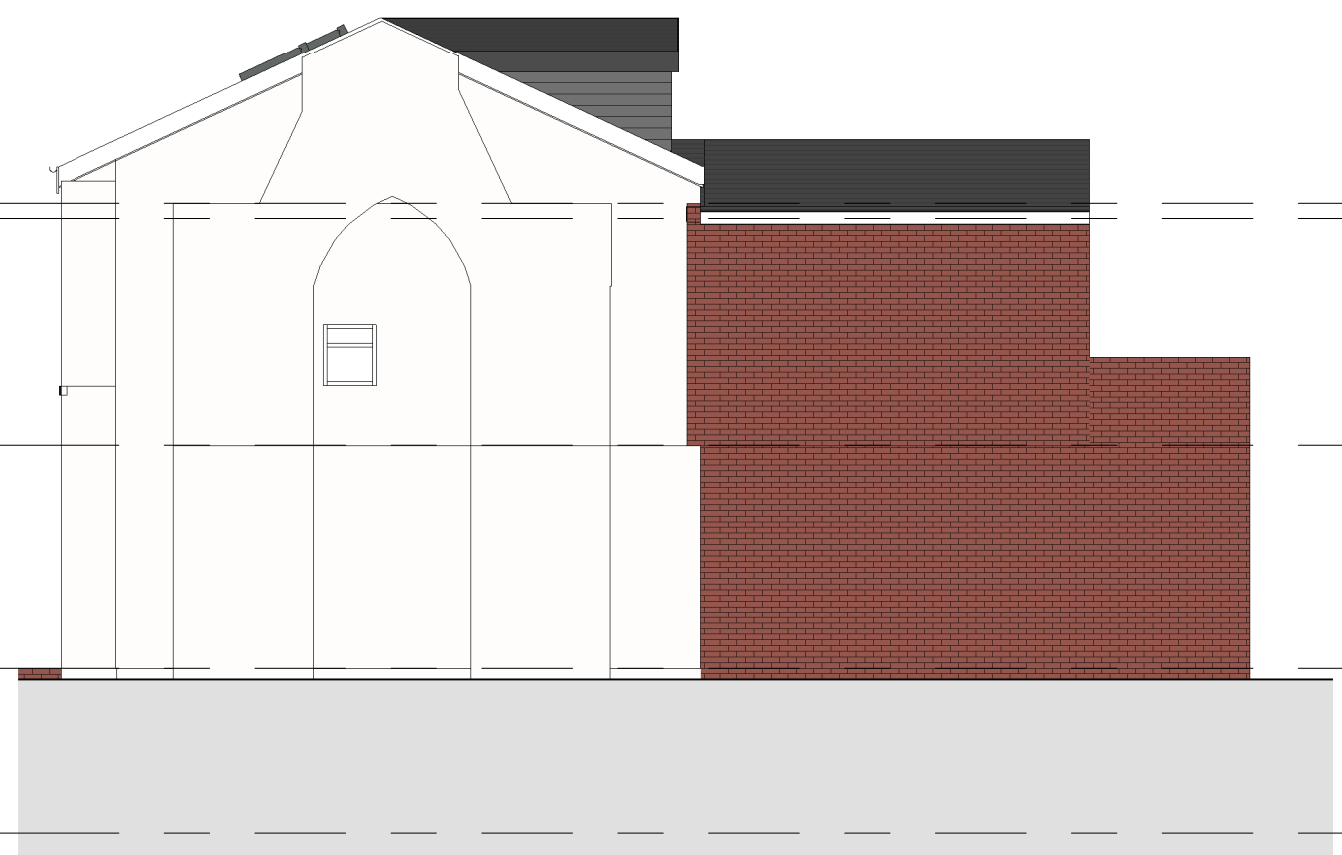

8 Right Side - Proposed
1 : 100

6	Revised Rear Dormer	09/09/2020
5	Two pitched dormers	29/06/2020
4	Rear dormer Pitched	24/06/2020
3	Planning - Front Dormer	27/04/2020
2	PLANNING	01/04/2020
1	Revised Design	24/03/2020
No.	Description	Date

PROJECT		13 Middleton Road	
TITLE			
Proposed Plans and Elevations			
CLIENT			
Mr and Mrs Niman			
STATUS			
DESIGN			
DRAWN BY		DATE	
SG		17/03/2020	
		SCALE (@ A1)	
		As indicated	
PROJECT NUMBER		DRAWING NUMBER	
GGS20012		003	
		REV	
		6	
GOLD SKETCH			
S T U D I O S			
www.goldsketch.co.uk		info@goldsketch.co.uk	
		0161 792 9595	
NOTES			
© COPYRIGHT. ALL RIGHTS RESERVED.			
THIS DRAWING IS NOT TO BE REPRODUCED WITHOUT WRITTEN CONSENT.			
DRAWING TO BE USED FOR THE SITE ONLY. ALL DIMENSIONS AND LEVELS ARE INDICATED ON SITE. ANY DISCREPANCIES TO BE REPORTED TO THE ARCHITECT PRIOR TO THE COMMENCEMENT OF ANY WORK. ALL WORK AND MATERIALS TO BE IN ACCORDANCE WITH CURRENT BUILDING REGULATION AND LOCAL CODES OF PRACTICE AND BRITISH STANDARDS. ALL DIMENSIONS ON THIS DRAWING ARE IN MILLIMETRES (UNLESS OTHERWISE STATED).			