


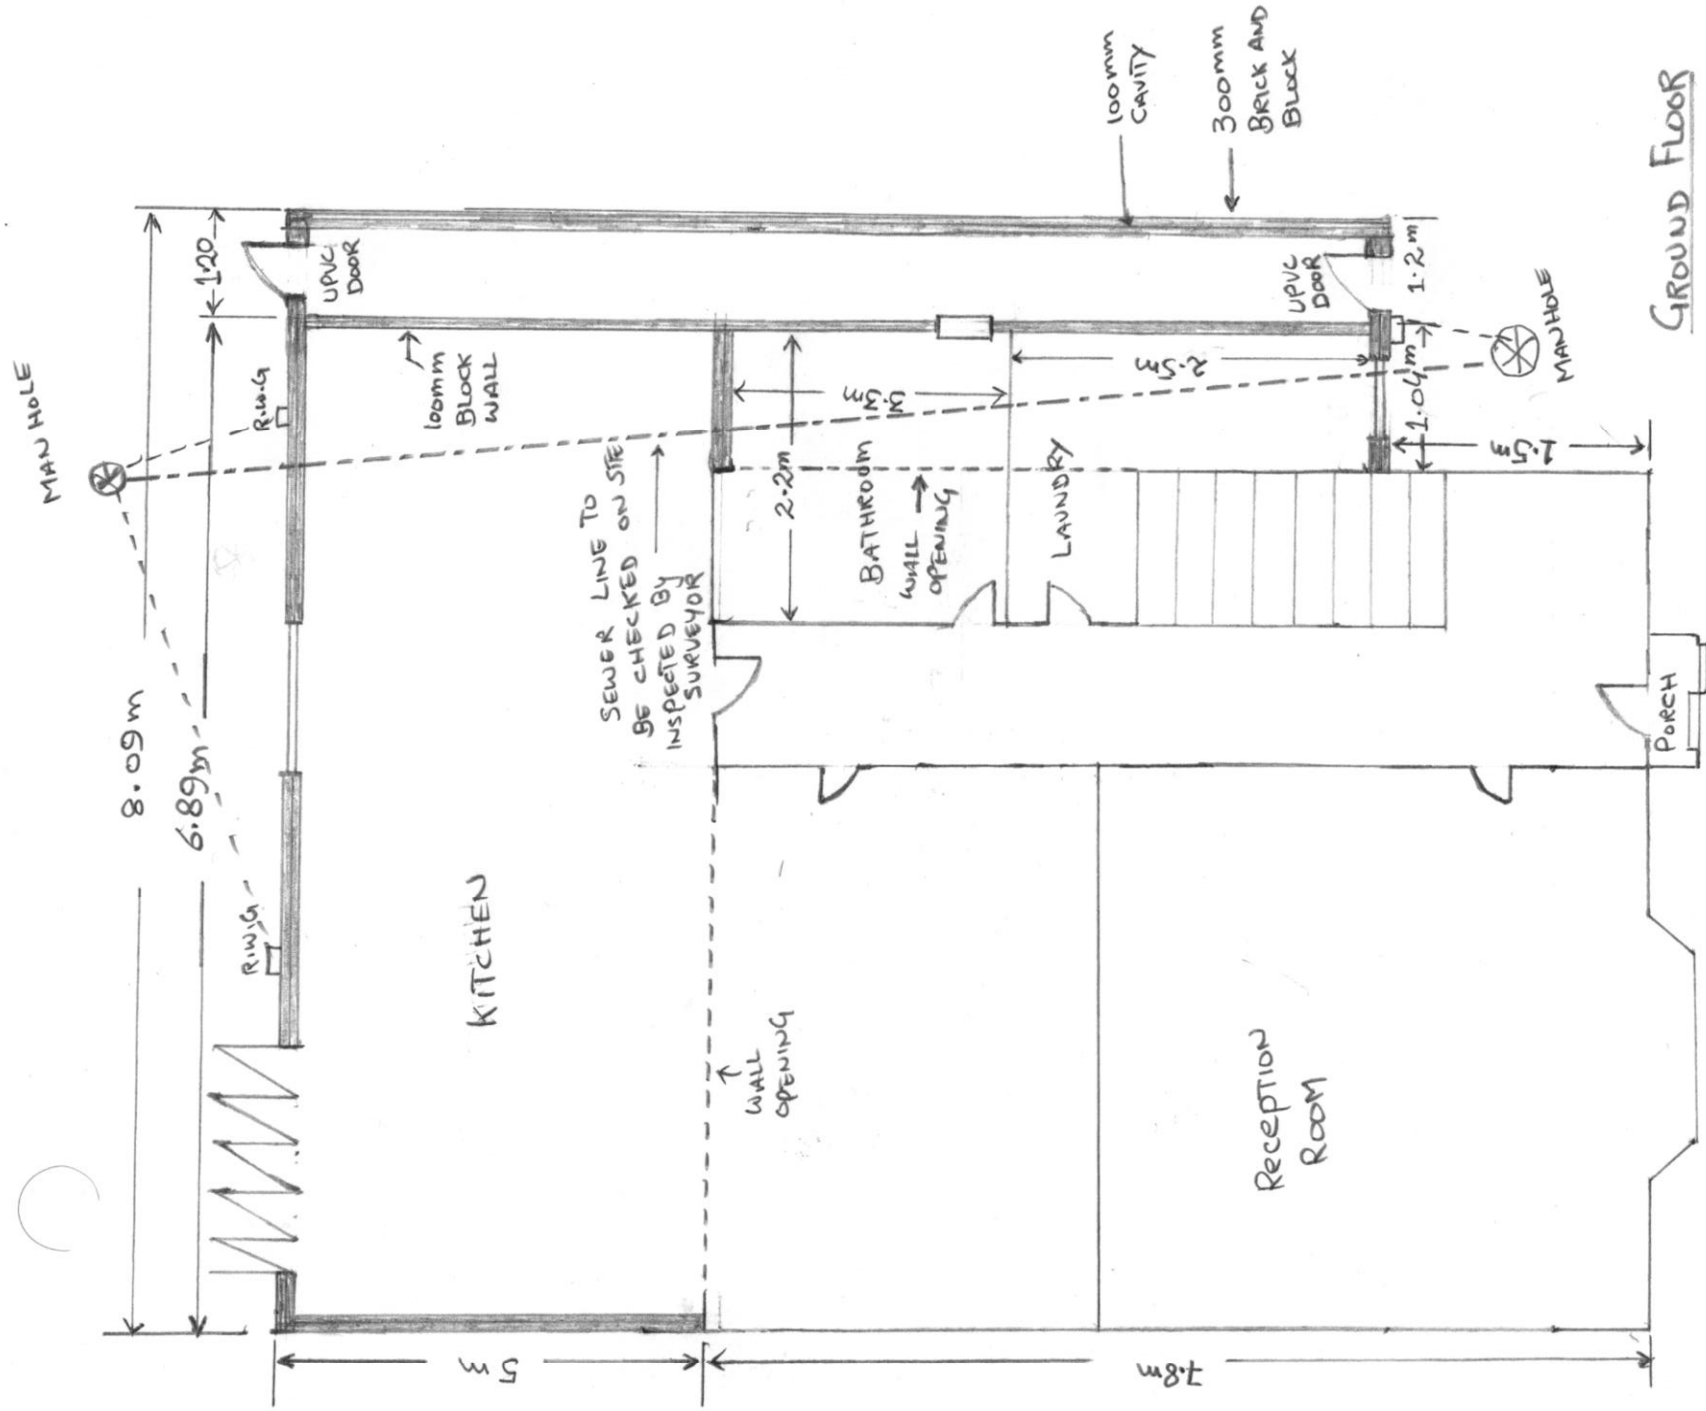

GROUND FLOOR
 SIDE, REAR EXT
 134 BERESFORD
 ROAD, M13 OTF
 LONGSIGHT

GROUND FLOOR
 PROPOSED PLAN