Condron Design Consultants Ltd
79 Ash Drive Wardley
condrondesignconsultants@
outlook.com
07734669651
Planning Drawing

Scale Bar

1000mm

EXISTING FRONT ELEVATION

6 Sale Road - Wythenshaw
Loft Conversion + Rear Dormer
1:50@A3 - MCEXPL01
Dimensions to be checked on
site by contractor

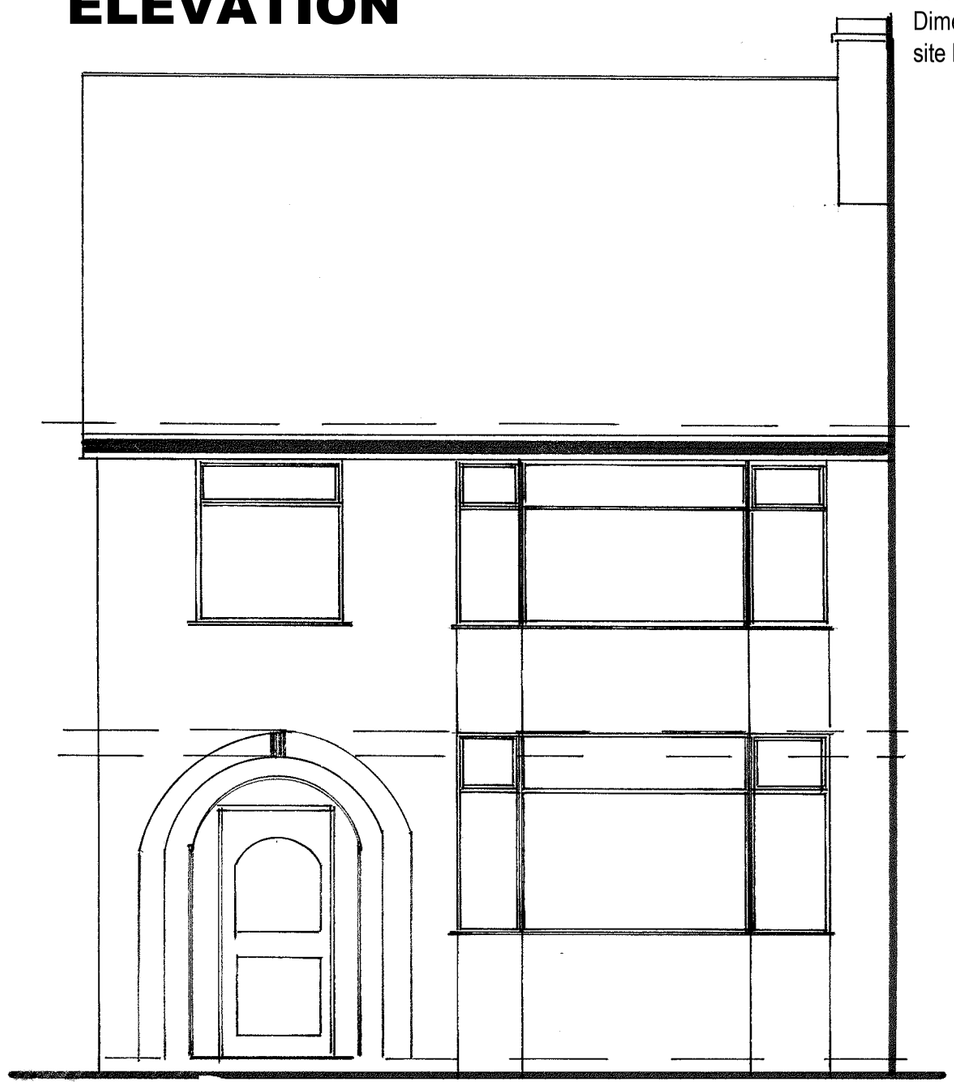

EXISTING REAR ELEVATION

Condron Design Consultants Ltd
79 Ash Drive Wardley
condrondesignconsultants@
outlook.com
07734669651
Planning Drawing

Scale Bar

1000mm

6 Sale Road - Wythenshaw
Loft Conversion + Rear Dormer
1:50@A3 - MCEXPL02
Dimensions to be checked on
site by contractor

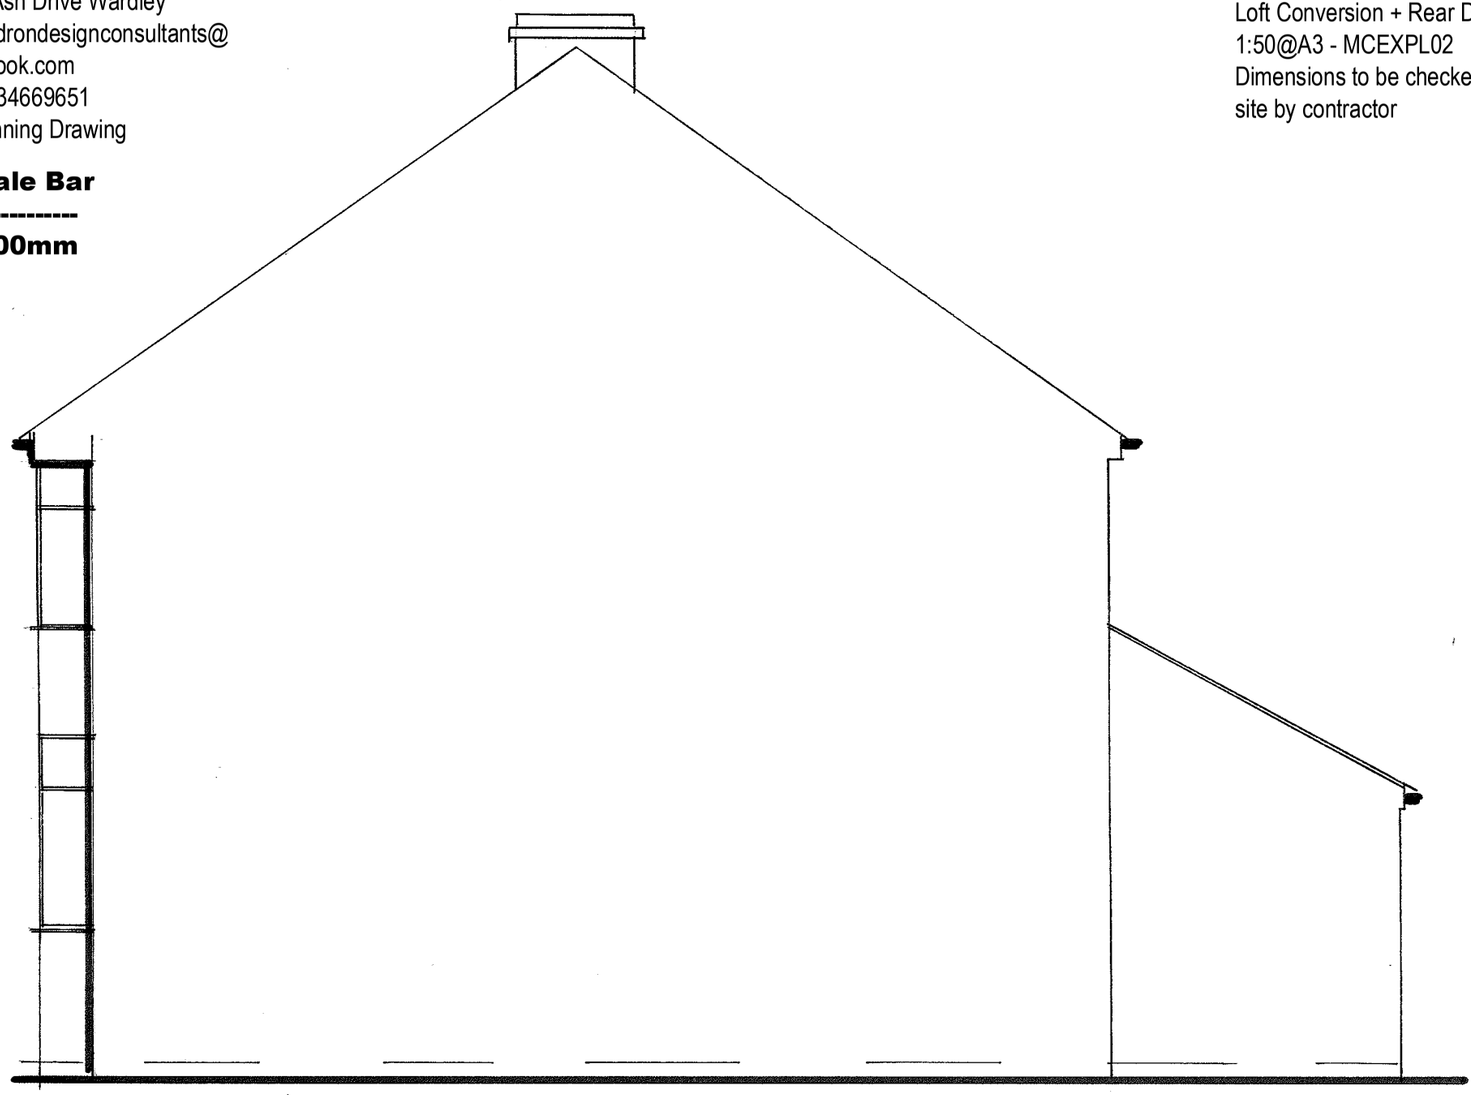

EXISTING SIDE ELEVATIONS

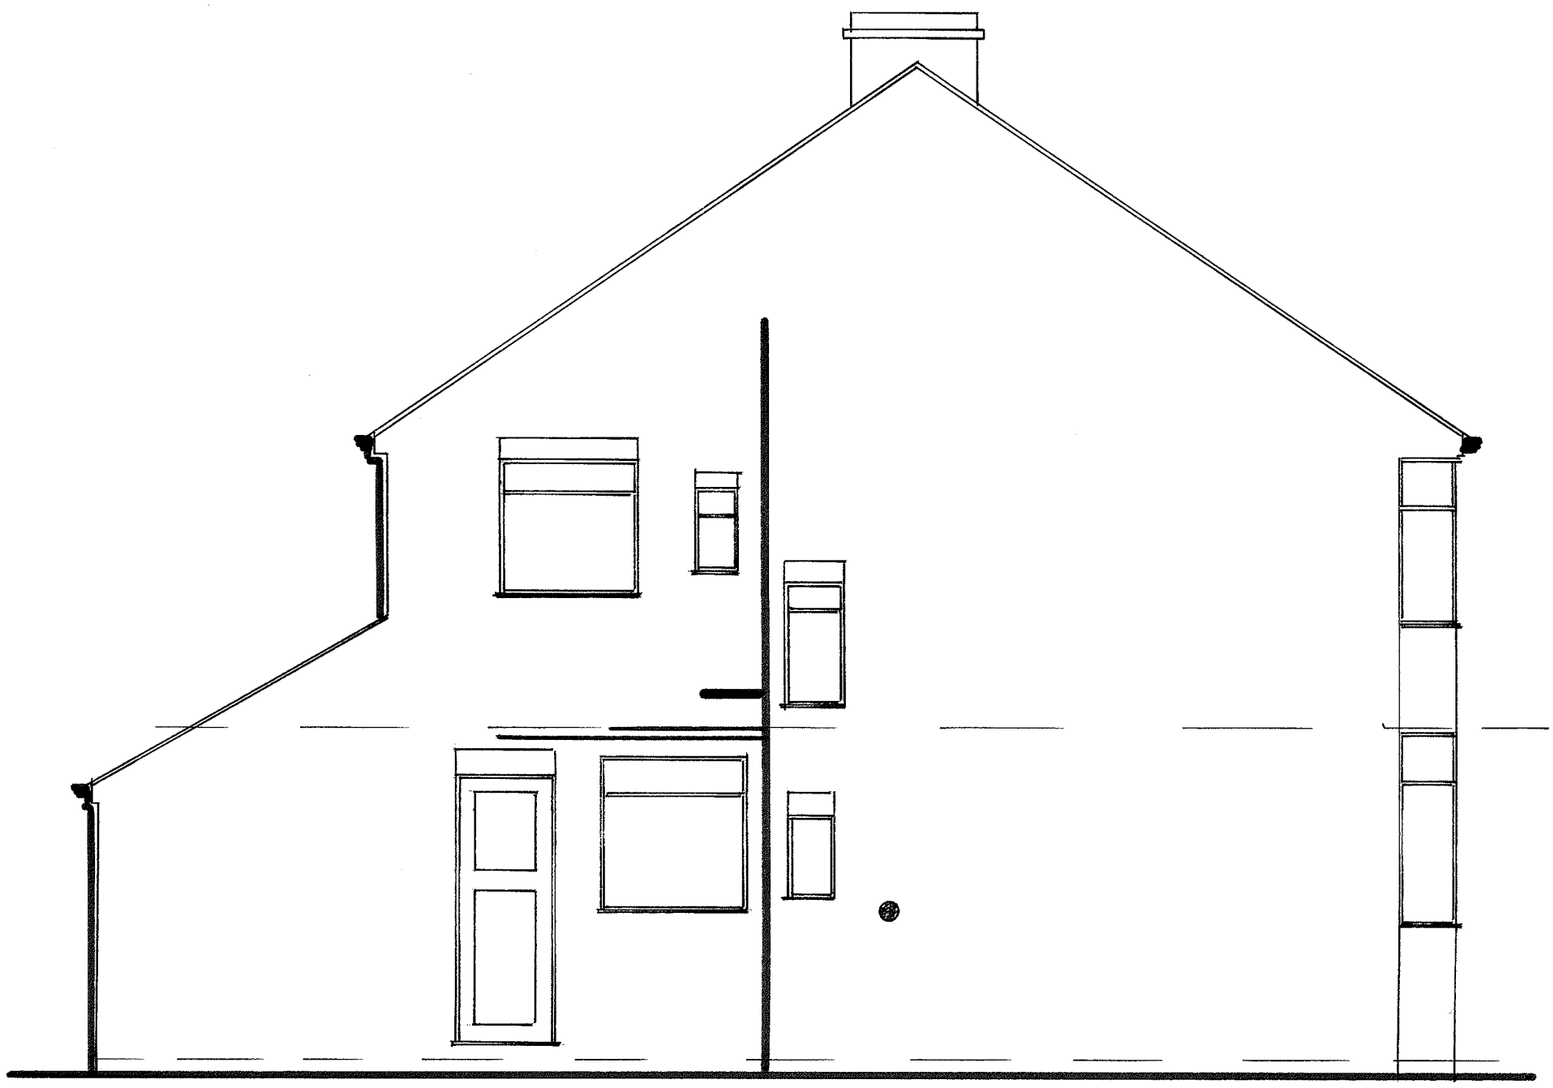

Condron Design Consultants Ltd
79 Ash Drive Wardley
condrondesignconsultants@
outlook.com
07734669651
Planning Drawing

EXISTING GROUND FLOOR LAYOUT

6 Sale Road - Wythenshaw
Loft Conversion + Rear Dormer
1:50@A3 - MCEXPL03
Dimensions to be checked on
site by contractor

Scale Bar

1000mm

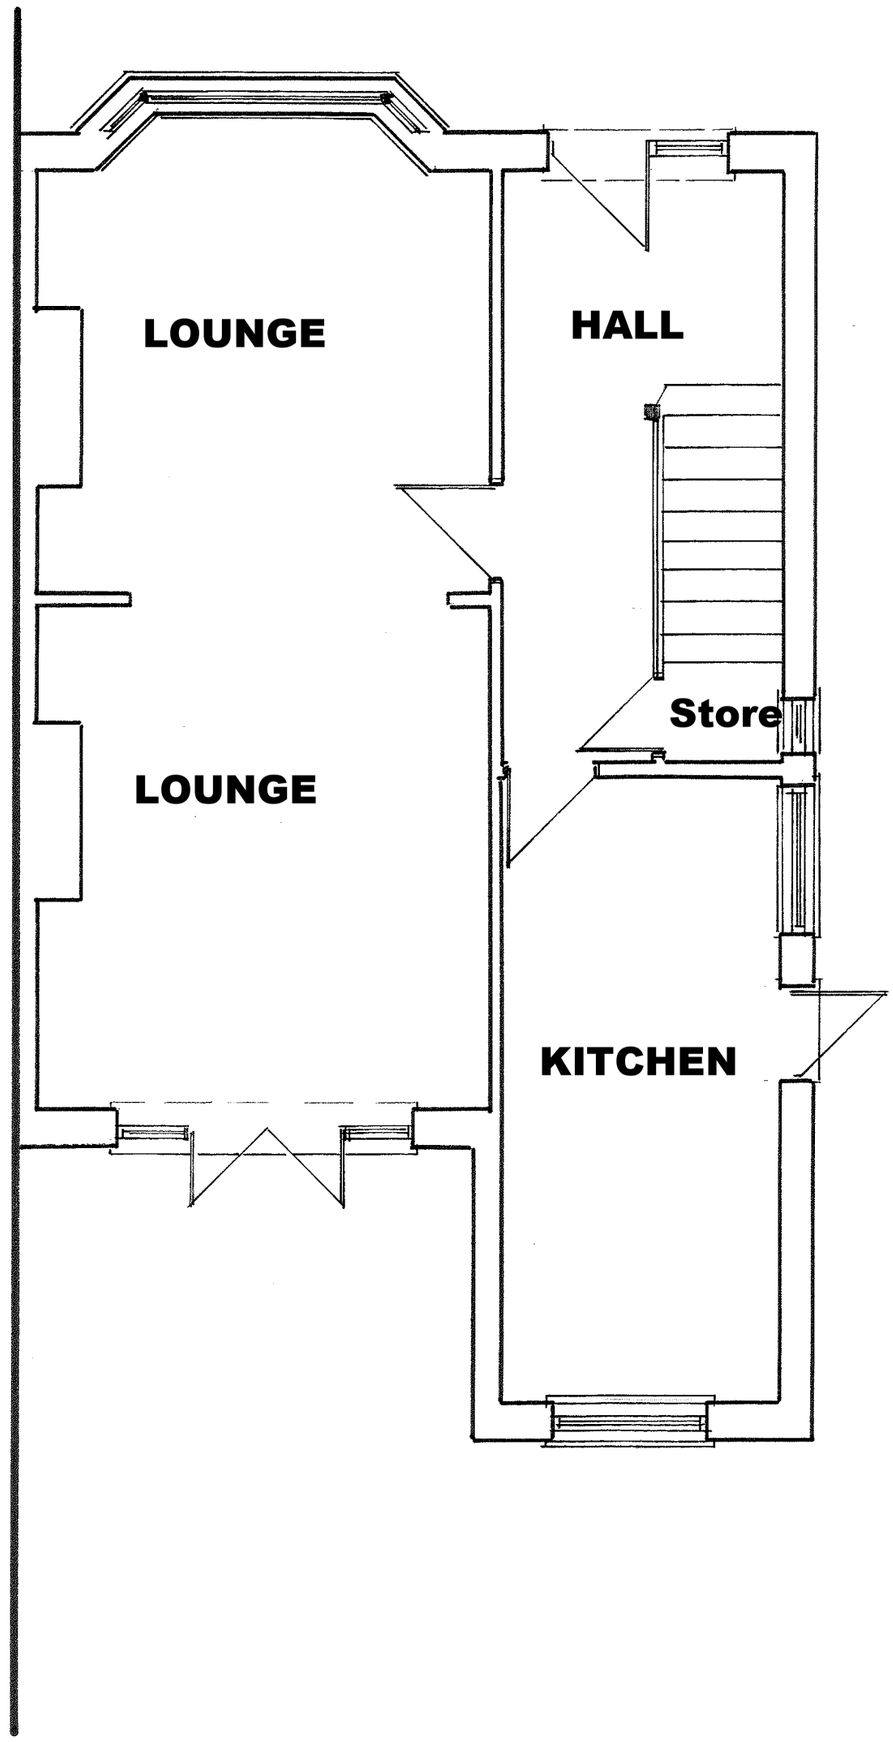

Condron Design Consultants Ltd
79 Ash Drive Wardley
condrondesignconsultants@
outlook.com
07734669651
Planning Drawing

Scale Bar

1000mm

EXISTING FIRST FLOOR LAYOUT
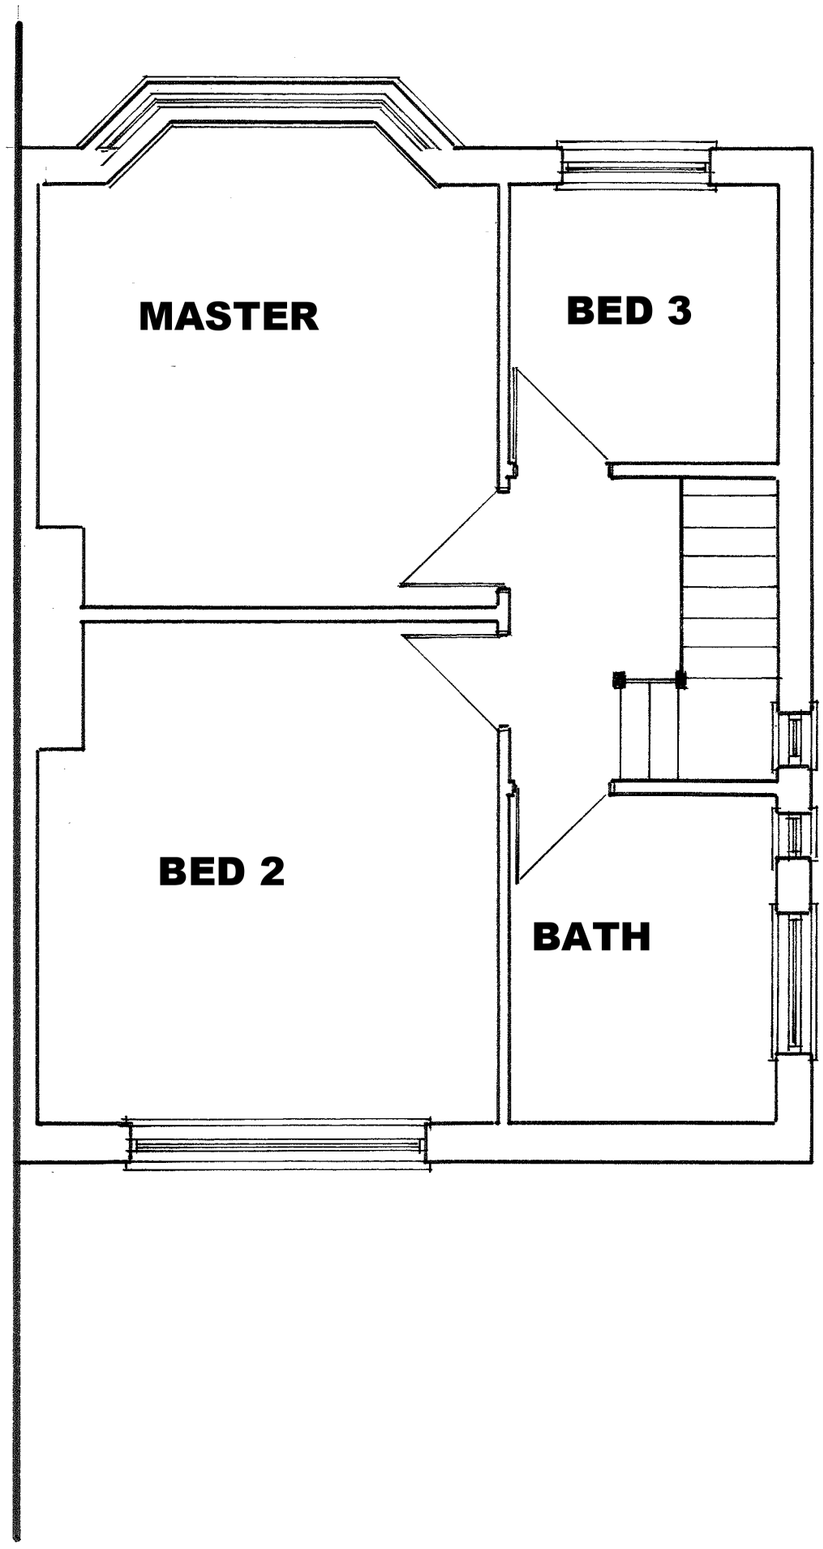
6 Sale Road - Wythenshaw
Loft Conversion + Rear Dormer
1:50@A3 - MCEXPL04
Dimensions to be checked on
site by contractor