

KITCHEN VENTILATION BY SPECIALIST.
OUT THRO ROOF.

NEW VENTILATION OPENING FOR
TOILET VENTILATION TO MATCH
STYLE & COLOUR OF EXISTING
VENTS

ORIGINAL LIGHT WELL VENTS ARE TO
BE RETAINED

EXISTING GRILLES SHOWN
IN BLUE TO REMAIN


LOOSE WIRING TO BE RATIONALIZED AND SECURED.

BRICK WORK TO BE REPAIRED & MADE
GOOD WHERE REQUIRED.

EXISTING GAS FLUE -
SHOWN IN BLUE, TO REMAIN.

EXISTING GRILLES SHOWN
IN BLUE TO REMAIN

NO ADDITIONAL
PENETRATIONS TO
THIS ELEVATION, ALL
EXISTING TO REMAIN.

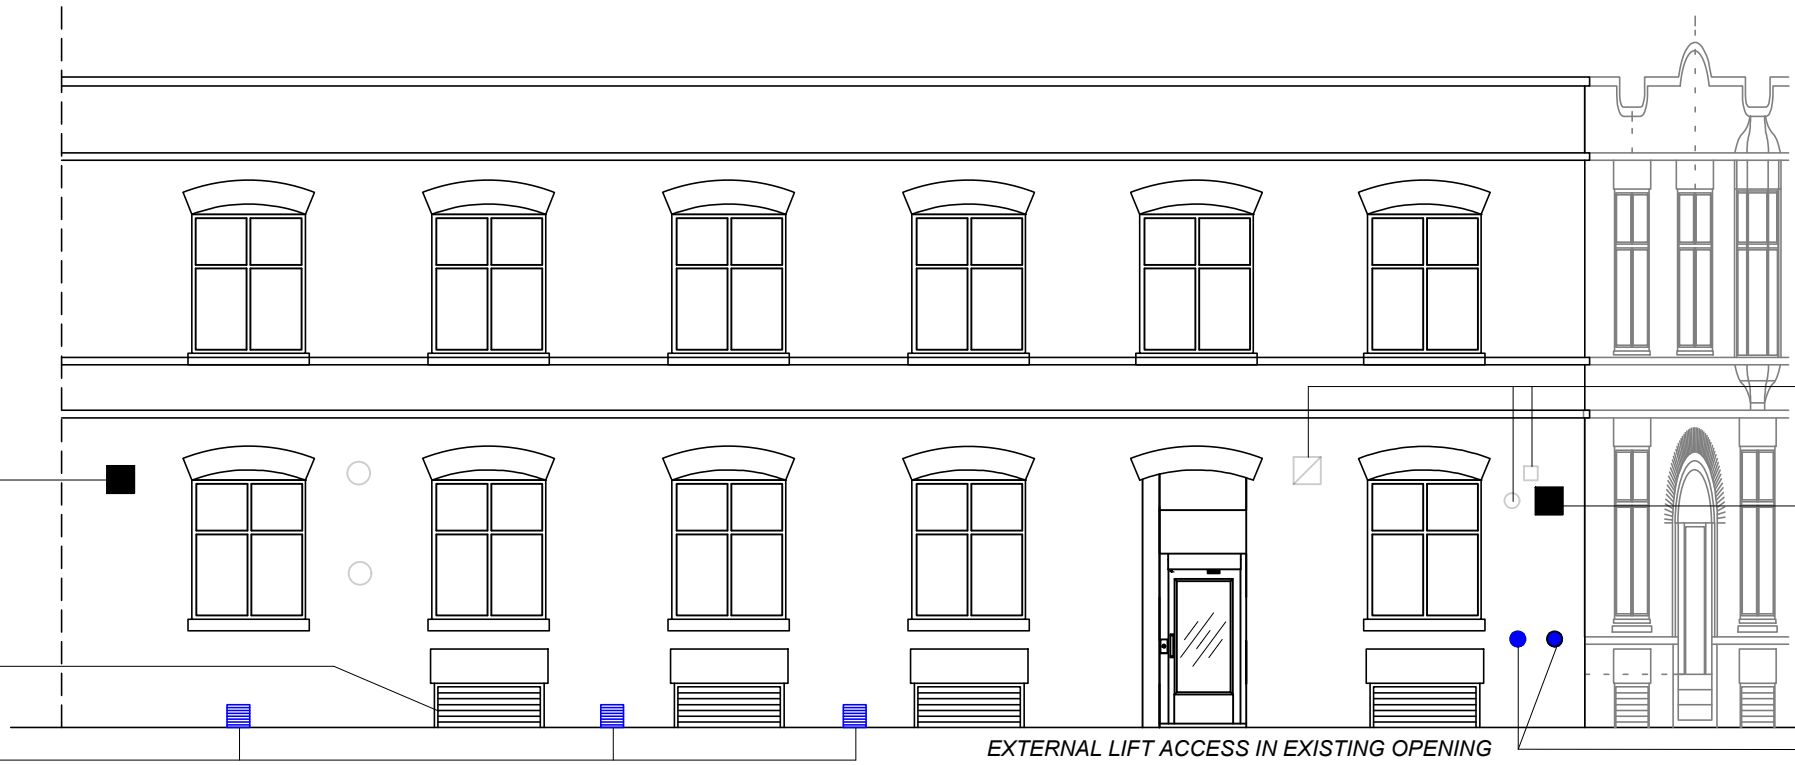


PROPOSED COTTON STREET ELEVATION

3x EXISTING VENTILATION
PENETRATIONS TO BE BLOCKED
UP AND MADE GOOD. BRICKS AND
MORTAR TO MATCH EXISTING

BIN STORE
EXTRACTION VENT OUT THRO
EXISTING PENETRATION, COVER
TO MATCH EXISTING VENT
COVERS.

EXISTING OVERFLOW PIPE SHOWN
IN BLUE TO REMAIN

METAL SHUTTERS
COLOUR TO MATCH BRICKWORK
FINISH- SOLID LATHE.

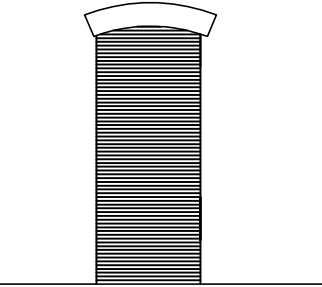

CLOSED SHUTTER
ELEVATION

NEW VENT COVERS TO MATH
EXISTING. TO BE RYTONS
TERRACOTTA LOURVE GRILLE



EXISTING RED METAL WINDOW
GRILLES TO BE REMOVED ON
WINDOWS.

EXISTING ALUMINUM FRAMES &
GLASS TO BE RETAINED.



PROPOSED BLOSSOM STREET ELEVATION
Scale 1:100

Revision	Date	Description
K	09.07.20	Drawing Updated
J	07.07.20	Drawing Updated
I	01.06.20	Shutters updated
H	28.05.20	Vent relocated
G	11.03.20	Vent added
F	09.03.20	Drawing updated
E	05.03.20	Lightwell note amended
D	27.02.20	Title update
C	17.12.19	Bin and layout updated
B	15.11.19	Signage removed
A	10.10.19	Issued for planning

Project Jimmys 27 Blossom Street M4 6AJ		
Proposed Plans	Client R Craig	
Scale 1:100@A3	Drawing Number	M4- DR05 K
Date 09.07.19		