
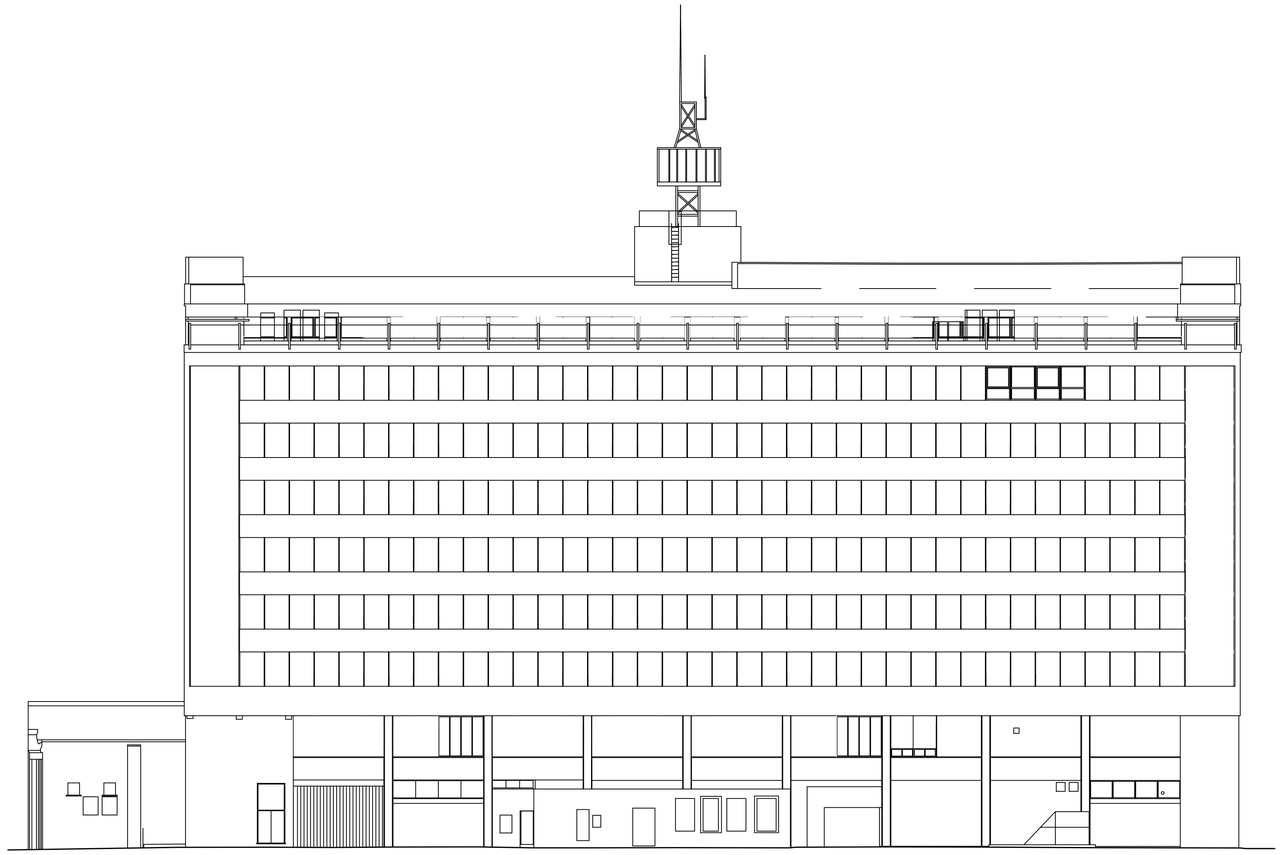


Existing East Elevation
Scale 1:200

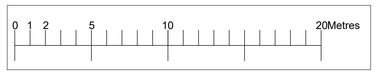

Notes

Rev	Date	Revisions	By	Checked
P1.01	31.07.20	FOR PLANNING	EA	/

MoreySmith

24 Marshalsea Road
London SE1 1HF
Telephone 020 7089 1470
Fax 020 7378 1274
Email info@morey.co.uk
www.moreysmith.com

FOR PLANNING

Job title

LINLEY HOUSE
MANCHESTER
CASTLEFORGE

Drawing no.

CF577-MS-XX-XXX-DR-A-0012

Drawing title

EXISTING ELEVATIONS
BLOOM STREET

Date 01.07.20 Job no. 577 Rev. P1.01

Scale 1:200@A1 Drawn by WN Checked

Do not scale from this drawing, all dimensions to be checked on site, any discrepancies must be reported to the designer immediately. ©MoreySmith