


DRAWINGS TAKEN FROM ARCHIVE INFORMATION. SUBJECT TO ONSITE CONFIRMATION

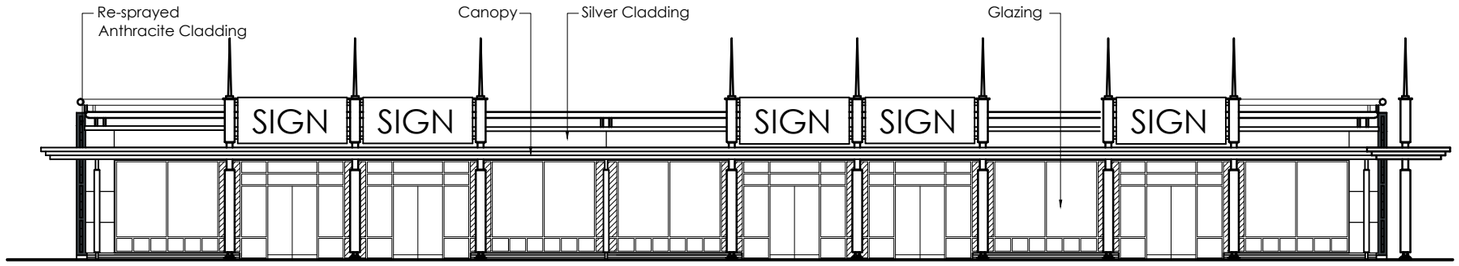


Elevation A - Car Park Elevation

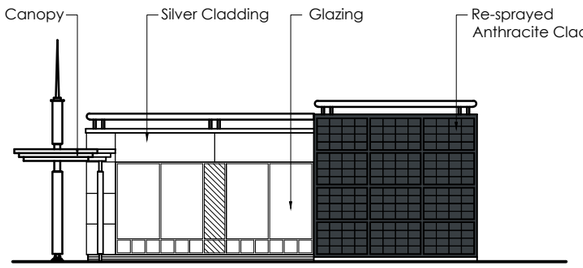


Elevation B

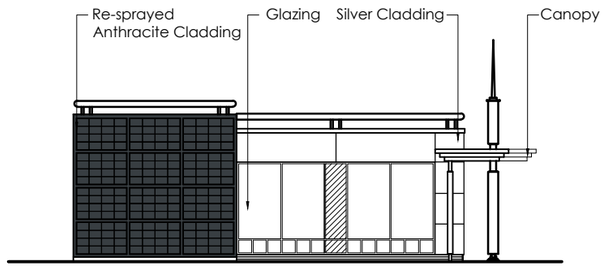

Elevation D

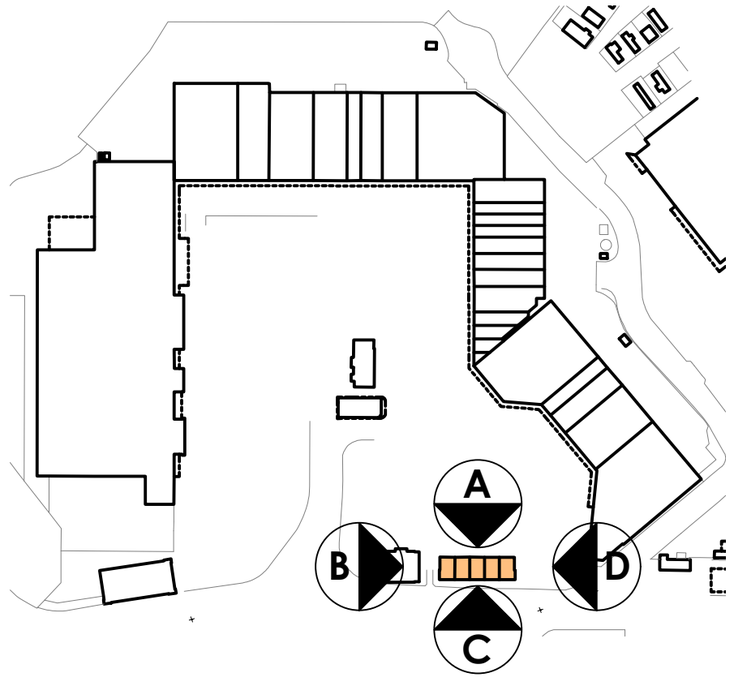

Elevation Key - NTS

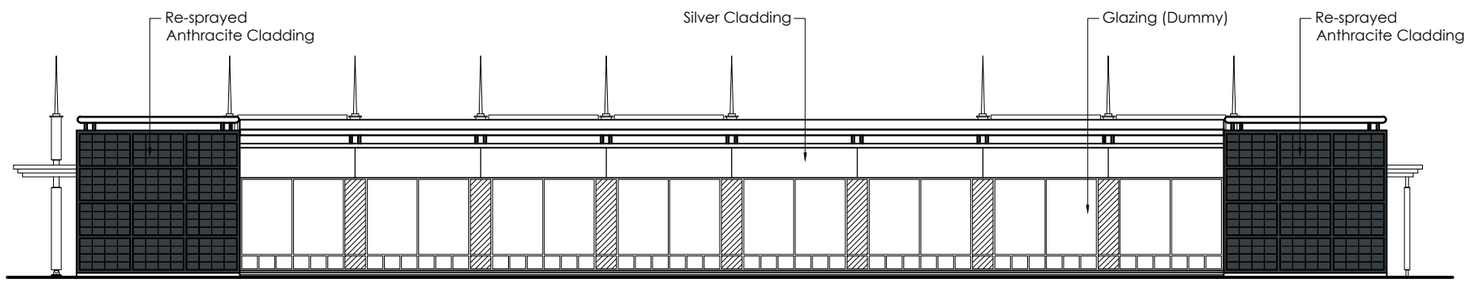

Elevation C - Cheetham Hill Road Elevation

Existing blue cladding and trims to be jetwashed and re-sprayed RAL 7016 Anthracite Grey with any defects to be made good.

Cheetham Hill Road Terrace Proposed Elevations - Scale 1:200

SCALE 1 : 200
SCALE 1 : 1

0m 5m 10m 15m 20m
0m 10mm 20mm 30mm 40mm 50mm 60mm 70mm 80mm 90mm 100mm

CAD file reference CAD FILE REFERENCE

This drawing is copyright and may not be reproduced in whole or part without written authority. Do not scale off this drawing.

nuveen REAL ESTATE

Rev	Date	Description	Rev By	Chk'd By
-	dd-mm-yy	------	---	---

Project Title	PROPOSED REFURBISHMENT MANCHESTER FORT CHEETHAM HILL ROAD					
Client	NUVEEN					
Status	PLANNING					
Scale	1:200		Drawing Size	A3		
Date	JULY 2020	Drawn By	MS	Checked	MS	
Drawing Title	PROPOSED ELEVATIONS - SMALL TERRACE					
Job-Dwg No	14847-113			Rev	-	

2 St. Johns North,
Wakefield, WF1 3QA
t. 01924 291800

Carvers Warehouse, 77 Dale Street,
Manchester, M1 2HG
t. 0161 2388555

The Old Rectory, 79 High Street,
Newport Pagnell, MK16 8AB
t. 01908 211577

101 London Road,
Reading, RG1 5BY
t. 0118 9507700

10 Gees Court, St Christophers Place,
London, W1U 1JJ
t. 0207 4091215

THE HARRIS PARTNERSHIP
ARCHITECTS
www.harrispartnership.com