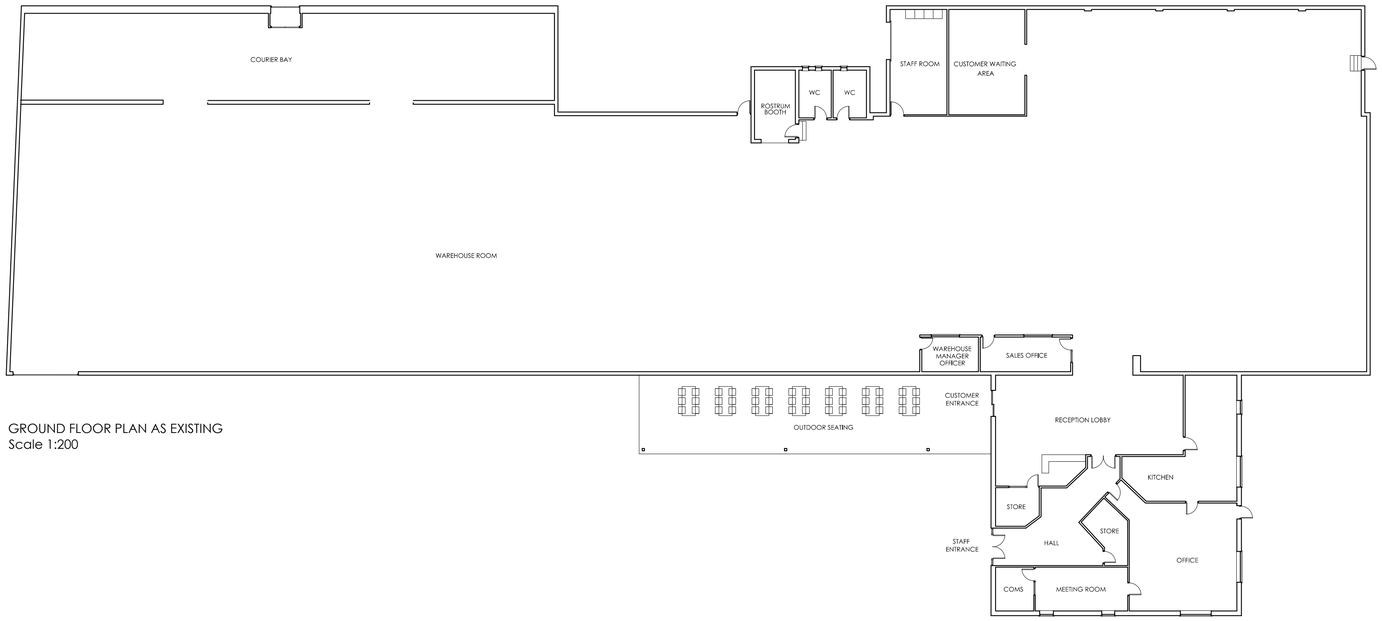

GROUND FLOOR PLAN AS EXISTING
Scale 1:200

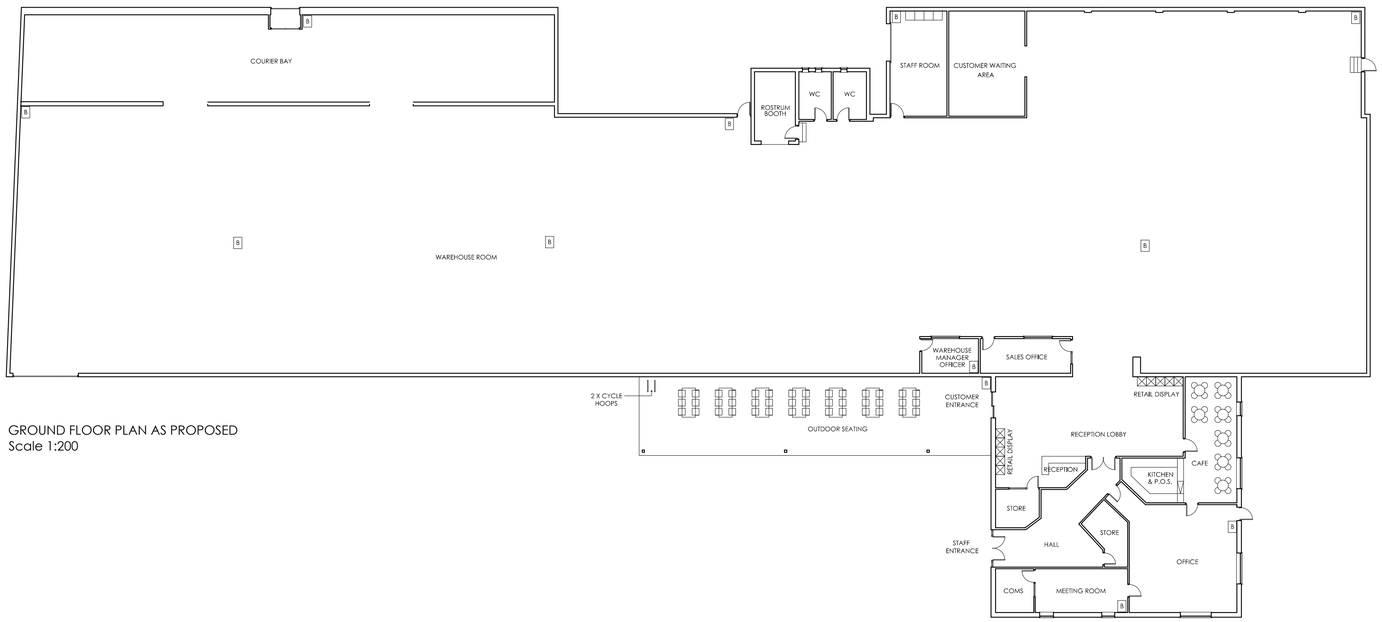

GROUND FLOOR PLAN AS PROPOSED
Scale 1:200

mondson
design

World Copyright ©
The reproduction of any part of this design, whether in drawing, electronic or three dimensional forms is prohibited without the express permission of Edmondson Design Limited.

REVISION

date	revision description	initl	rev
20.07.2020	Planning Issue	JE	A
05.08.2020	Bin Locations added as instructed.	JE	B

KEY

B WASTE BIN

General Notes
Drawings are intended to support a planning application only. Drawings are not to be used for building control review, building regulations, construction, fabrication or any other work on site.

PROJECT:
Global Auctioneers, Manchester

CLIENT:
Mr. M. Duffy

DRAWING TITLE:
Existing and Proposed Floor Plans

DRAWING No: **2036 PL 300 B**

SCALE: **1:200 @A1**

DATE: **13.07.2020**

DRAWN BY: **JE**
CHECKED BY: ******

Edmondson Design Limited
Architectural Design and Planning Services
W: edmondsondesign.co.uk
T: 07881957321
E: john@edmondsondeign.co.uk