




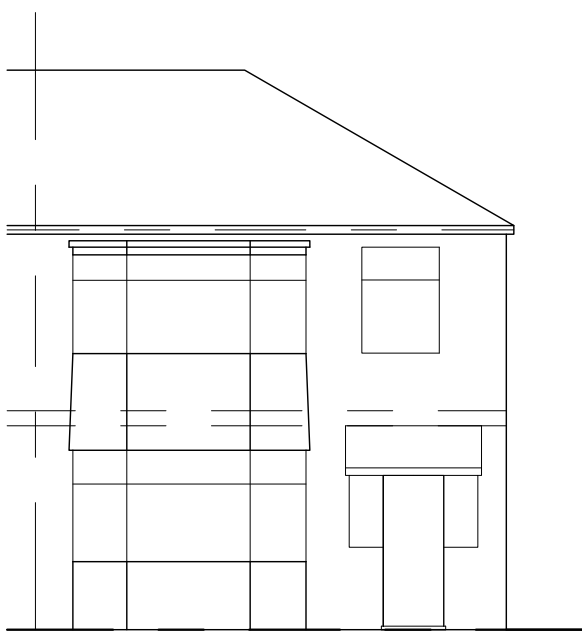


FRONT ELEVATION
(EXISTING)

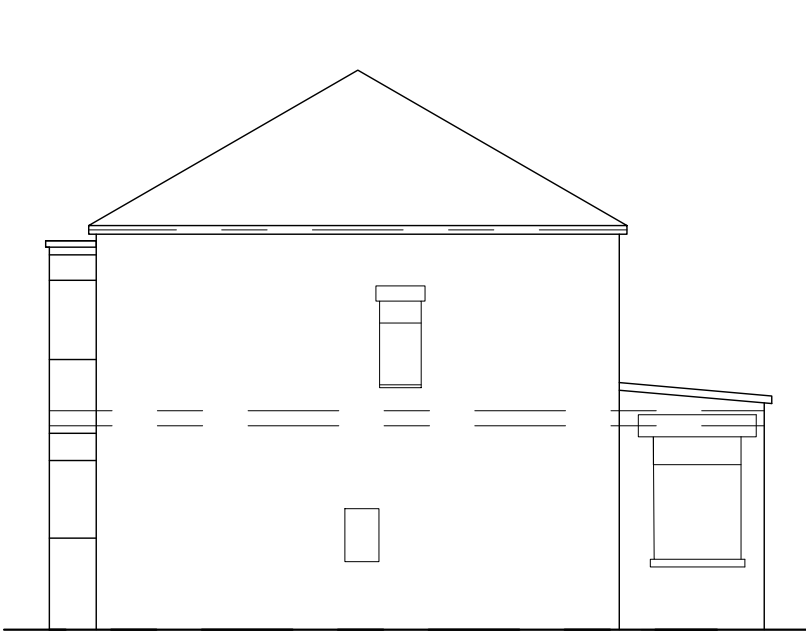


SIDE ELEVATION
(EXISTING)

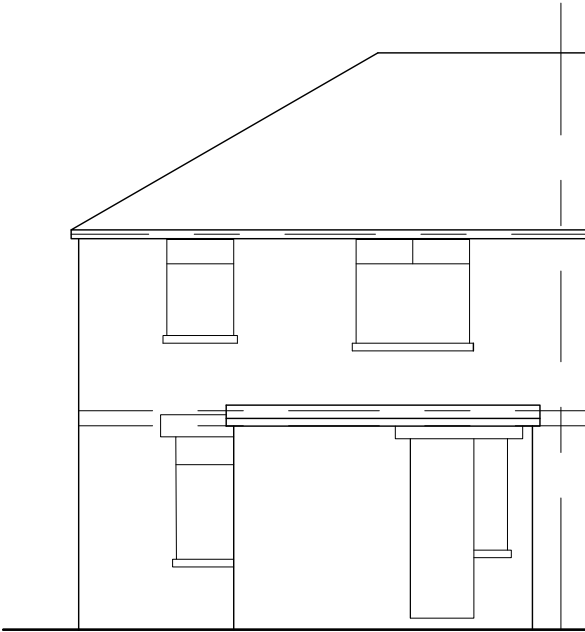


REAR ELEVATION
(EXISTING)

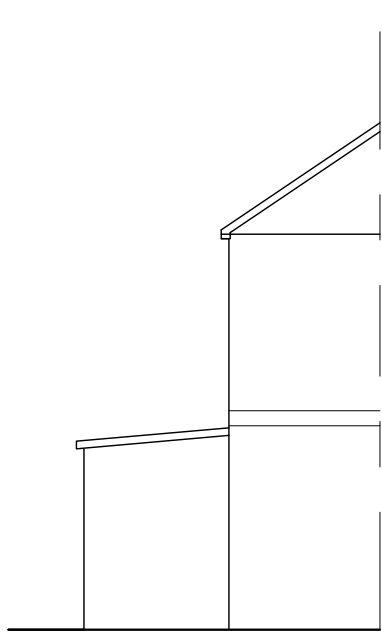

SIDE ELEVATION
(EXISTING)

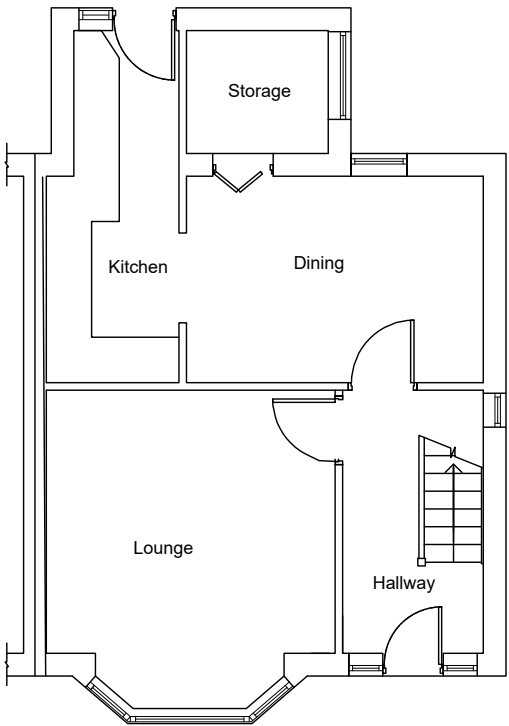

GROUND FLOOR PLAN
(EXISTING)

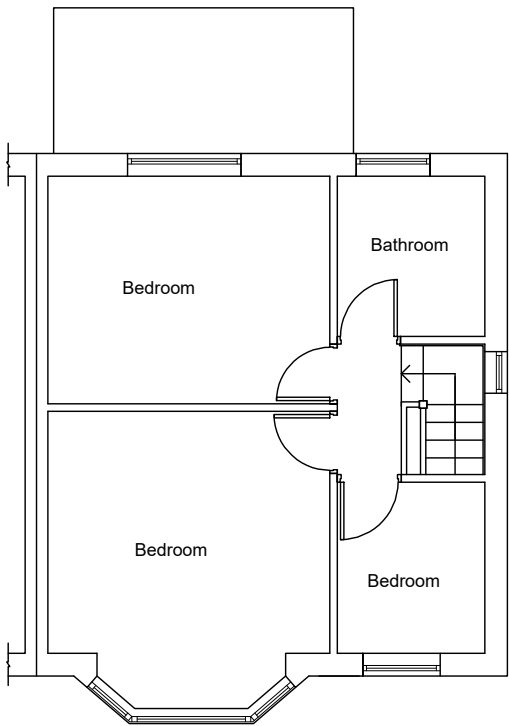

FIRST FLOOR PLAN
(EXISTING)

Building Design Services

M.FAROOQ
6 Stock Close
Rochdale
OL12 6BB
01706 712231
0796 7605 763

bds

For:

Mr M KHALID

PROPOSED DOUBLE STOREY
SIDE & SINGLE STOREY REAR
EXTENSION

36 Holland Road
Manchester
M8 4NQ


Scale:

1:100 @ A3


Job No. & Sheet

1598/1

Elevation & plan

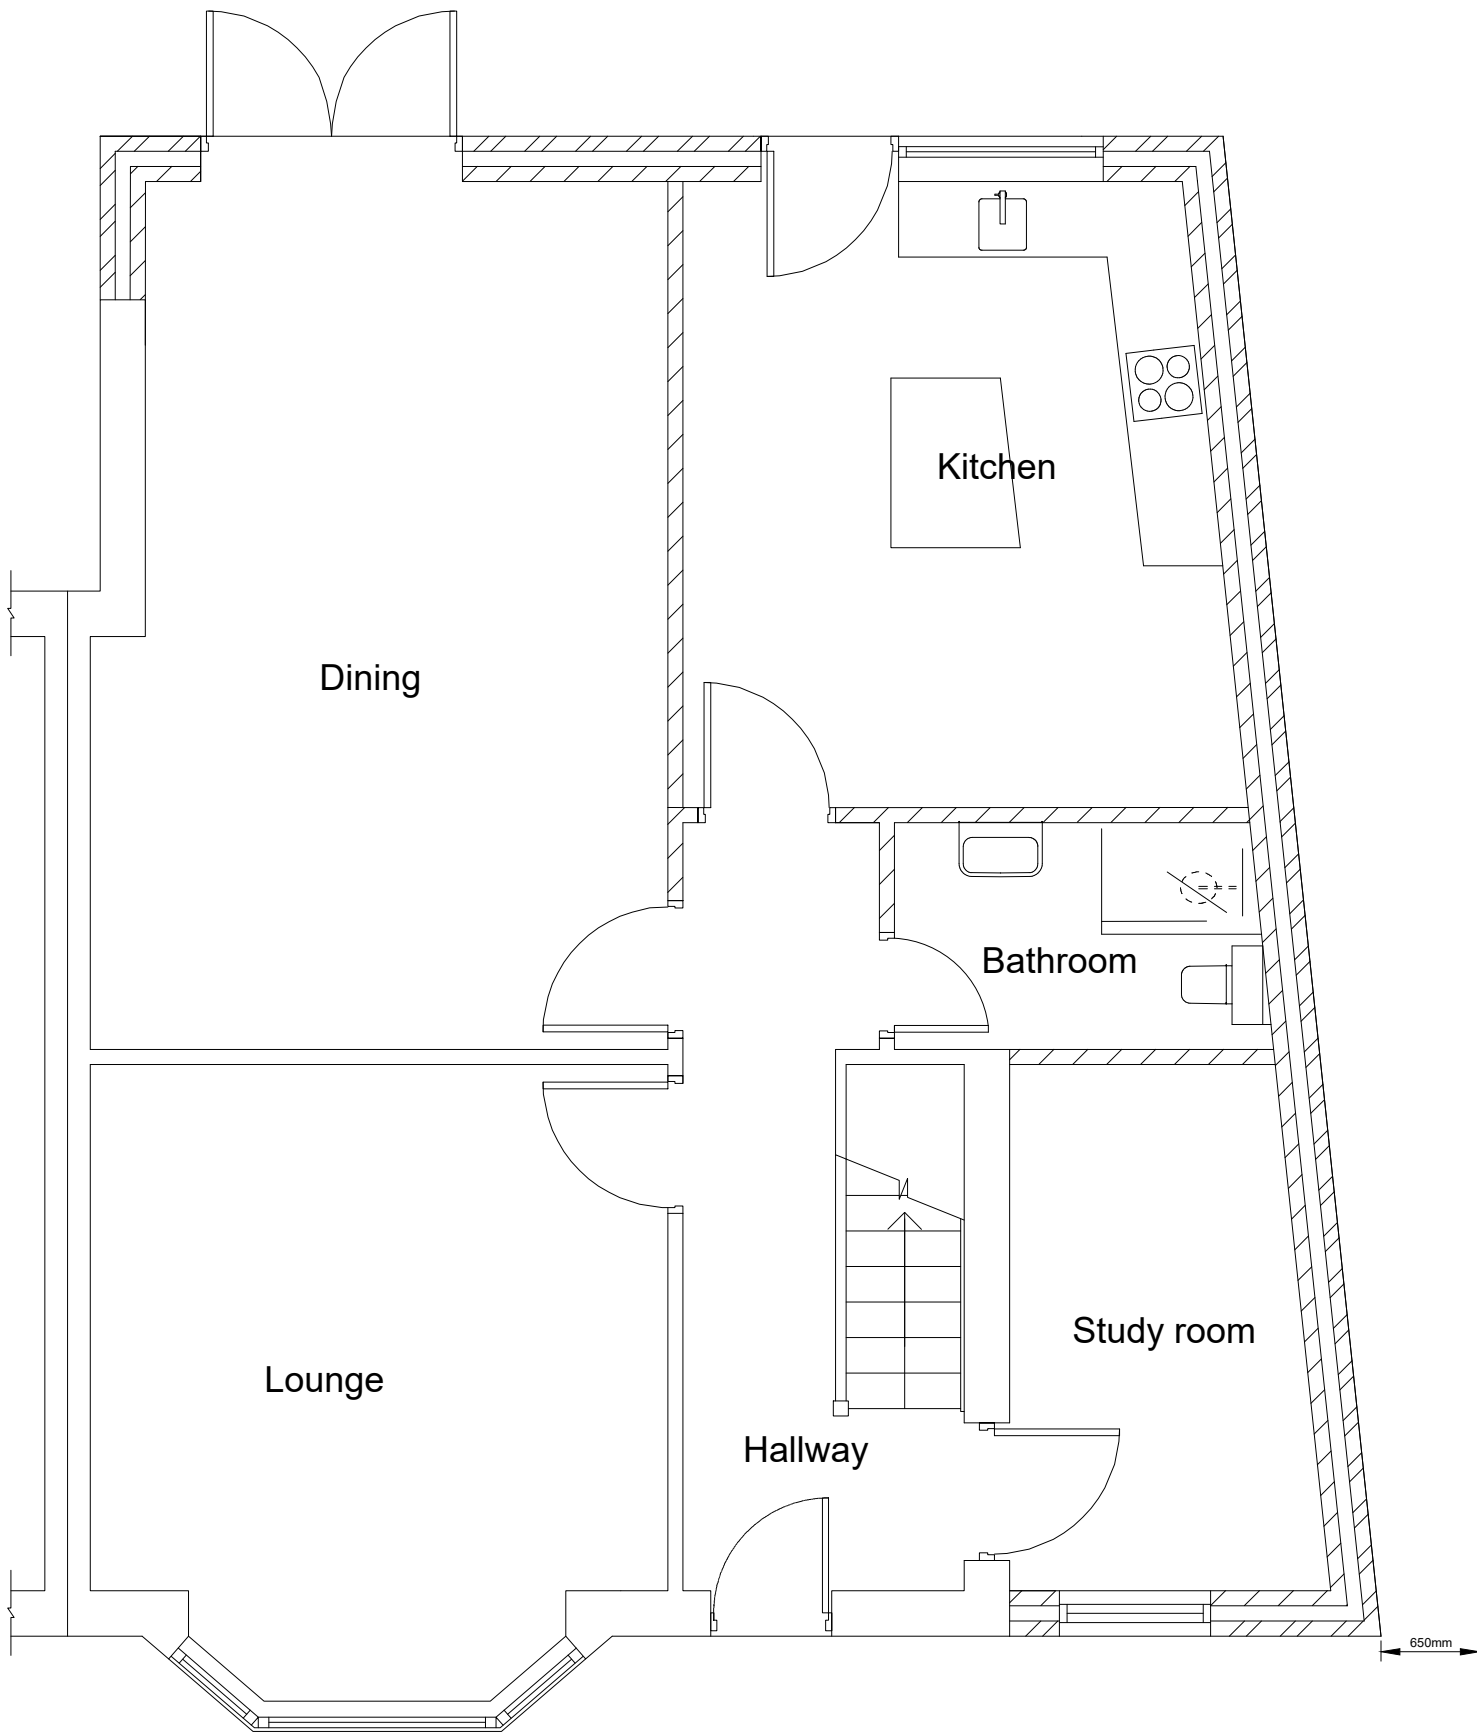

GROUND FLOOR PLAN
(PROPOSED)

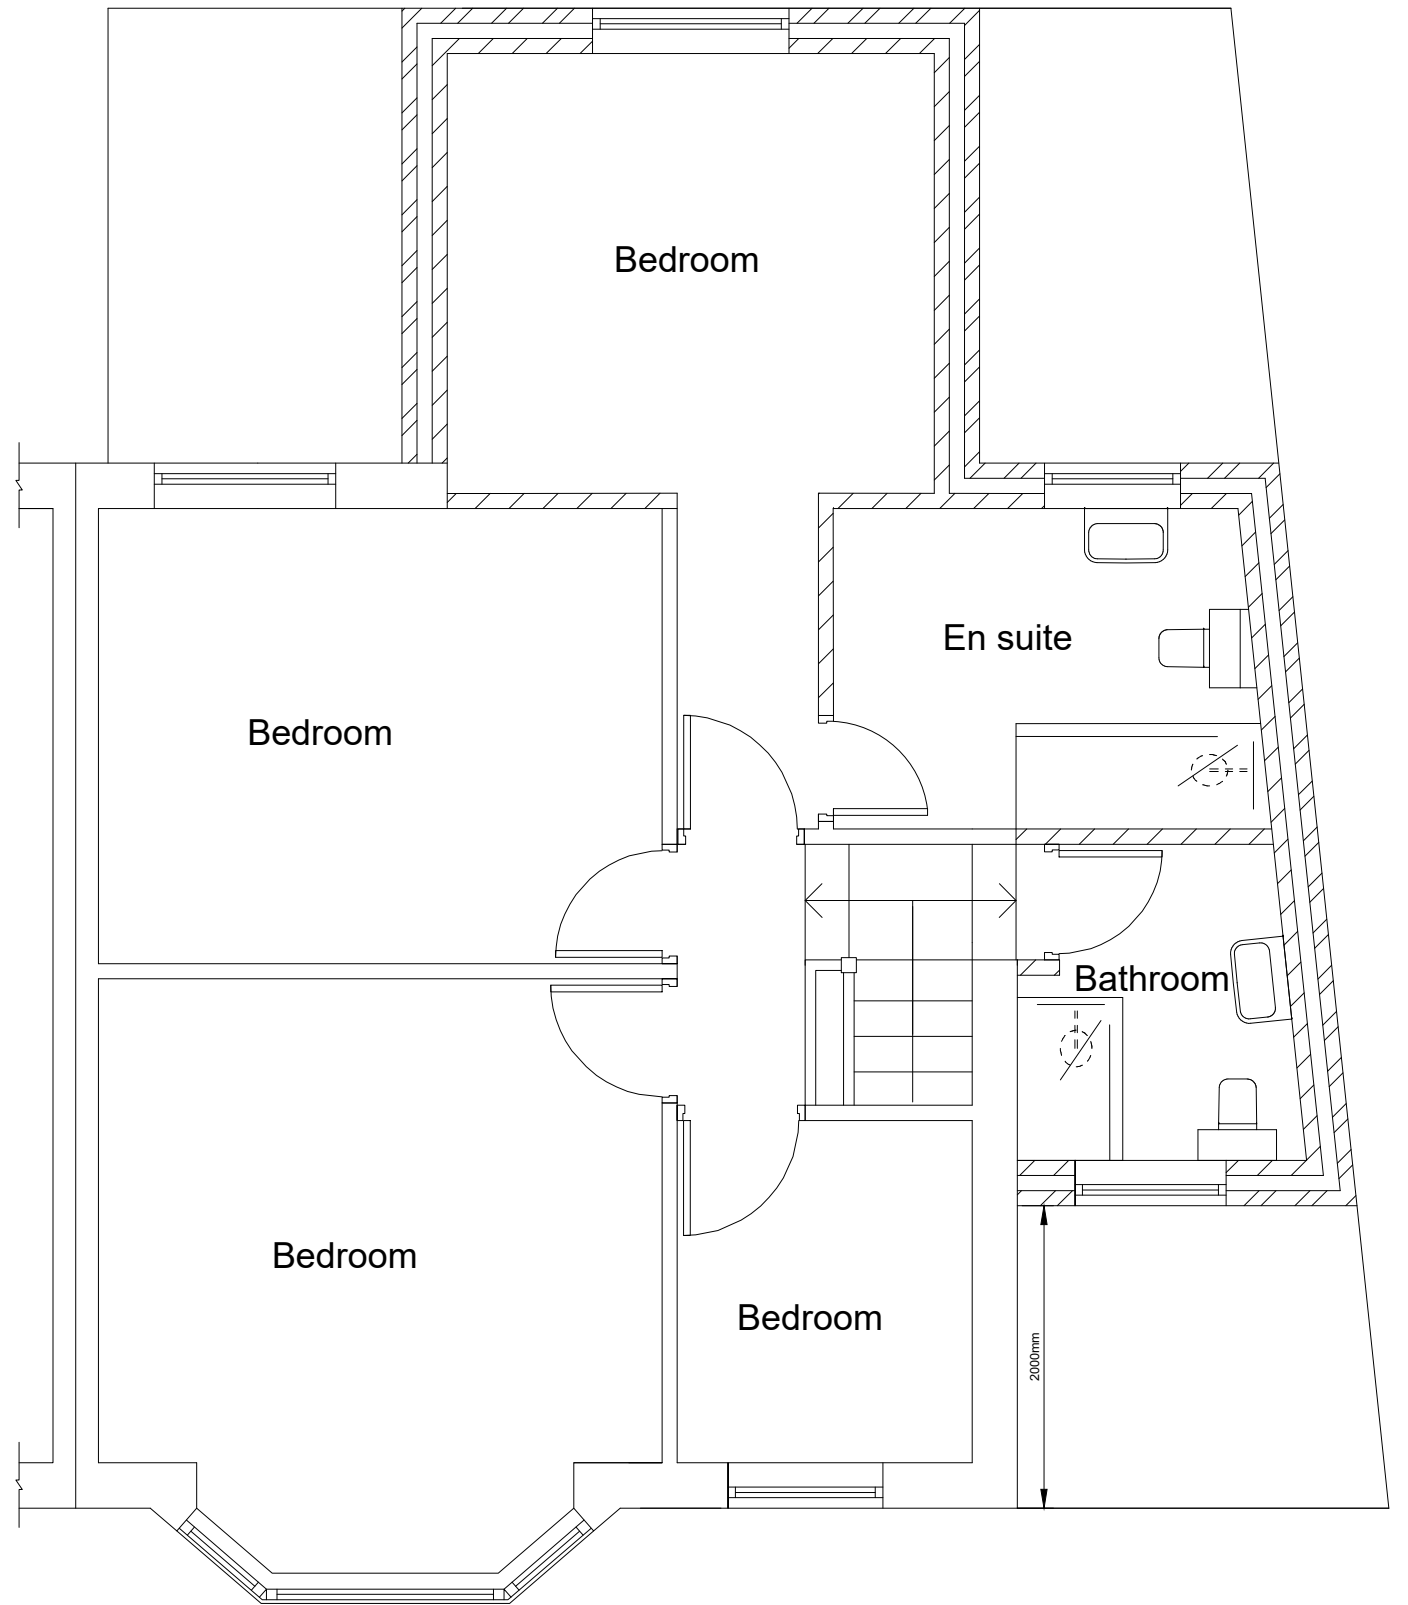

FIRST FLOOR PLAN
(PROPOSED)

Building Design Services

For:

Scale:

M.FAROOQ
6 Stock Close
Rochdale
OL12 6BB
01706 712231
0796 7605 763

Mr M KHALID

1:50 @ A3

PROPOSED DOUBLE STOREY
SIDE & SINGLE STOREY REAR
EXTENSION



Job No. & Sheet

1598/2

36 Holland Road
Manchester
M8 4NQ

Plan

bds

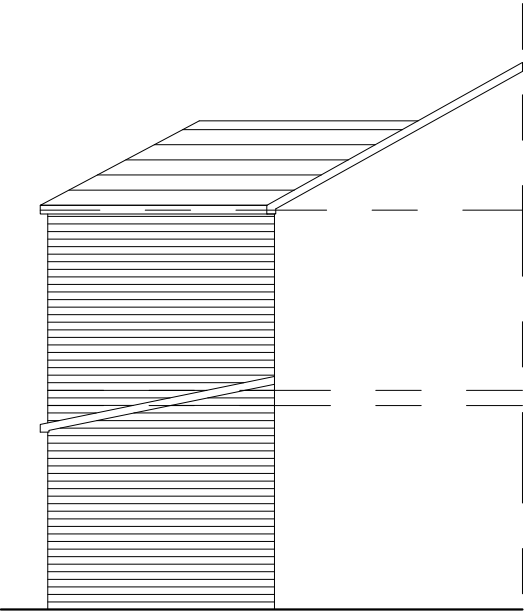
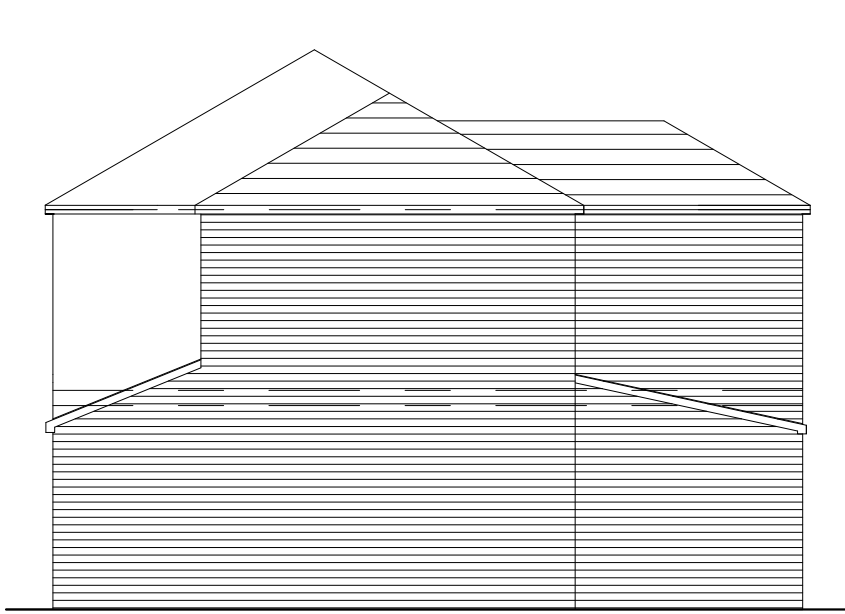


FRONT ELEVATION
(PROPOSED)

SIDE ELEVATION
(PROPOSED)

REAR ELEVATION
(PROPOSED)

SIDE ELEVATION
(PROPOSED)

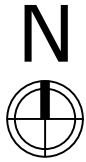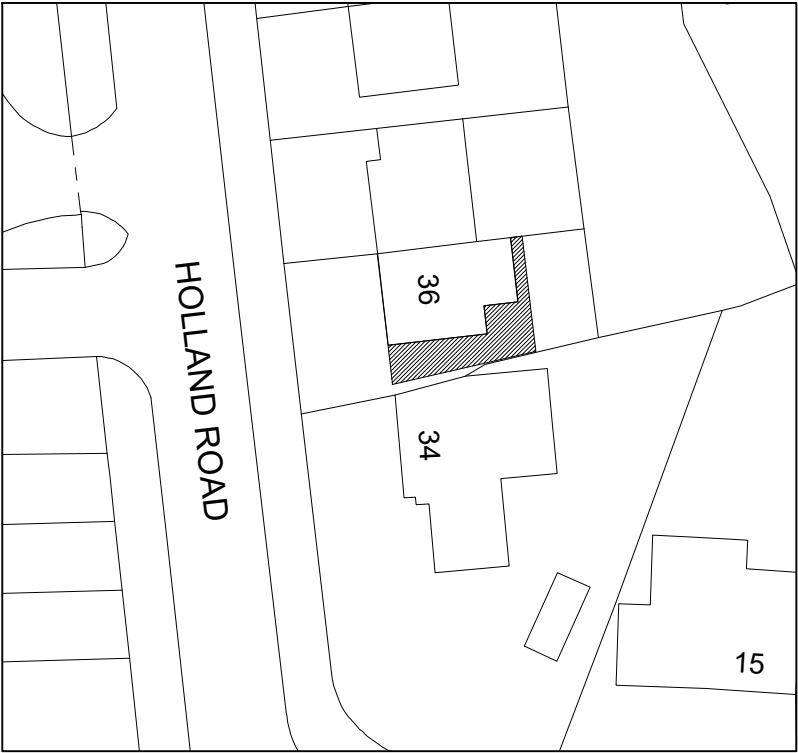

SITE PLAN

Building Design Services

M.FAROOQ
6 Stock Close
Rochdale
OL12 6BB
01706 712231
0796 7605 763



For:

Mr M KHALID

PROPOSED DOUBLE STOREY
SIDE & SINGLE STOREY REAR
EXTENSION

36 Holland Road
Manchester
M8 4NQ

Scale:

(Elevation)
1:100 @ A3

(Site Plan)
1:500 @ A3

Job No. & Sheet

1598 / 3

Elevation &
Site plan