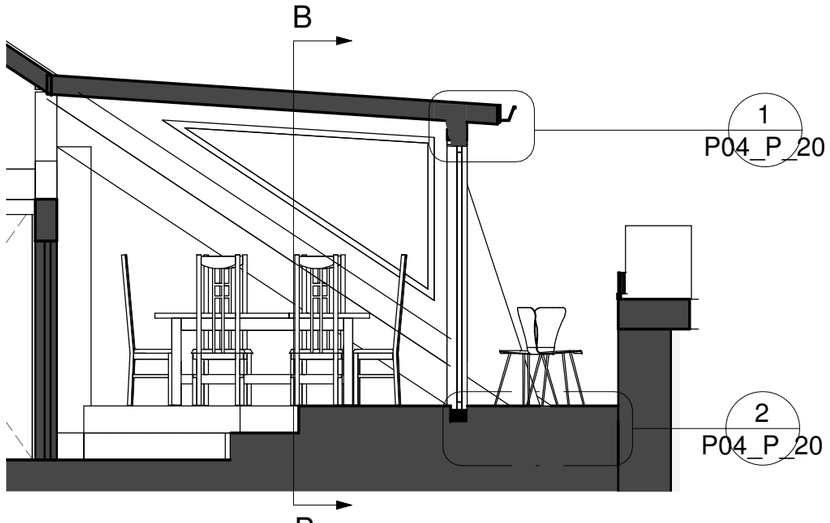

Section AA Proposed

1 : 50

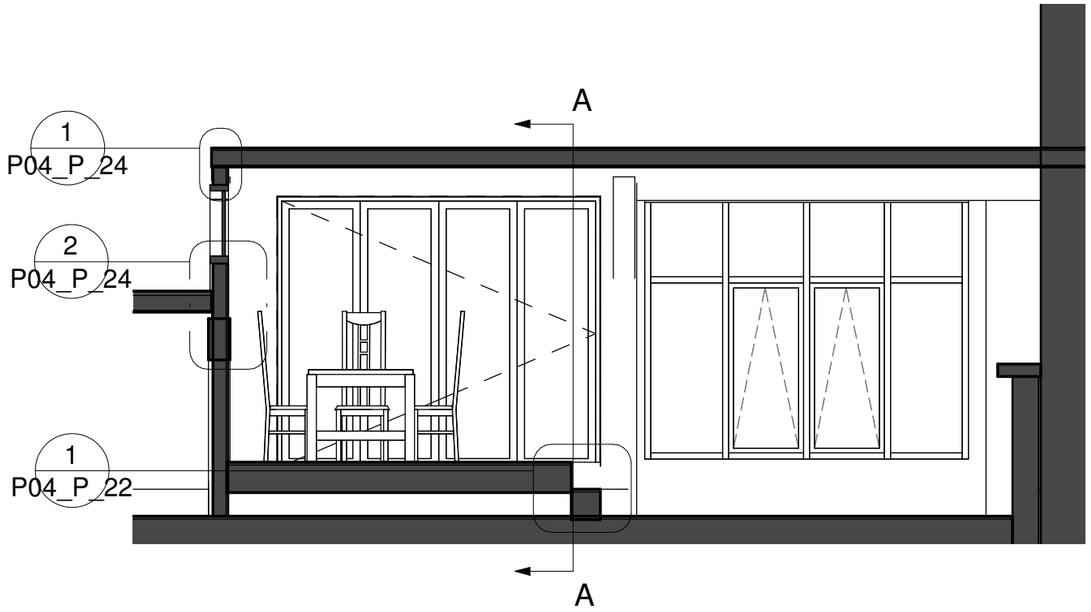

Section BB Proposed

1 : 50

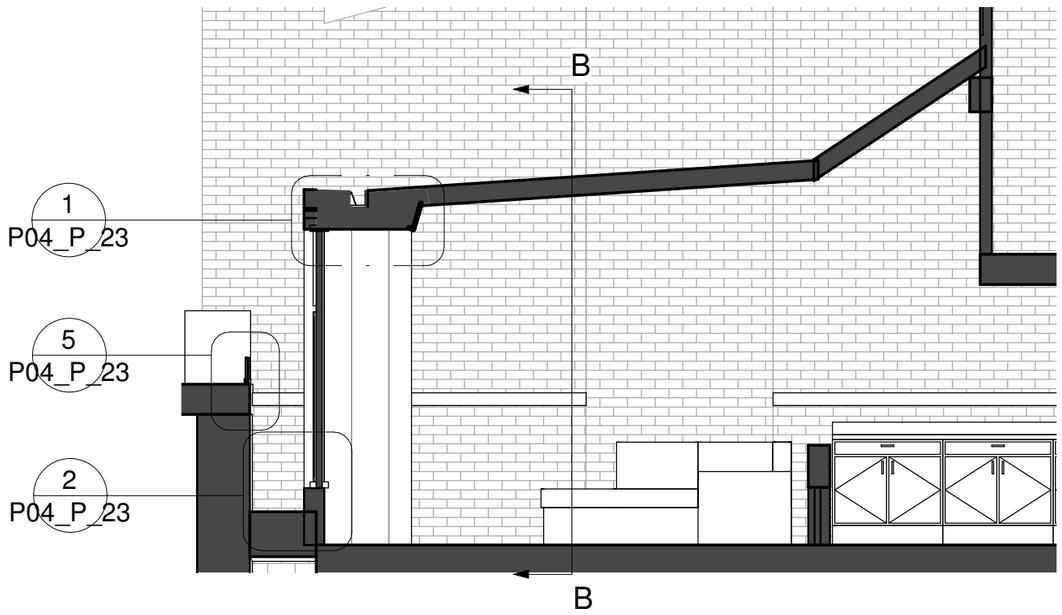

Section CC Proposed

1 : 50

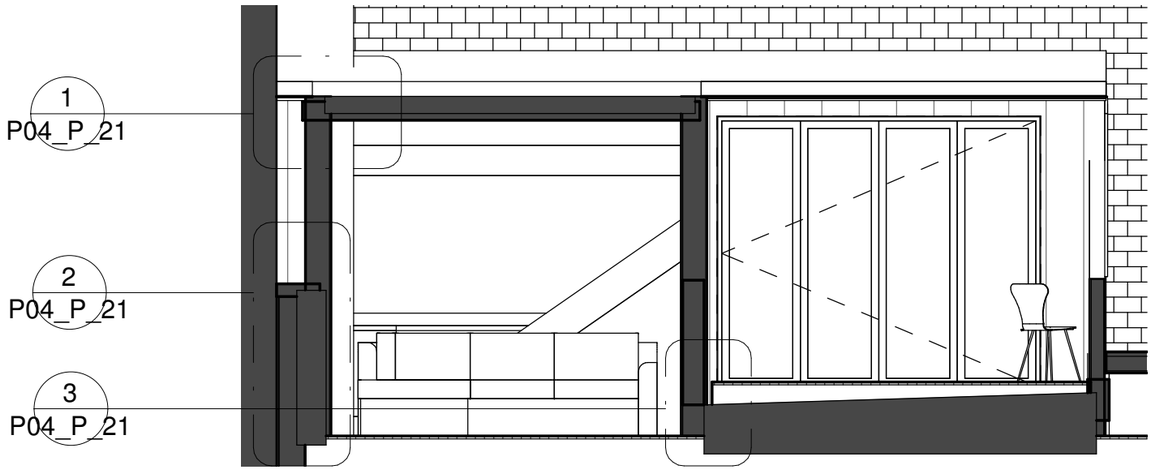

Section DD Proposed

1 : 50

Planning

Jennifer Sewart

ARB Registered Architect

jennifer.sewart@googlemail.com
M: 07779 028968
W: jenarchitect.co.uk

NOTE:

To be read in conjunction with relevant structural engineer's drawings.

Do not scale from drawing, work to figured dimensions only. All dimensions to be checked by Contractor/Fabricator prior to construction, report all discrepancies to the Architect.

Any existing dimensions noted on the drawing are to be checked by the Contractor prior to commencement of the works.

Revision	Description	Date
A	Planning Issue	01/09/20

Client	Ellie Kuitunen & Rick Gardner		
Project	Window changes		
Address	Flat 14, Brazil House, M1 3PW		
Drawing	Proposed Detail Sections		
Scale	1 : 50	**Date**	01/09/20
Drawing No.	P04_P_17	**Rev**	A

AA1. BIFOLD DOOR HEAD DETAIL 1:5

NOTE: There is no original fabric in this detail

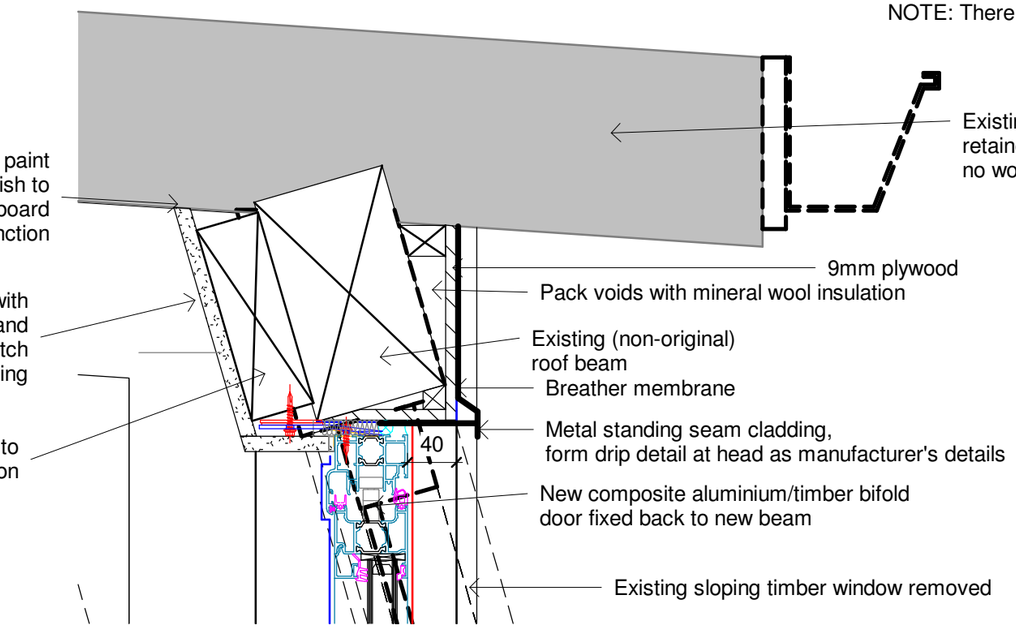

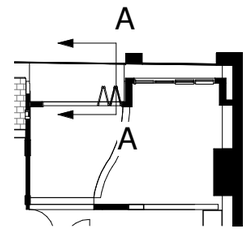

NOTE: ALL STRUCTURAL ALTERATIONS ARE SUBJECT TO STRUCTURAL ENGINEER'S DESIGN.

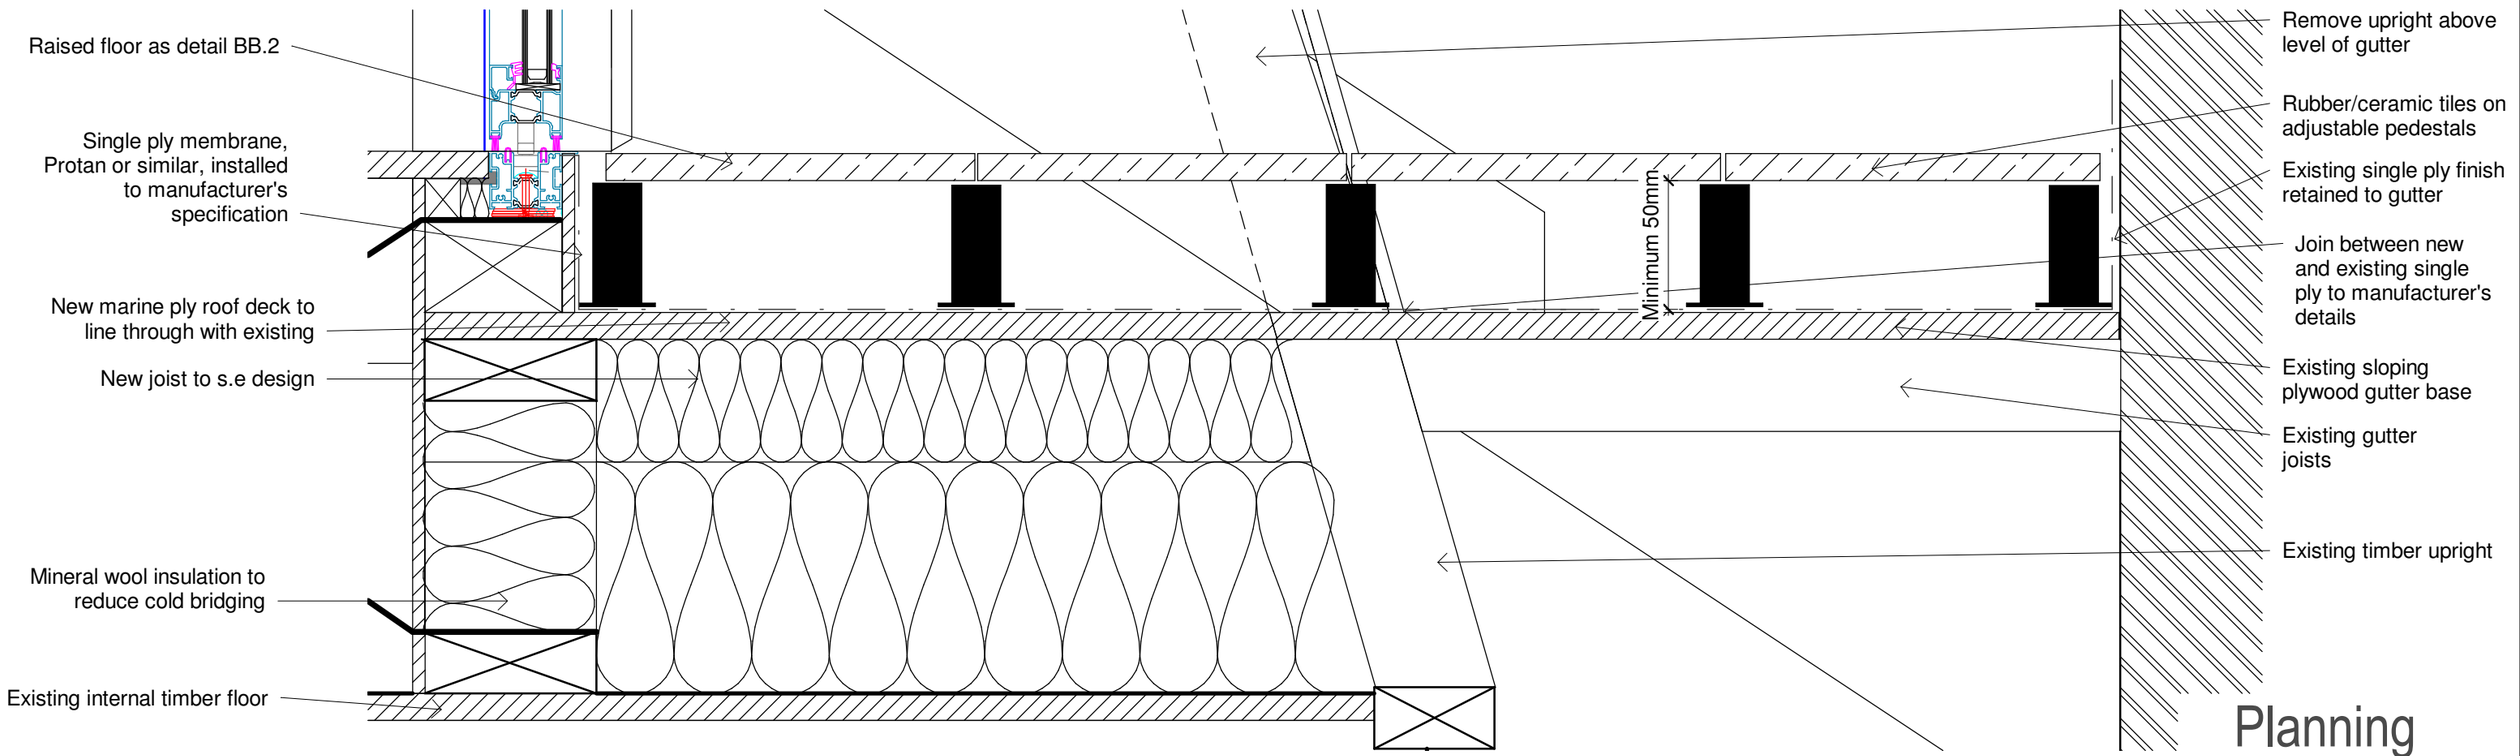

Planning

AA2. BIFOLD DOOR SILL AND RAISED EXTERNAL FLOOR DETAIL 1:10

NOTE: There is no original fabric affected by this detail

Jennifer Sewart

ARB Registered Architect

jennifer.sewart@googlemail.com
M: 07779 028968
W: jenarchitect.co.uk

NOTE:

To be read in conjunction with relevant structural engineer's drawings.

Do not scale from drawing, work to figured dimensions only. All dimensions to be checked by Contractor/Fabricator prior to construction, report all discrepancies to the Architect.

Any existing dimensions noted on the drawing are to be checked by the Contractor prior to commencement of the works.

Revision	Description	Date
A	Planning Issue	01/09/20

Client	Ellie Kuitunen & Rick Gardner
Project	Window changes
Address	Flat 14, Brazil House, M1 3PW
Drawing	Patio door detail
Scale	As indicated **Date** 01/09/20
Drawing No.	P04_P_20 **Rev** A

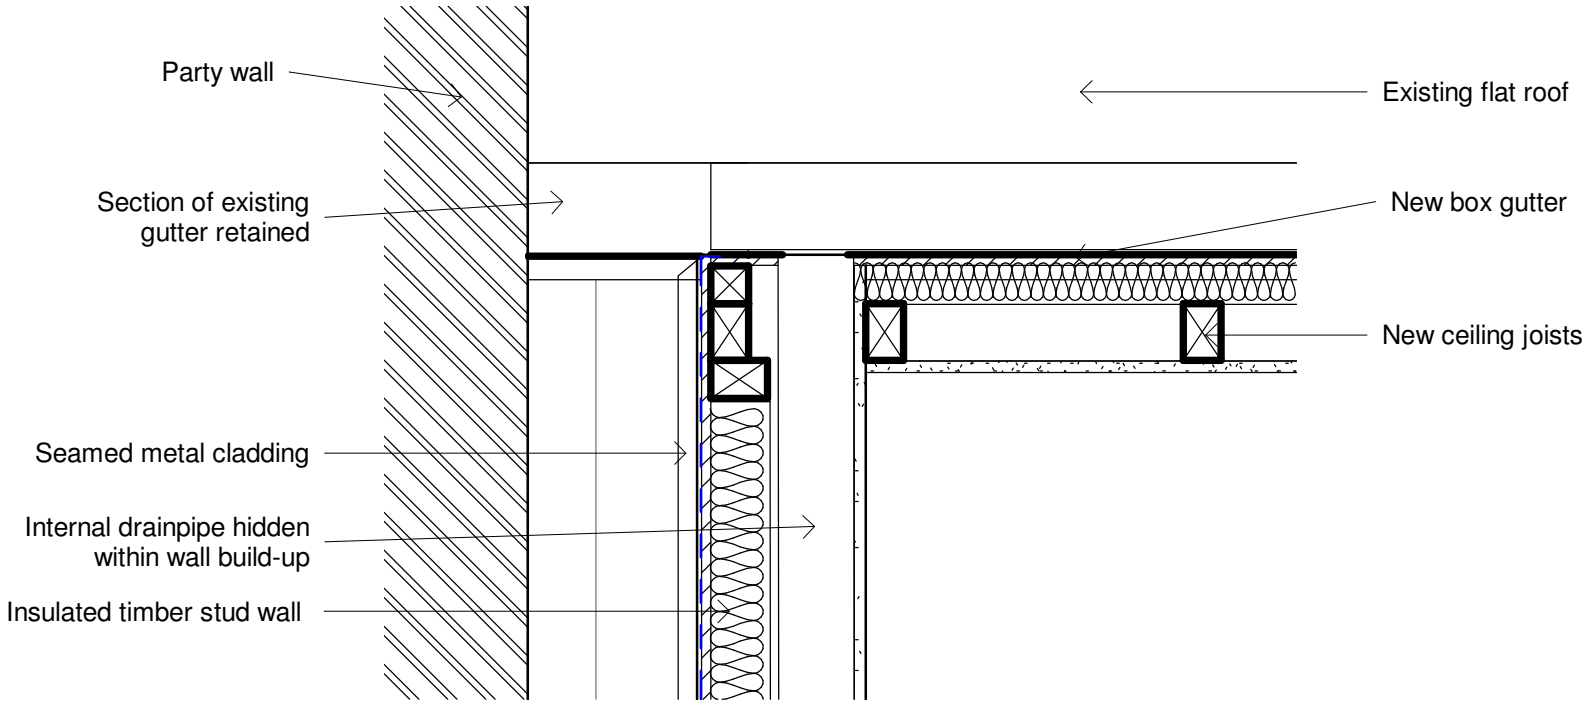

DD1. BAY ROOF DETAIL 1:10

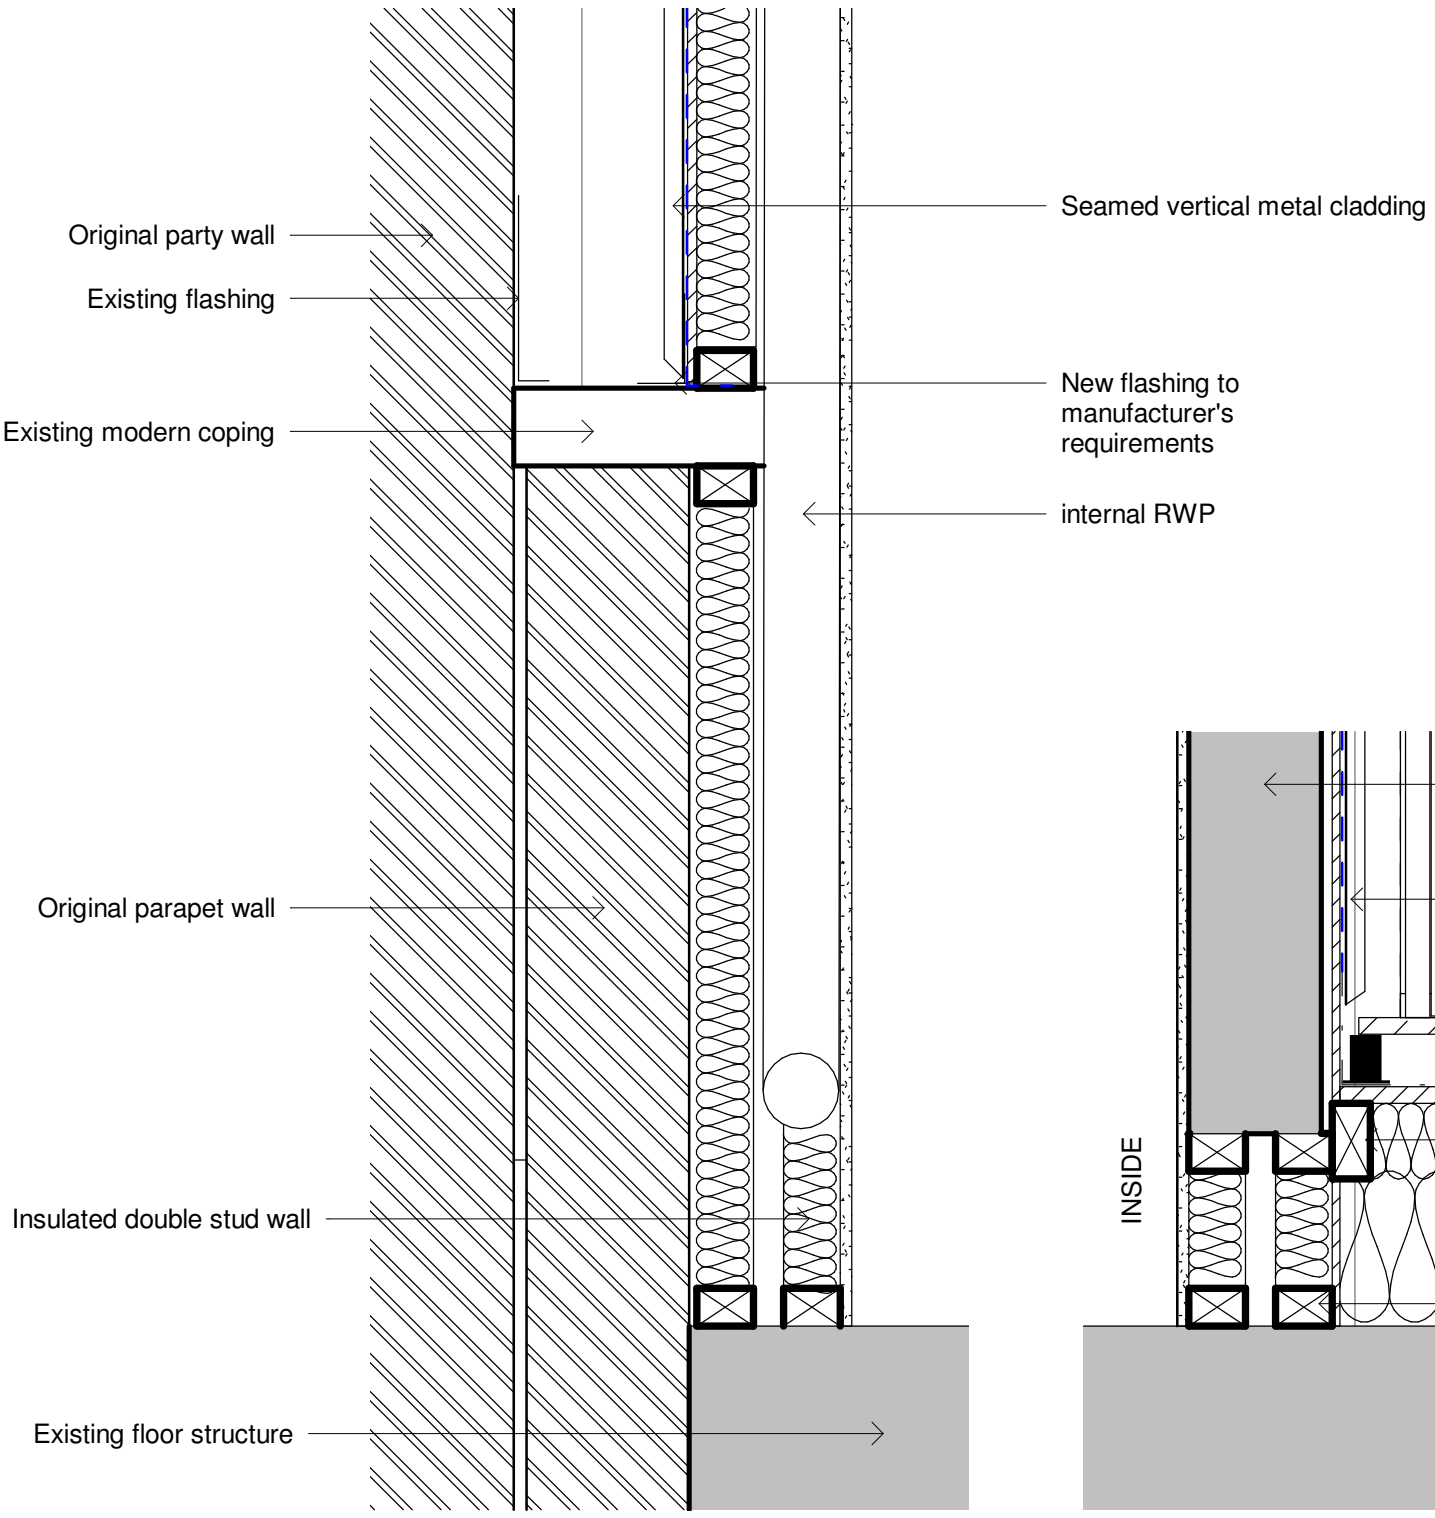

DD2. BAY WALL BASE & PARAPET JUNCTION DETAIL 1:10

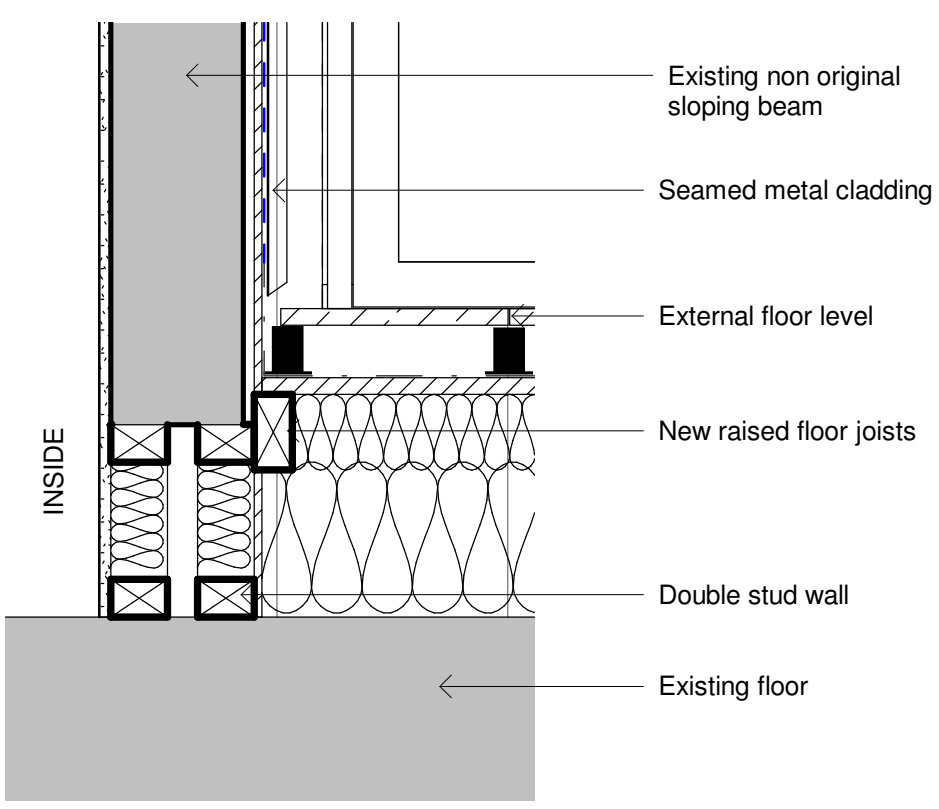

DD3. BAY WALL & RAISED FLOOR JUNCTION DETAIL 1:10

Planning

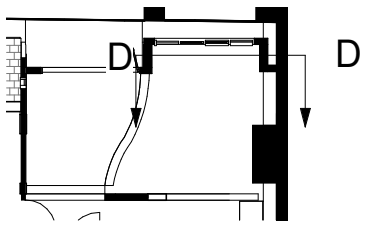

Jennifer Sewart

ARB Registered Architect

jennifer.sewart@googlemail.com
M: 07779 028968

NOTE:

To be read in conjunction with relevant structural engineer's drawings.

Do not scale from drawing, work to figured dimensions only. All dimensions to be checked by Contractor/Fabricator prior to construction, report all discrepancies to the Architect.

Any existing dimensions noted on the drawing are to be checked by the Contractor prior to commencement of the works.

Revision	Description	Date
A	Planning Issue	01/09/20

Client	Ellie Kuitunen & Rick Gardner
Project	Window changes
Address	Flat 14, Brazil House, M1 3PW
Drawing	Bay window details
Scale	As indicated **Date** 01/09/20
Drawing No.	P04_P_21 **Rev** A

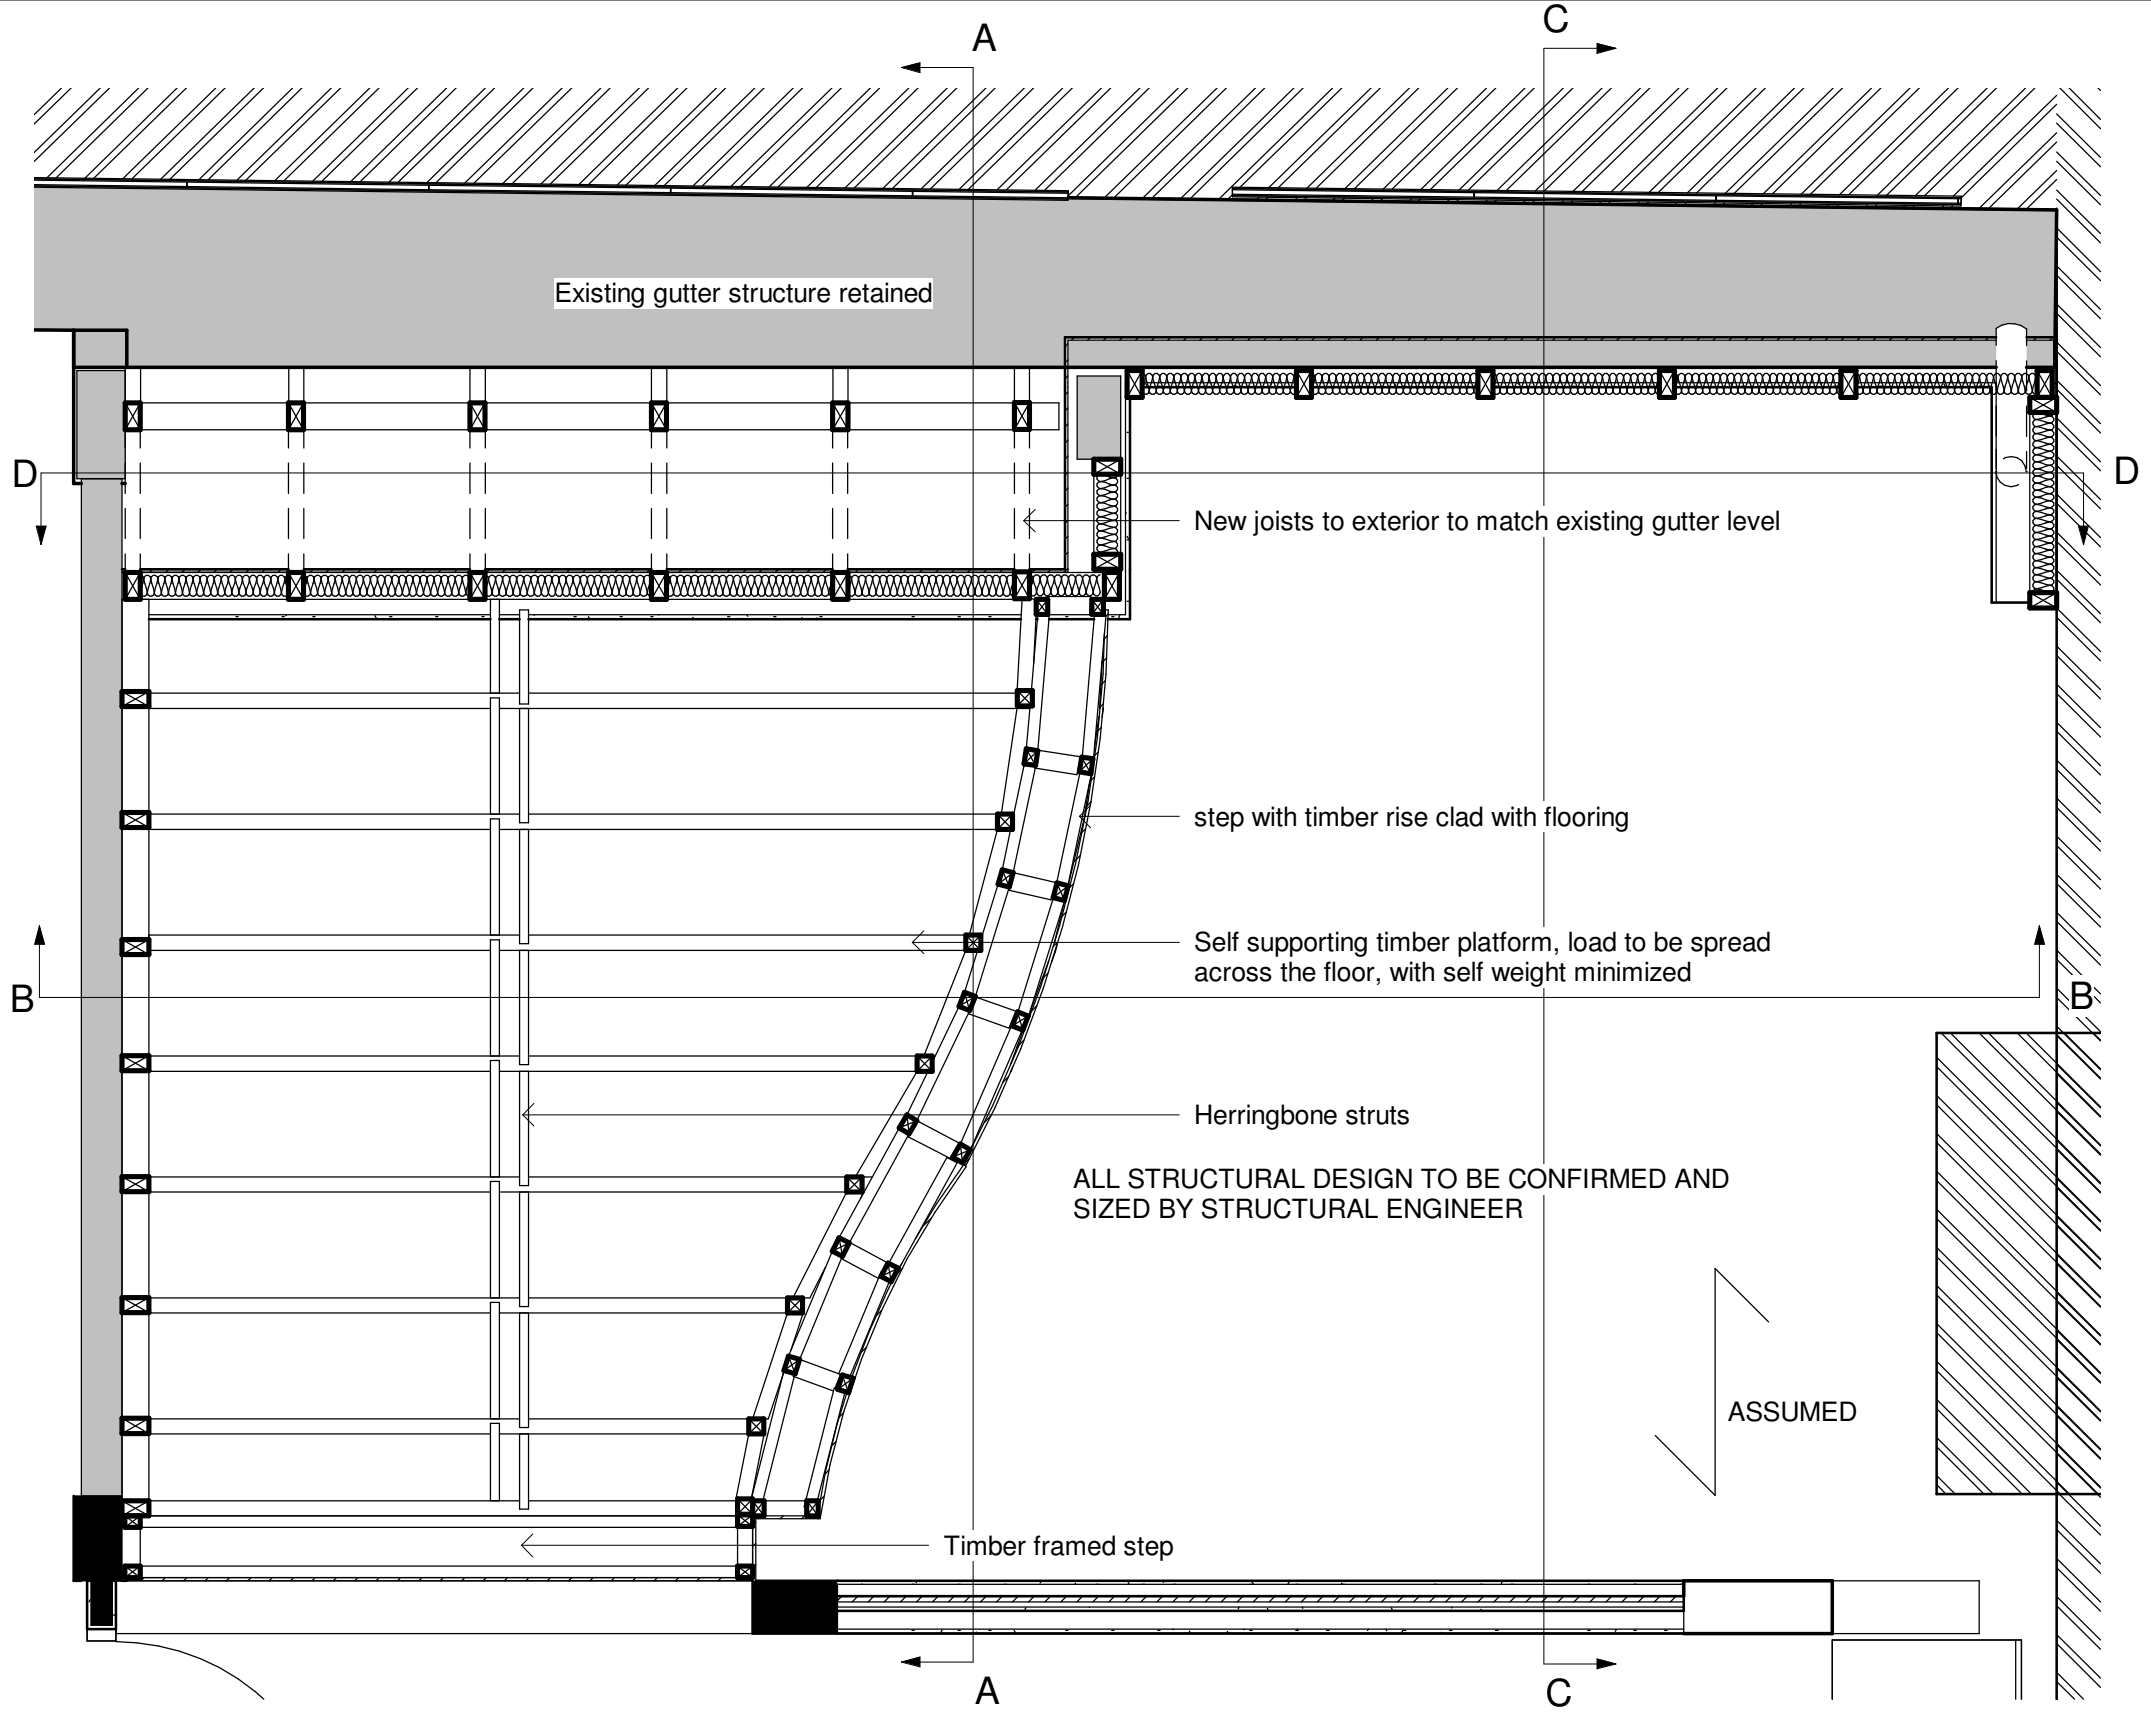

PROPOSED RAISED TIMBER FLOOR 1:25

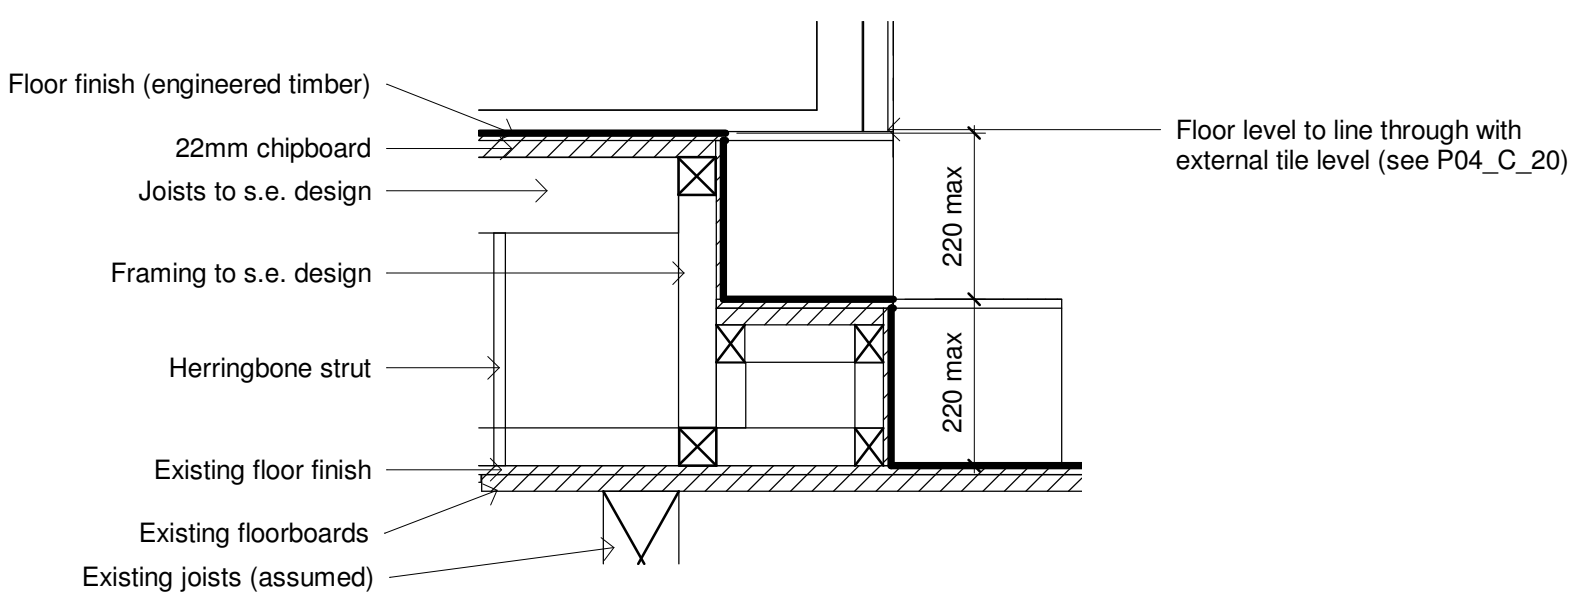

BB2. PROPOSED TIMBER FLOOR DETAIL 1:10

Planning

Jennifer Sewart

ARB Registered Architect

jennifer.sewart@googlemail.com
M: 07779 028968

NOTE:

To be read in conjunction with relevant structural engineer's drawings.

Do not scale from drawing, work to figured dimensions only. All dimensions to be checked by Contractor/Fabricator prior to construction, report all discrepancies to the Architect.

Any existing dimensions noted on the drawing are to be checked by the Contractor prior to commencement of the works.

Revision	Description	Date
A	Planning Issue	01/09/20

Client	Ellie Kuitunen & Rick Gardner
Project	Window changes
Address	Flat 14, Brazil House, M1 3PW
Drawing	Raised floor details
Scale	As indicated **Date** 01/09/20
Drawing No.	P04_P_22 **Rev** A

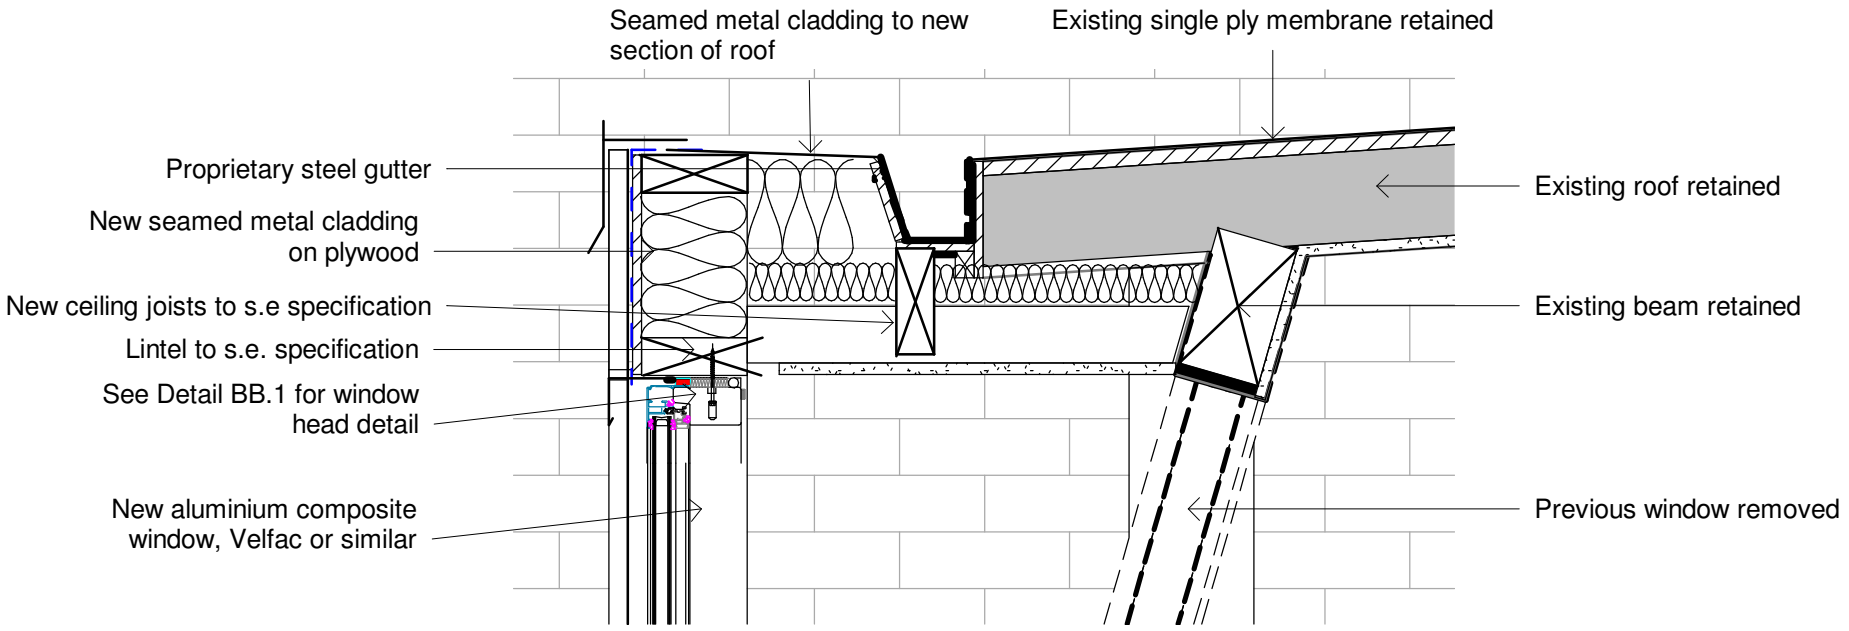

CC1. BAY ROOF DETAIL 1:10

NOTE: There is no original fabric affected by this detail

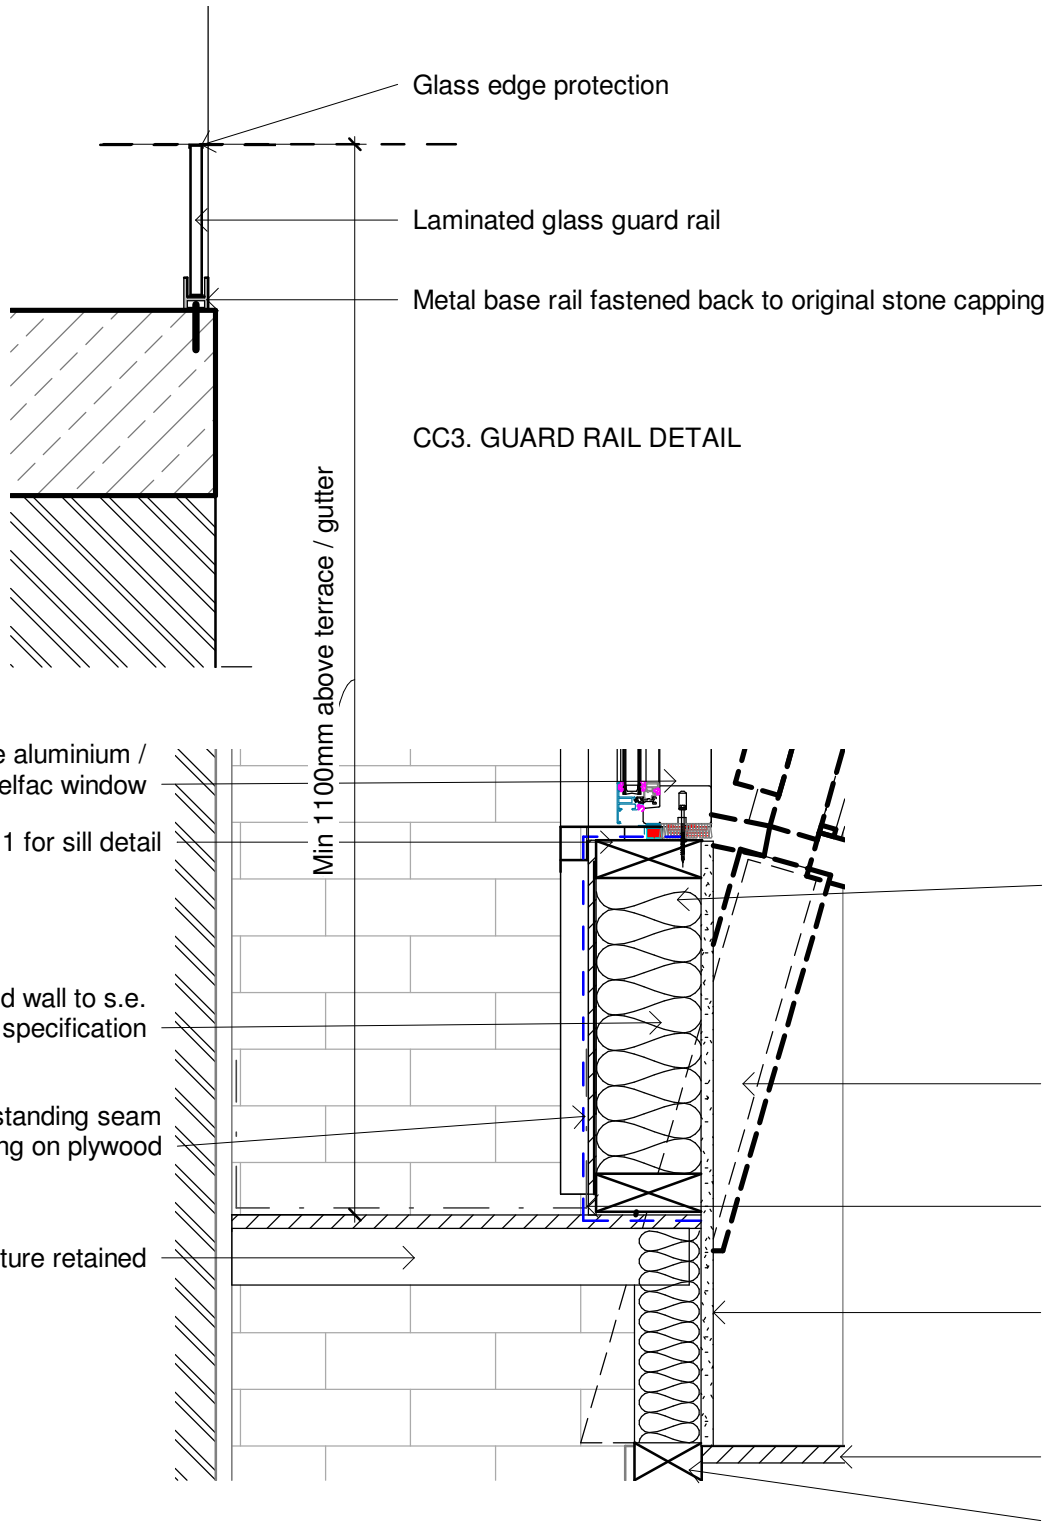

CC3. GUARD RAIL DETAIL

CC2. BAY BASE AND SILL DETAIL 1:10

NOTE: There is no original fabric affected by this detail

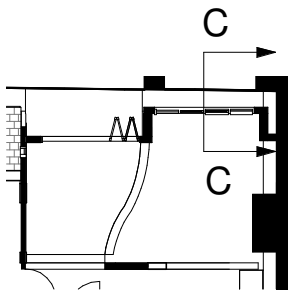

Planning

Jennifer Sewart

ARB Registered Architect

jennifer.sewart@googlemail.com
M: 07779 028968

NOTE:

To be read in conjunction with relevant structural engineer's drawings.

Do not scale from drawing, work to figured dimensions only. All dimensions to be checked by Contractor/Fabricator prior to construction, report all discrepancies to the Architect.

Any existing dimensions noted on the drawing are to be checked by the Contractor prior to commencement of the works.

Revision	Description	Date
A	Planning Issue	01/09/20

Client	Ellie Kuitunen & Rick Gardner
Project	Window changes
Address	Flat 14, Brazil House, M1 3PW
Drawing	Gutter details
Scale	As indicated **Date** 01/09/20
Drawing No.	P04_P_23 **Rev** A

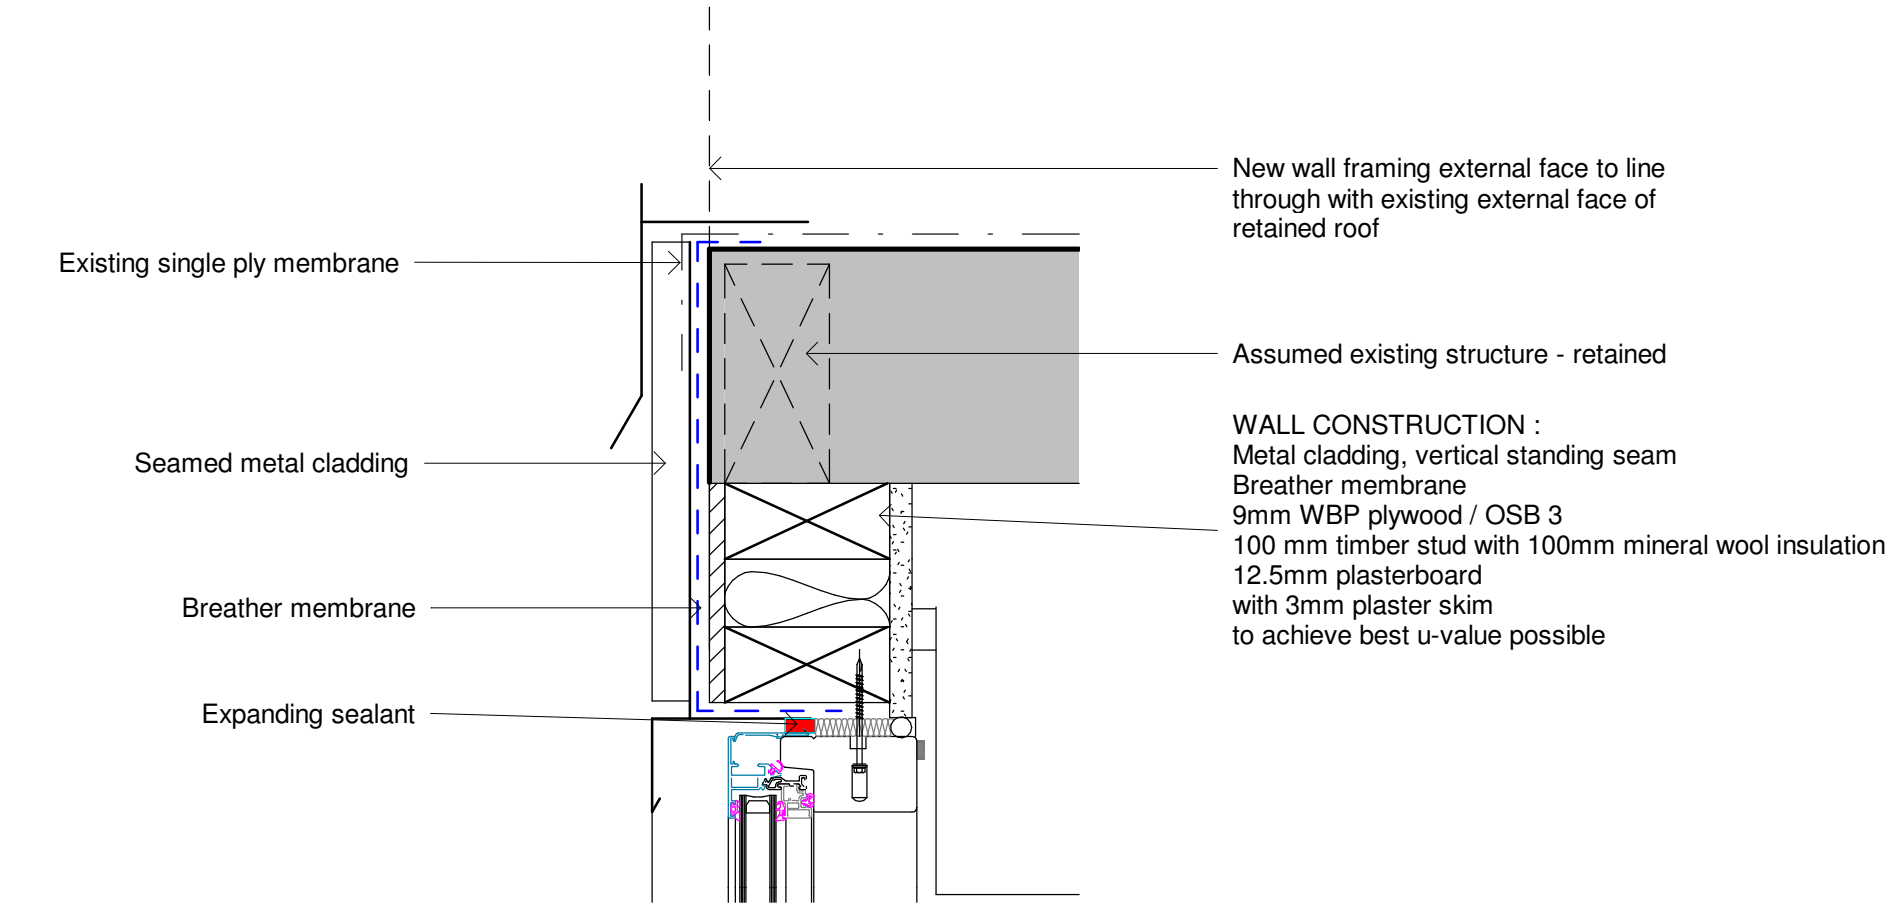

BB1. TRIANGULAR WINDOW HEAD DETAIL 1:5

NOTE: There is no original fabric affected by this detail

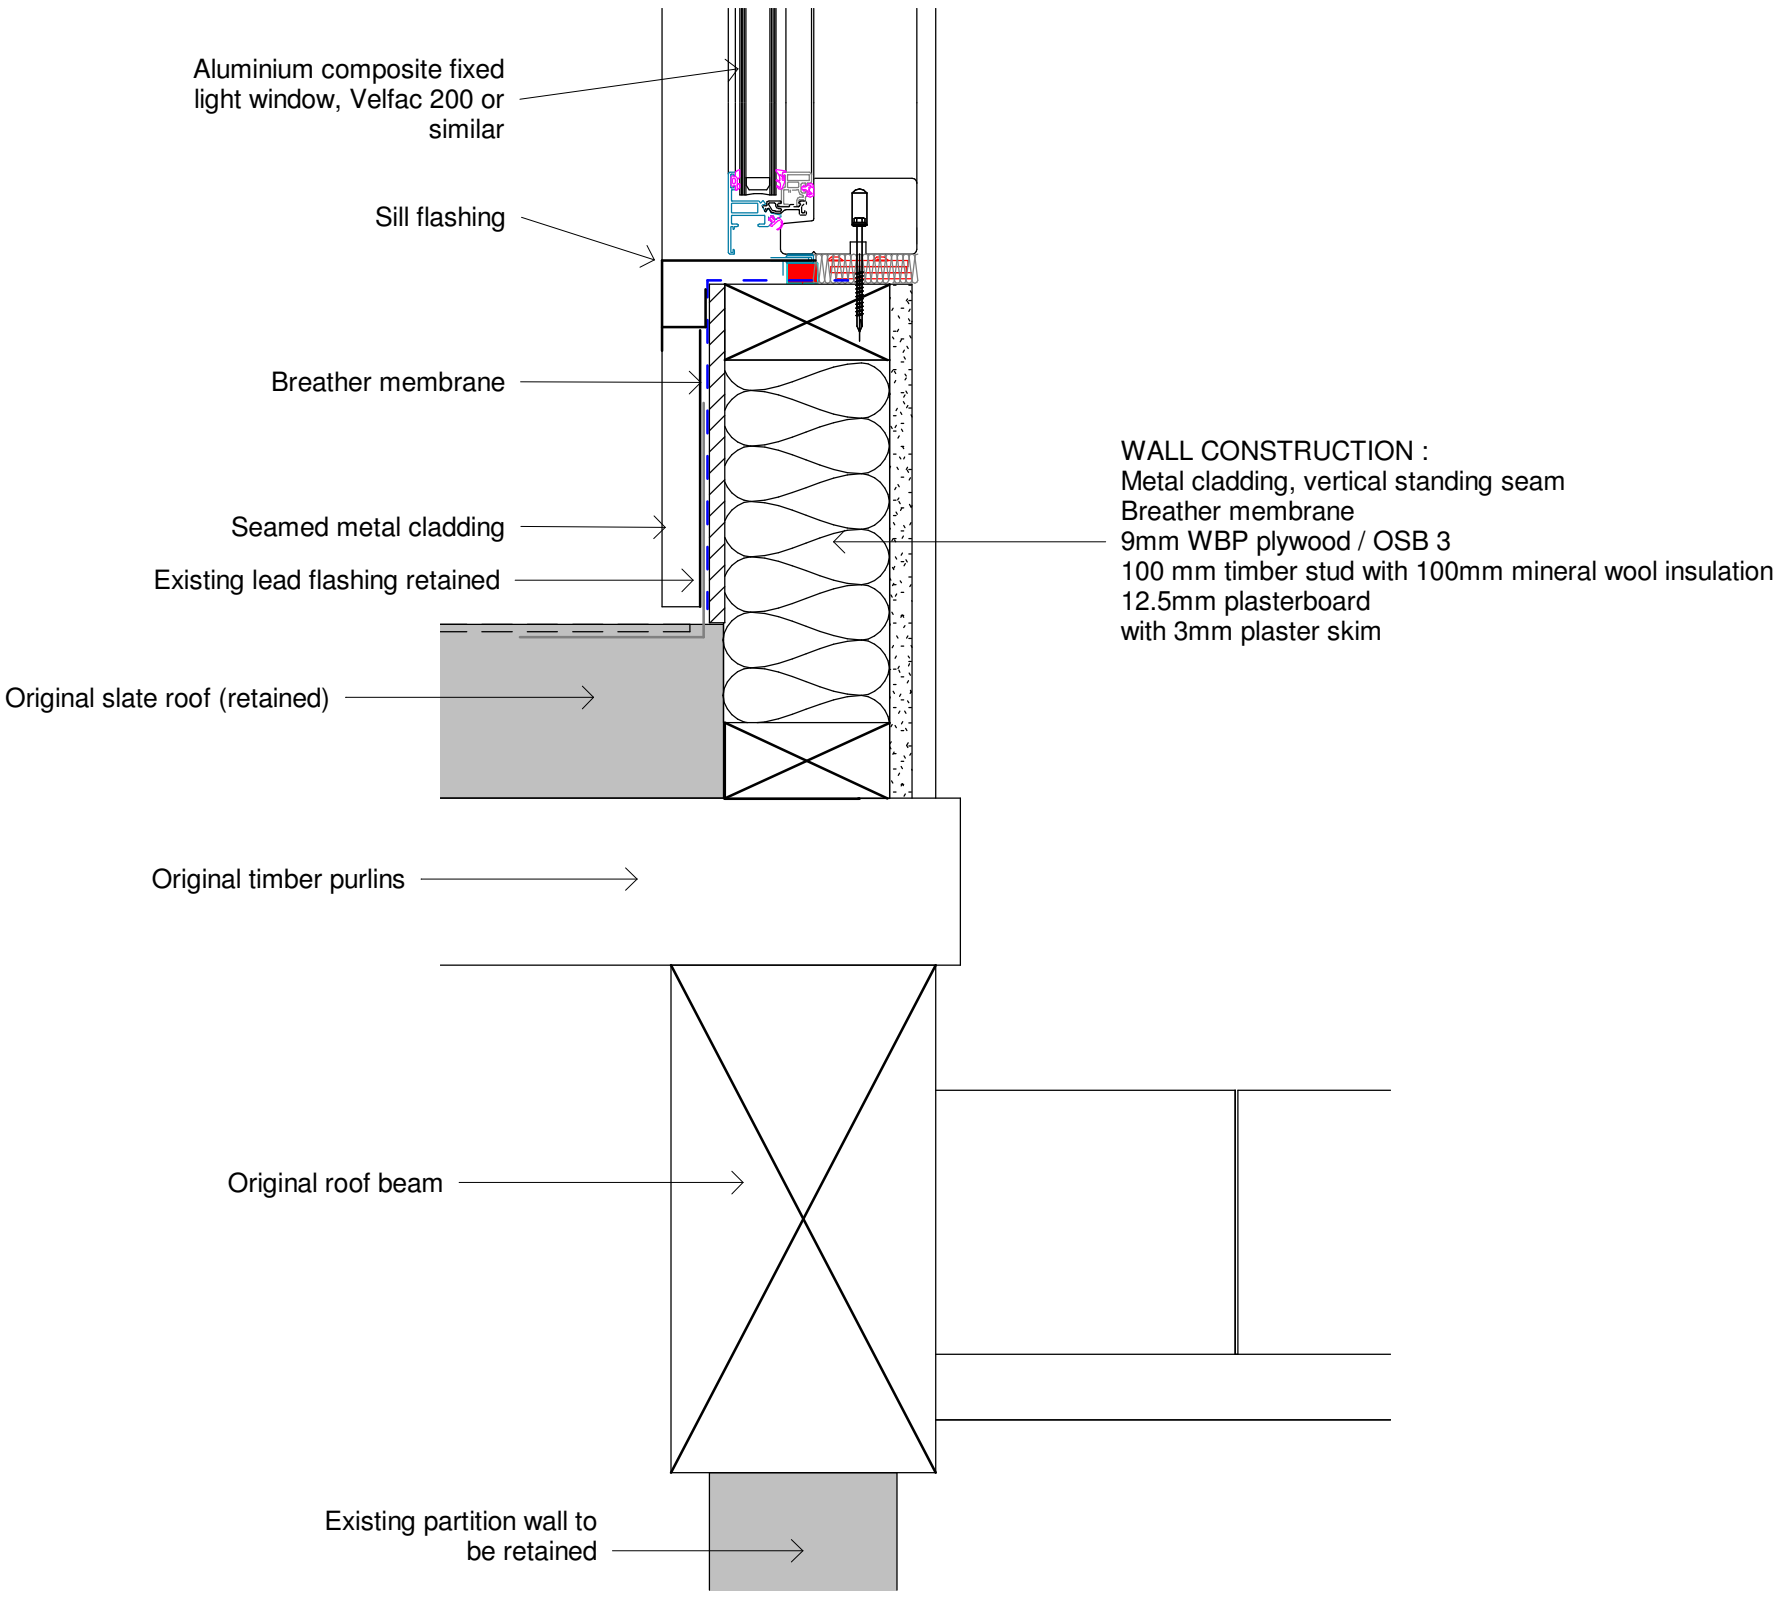

BB2. TRIANGULAR WINDOW SILL AND ROOF ABUTMENT DETAIL 1:5

Planning

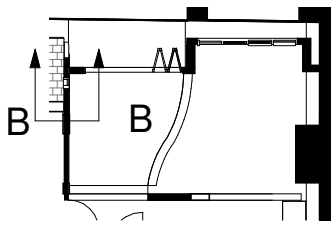

Jennifer Sewart

ARB Registered Architect

jennifer.sewart@googlemail.com
M: 07779 028968

NOTE:

To be read in conjunction with relevant structural engineer's drawings.

Do not scale from drawing, work to figured dimensions only. All dimensions to be checked by Contractor/Fabricator prior to construction, report all discrepancies to the Architect.

Any existing dimensions noted on the drawing are to be checked by the Contractor prior to commencement of the works.

Revision	Description	Date
A	Planning Issue	01/09/20

Client	Ellie Kuitunen & Rick Gardner
Project	Window changes
Address	Flat 14, Brazil House, M1 3PW
Drawing	Dormer wall details
Scale	As indicated **Date** 01/09/20
Drawing No.	P04_P_24 **Rev** A