
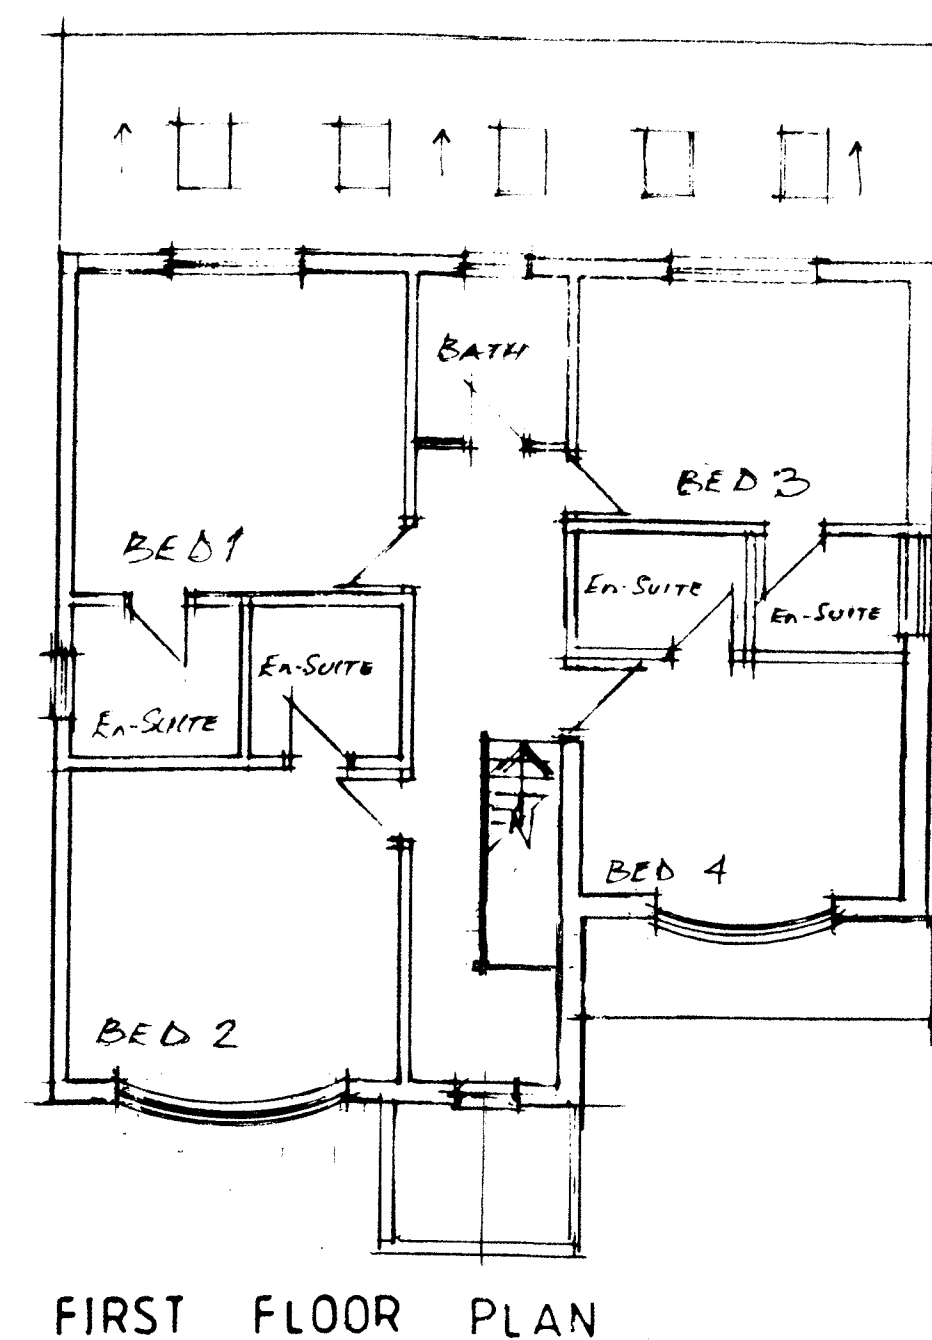
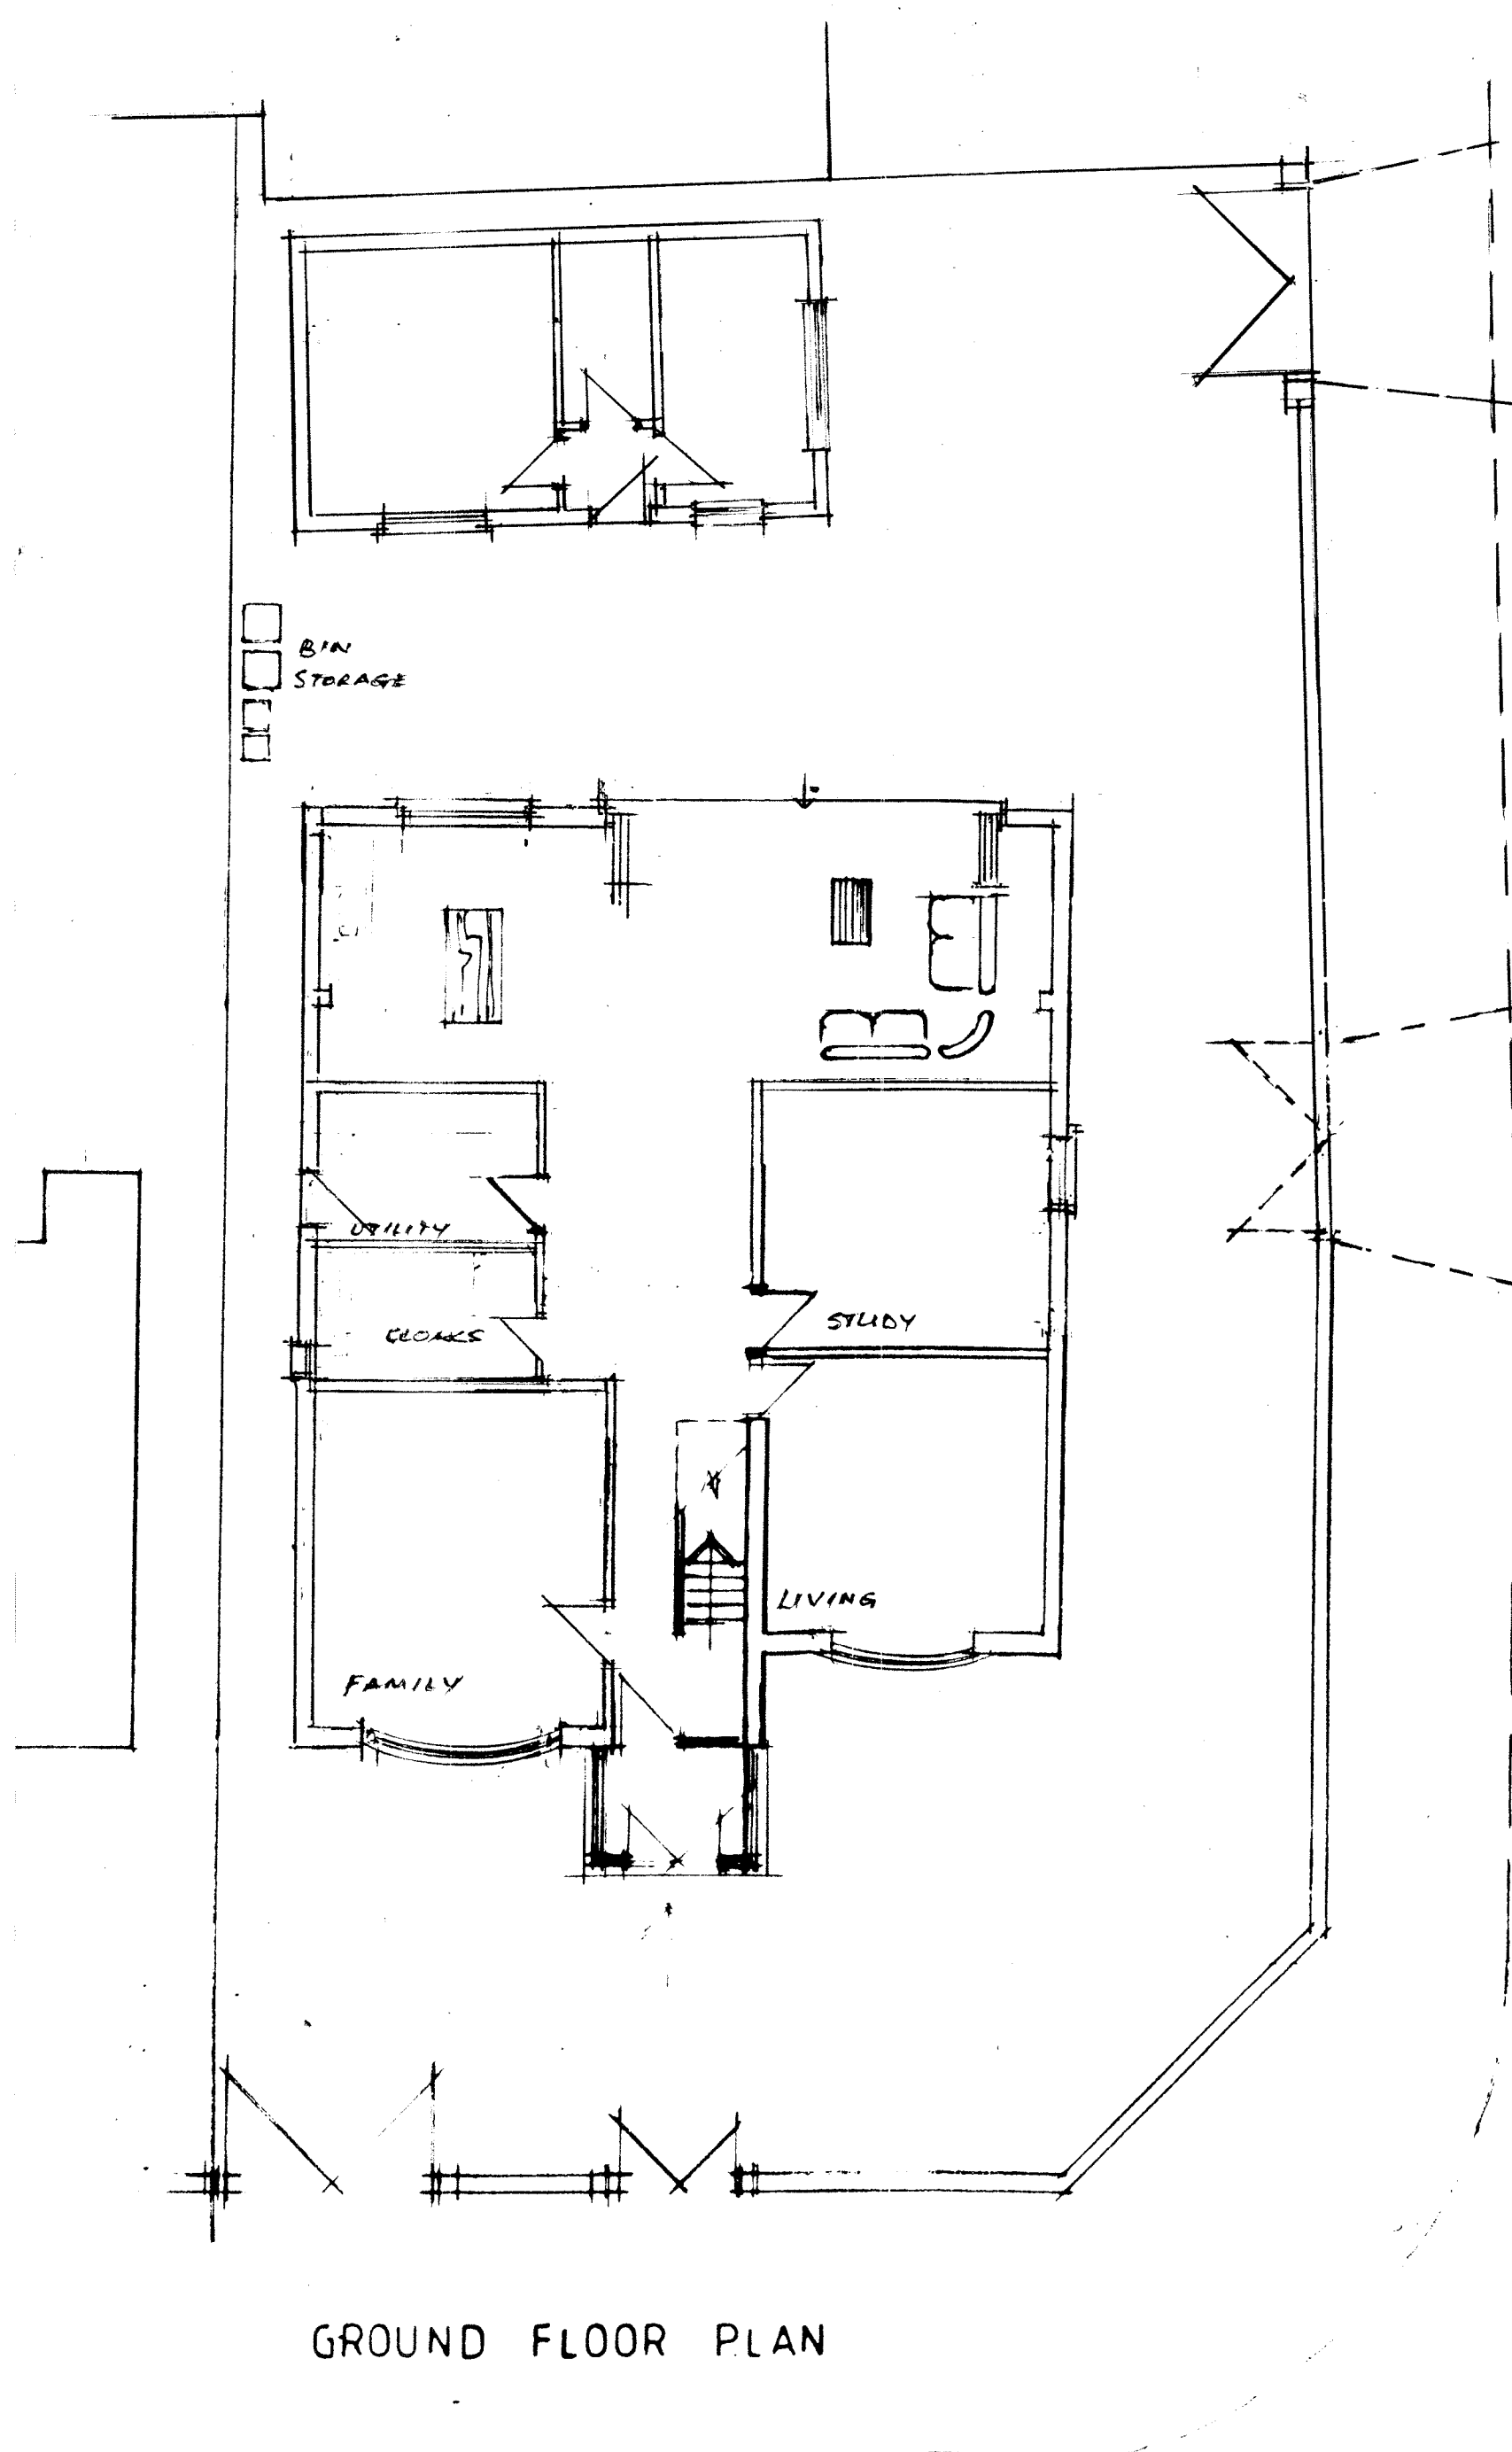
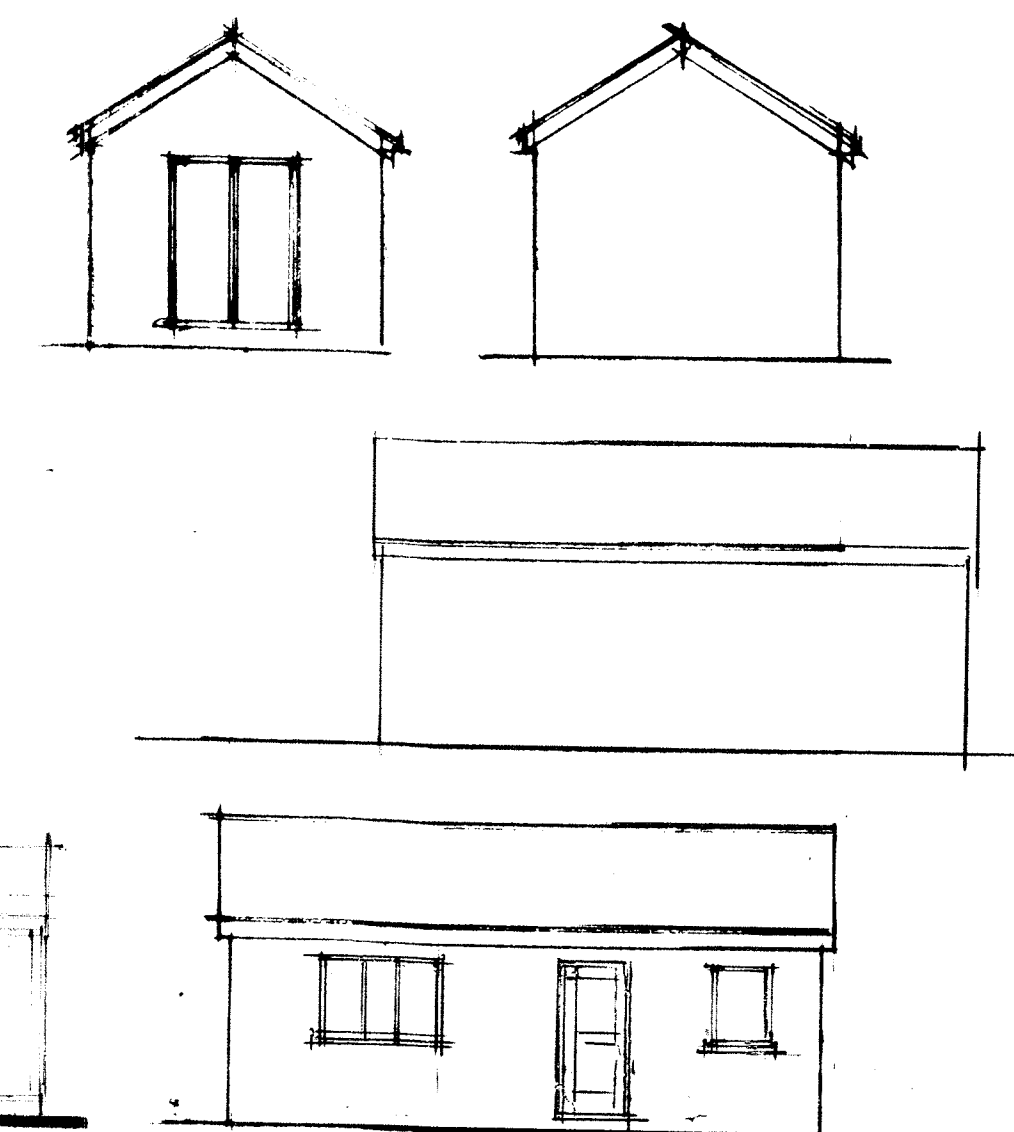
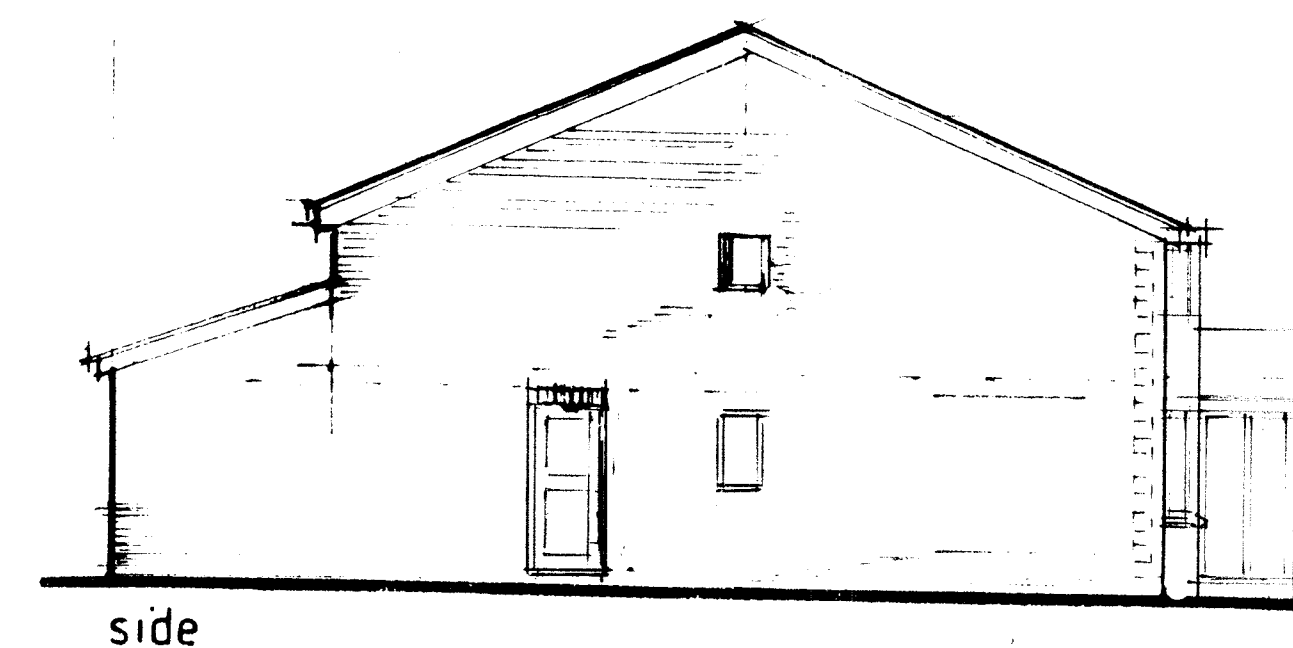
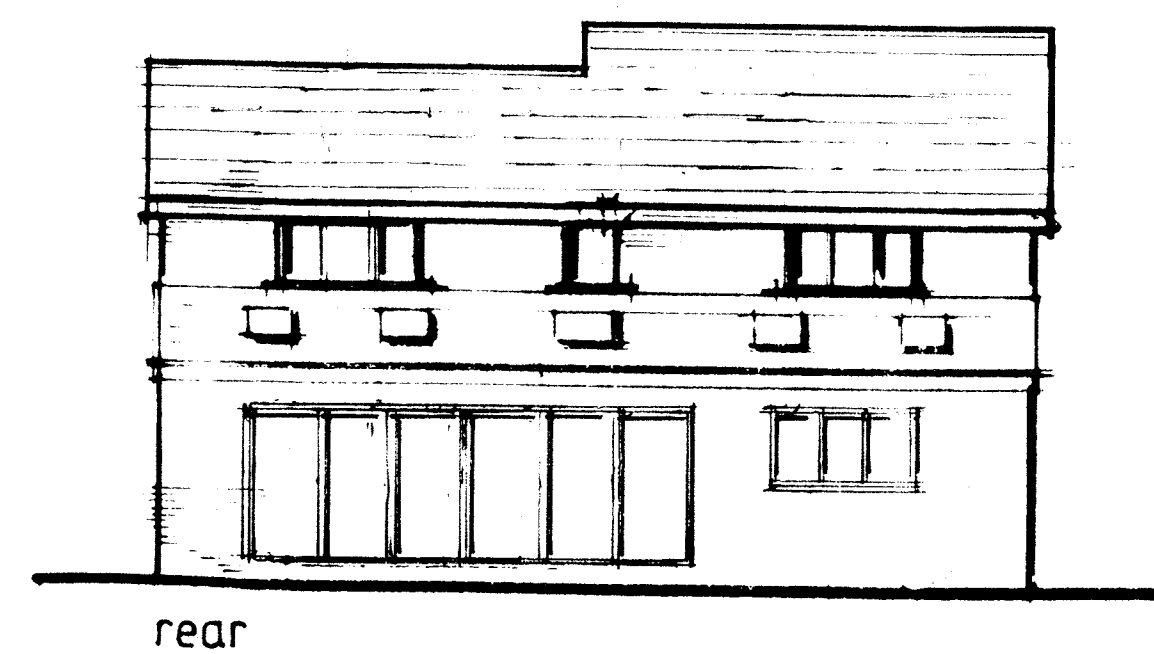


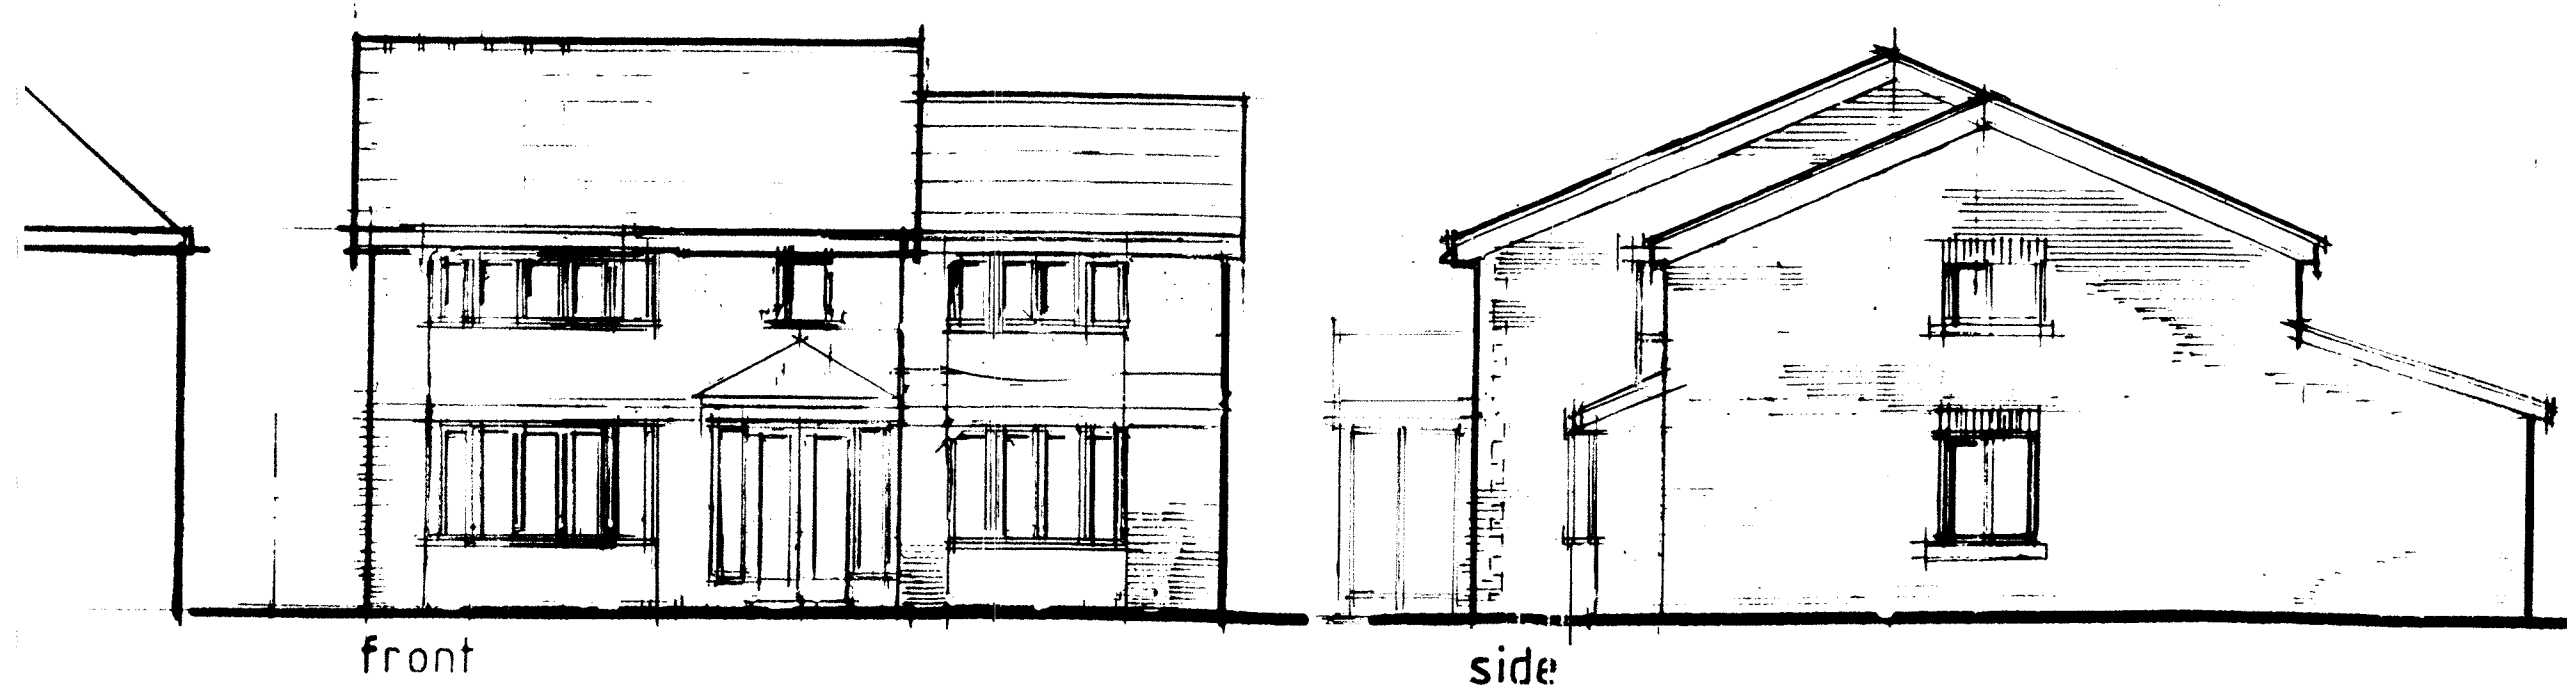

CLIENT		MRS R BIBA 129 PARSONAGE ROAD MANCHESTER M20 4WZ						
JOB TITLE		PROPOSED NEW DWELLING AND GARDEN STORE						
DRG TITLE		PLANS AND ELEVATIONS AS PROPOSED						
HOLBOROW + ORMESHER + Limited architectural & interior design Station House Adams Hill Knutsford Cheshire WA16 6DN telephone : 01565 652275 fax : 01565 750501								
ISSUE	ORIGINAL	1	2	3	4	5	6	7
REVISION		14	7					
DATE		14/10/02	22/10/02					
BY		ML						
1:100 at A1 DRAWING 1916/18/02								