

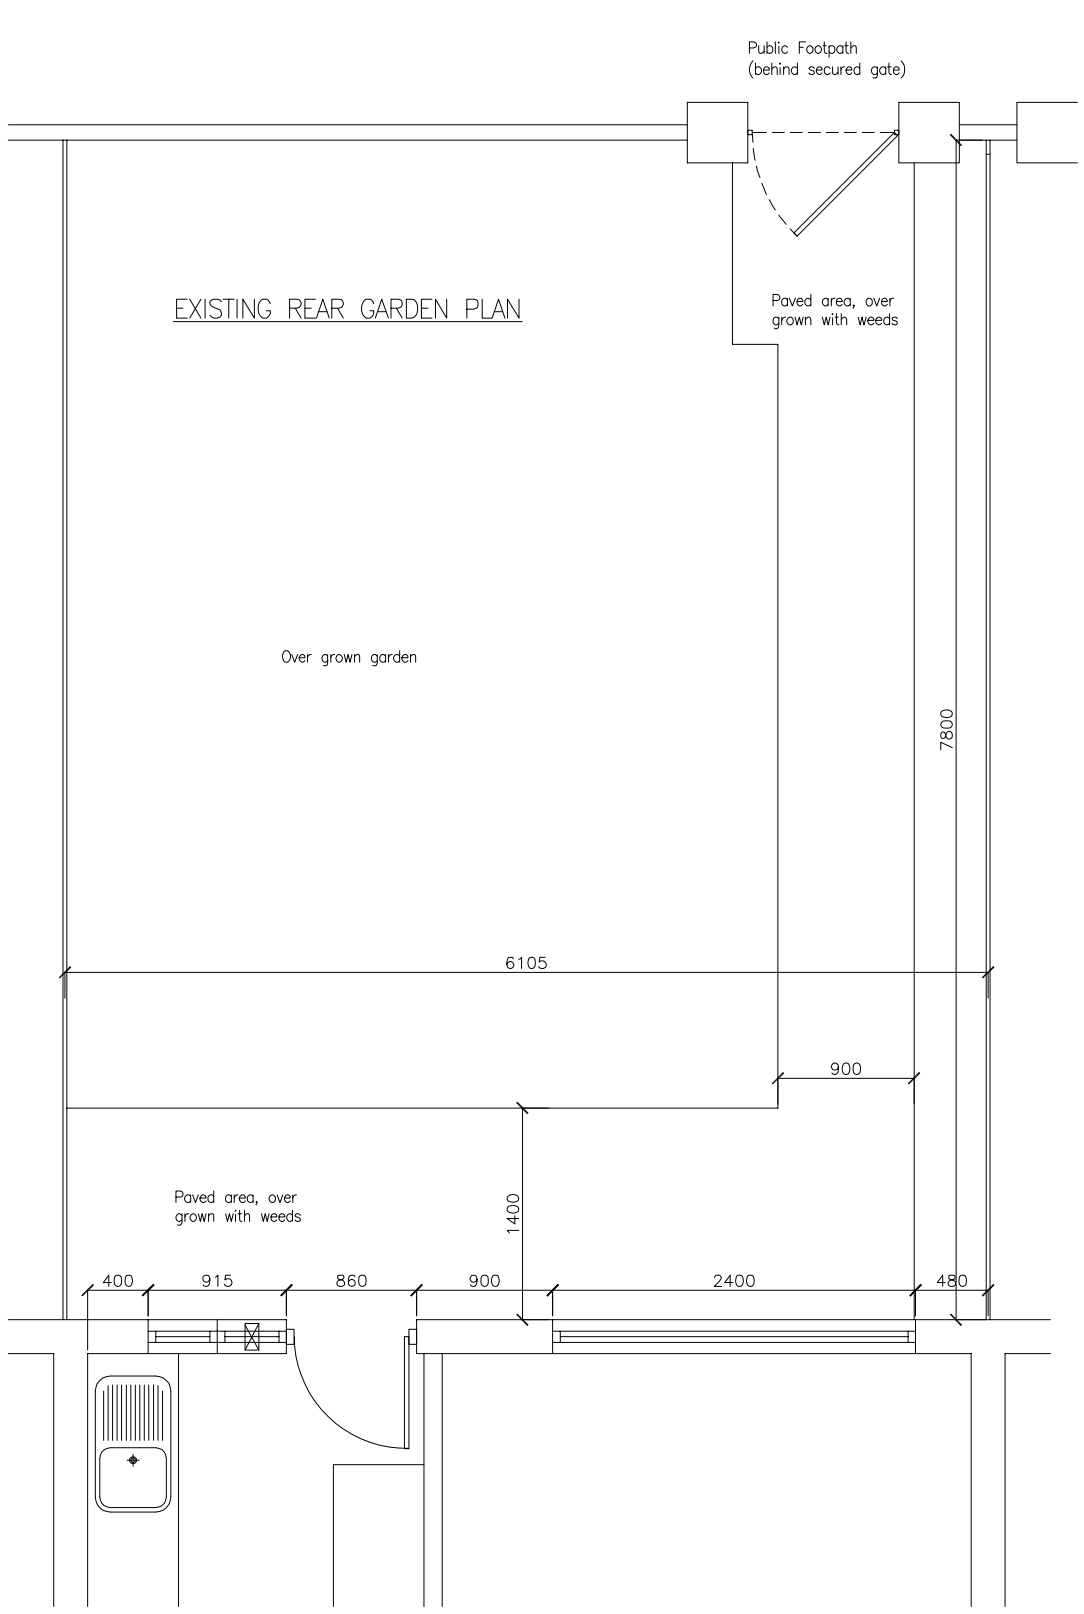


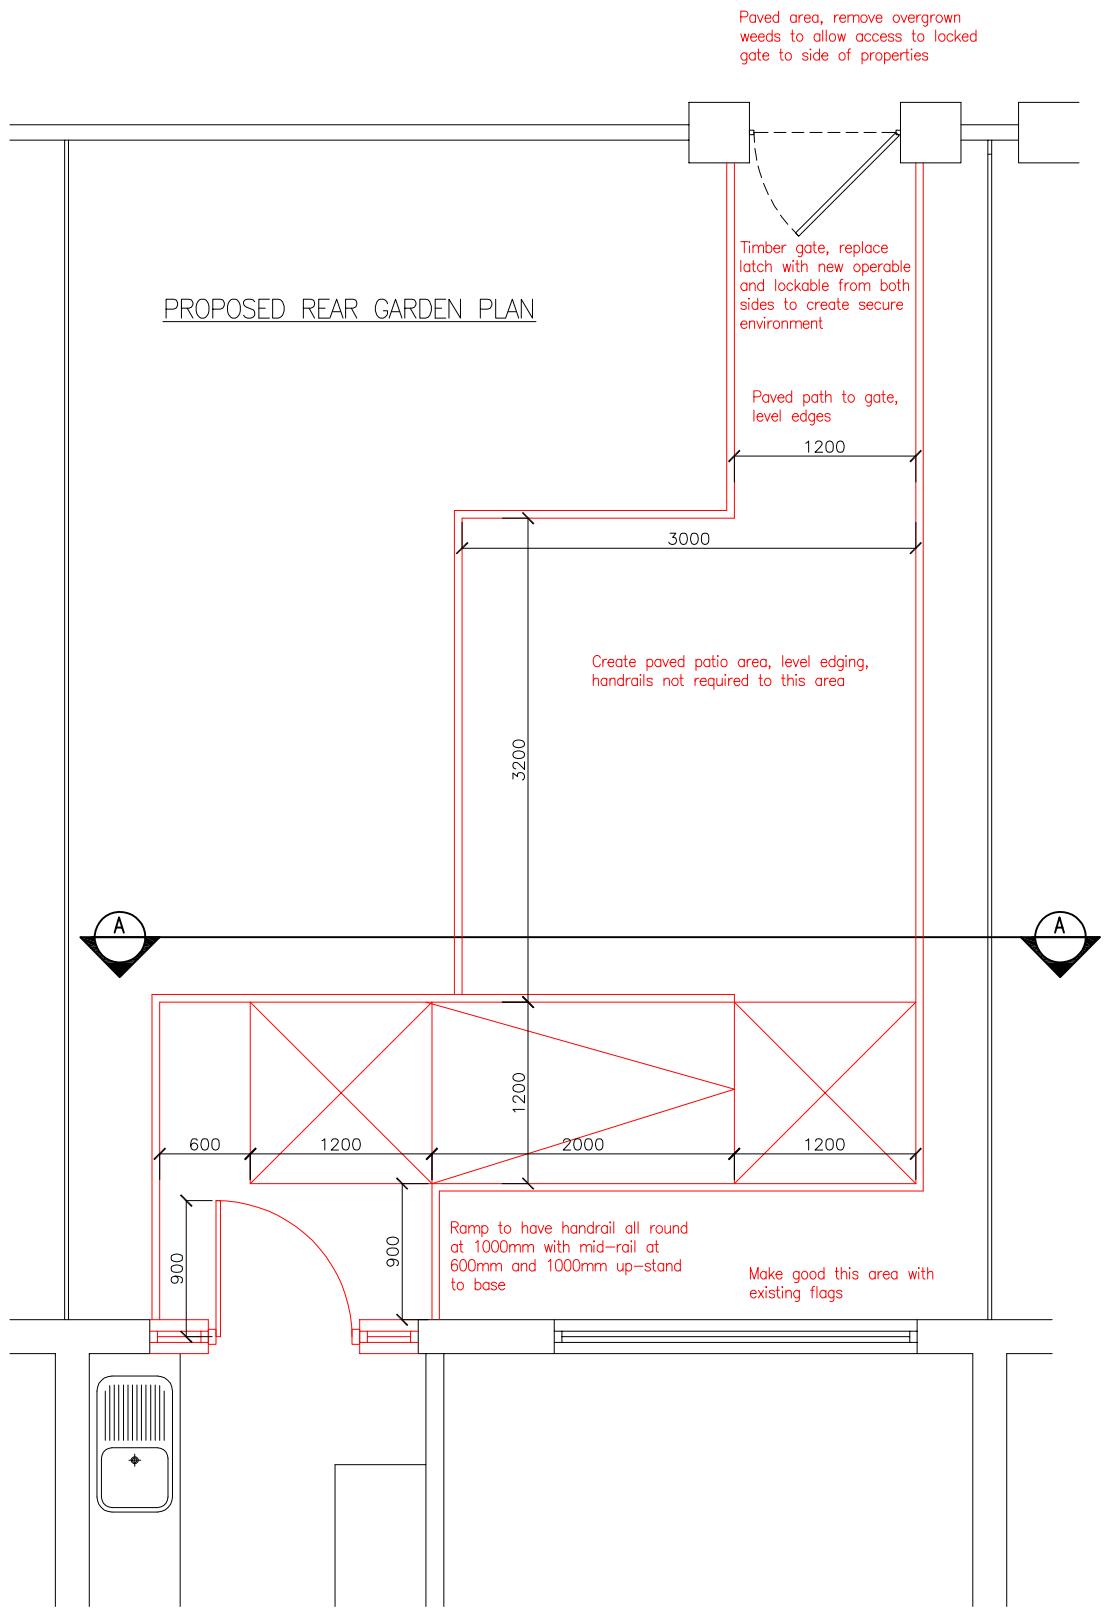

SCHEDULE OF PROPOSED WORKS:

- Install ramp and flagged area as shown above.
- Make good area below window with existing flags.
- Replace kitchen door and window with 900mm wide outward opening door and 2No. windows.

ELEVATION DETAIL A–A

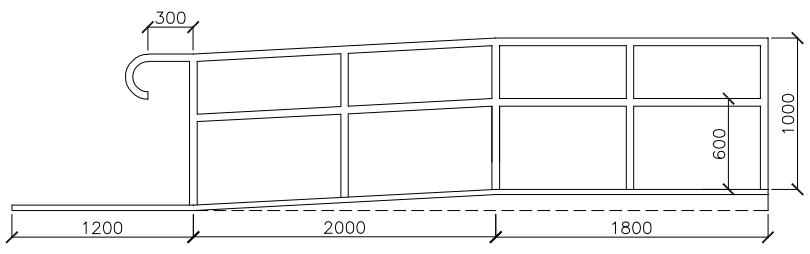

REV	DESCRIPTION	DATE	BY	CHK

Project:
20 Pitman Close, Manchester

Drawing Title:
Existing and Proposed Rear Garden Plan

Drawing No.:
023-001

Scale @ A3	Revision:	Status:	Drawn By:	Date:
1:50	.		AU	31/01/20