



EXISTING ELEVATION A

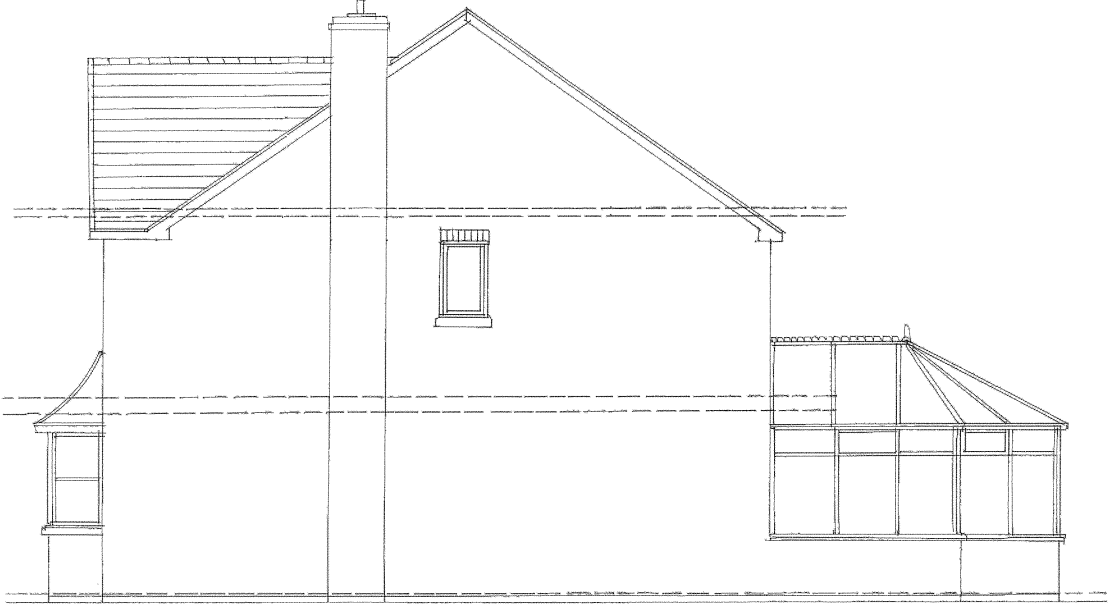

EXISTING ELEVATION B




EXISTING ELEVATION D

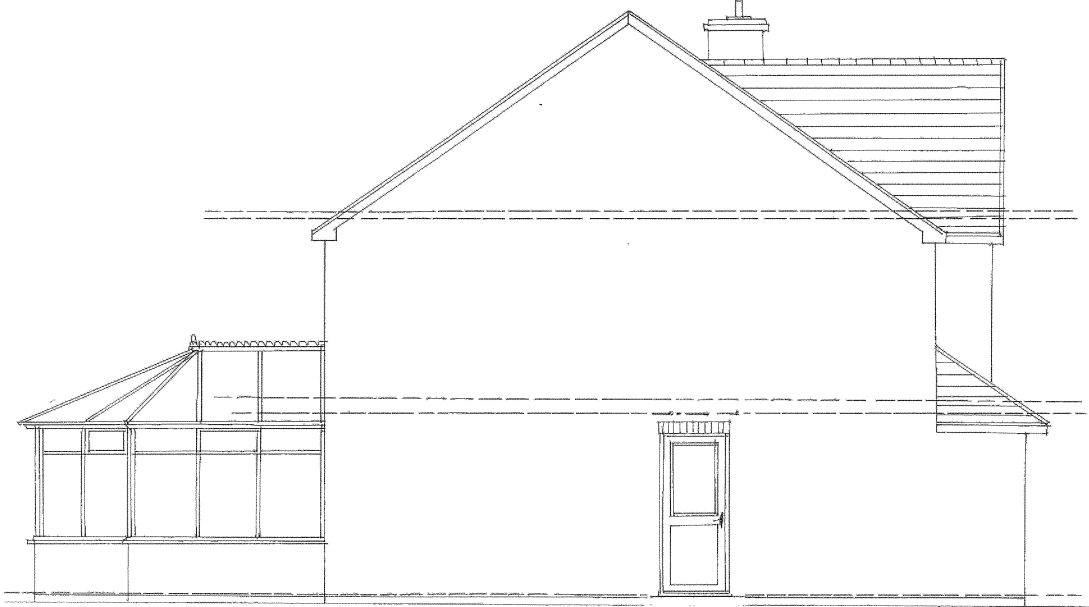


EXISTING ELEVATION C

EXISTING ELEVATION PLANS (1:100 @ A1)

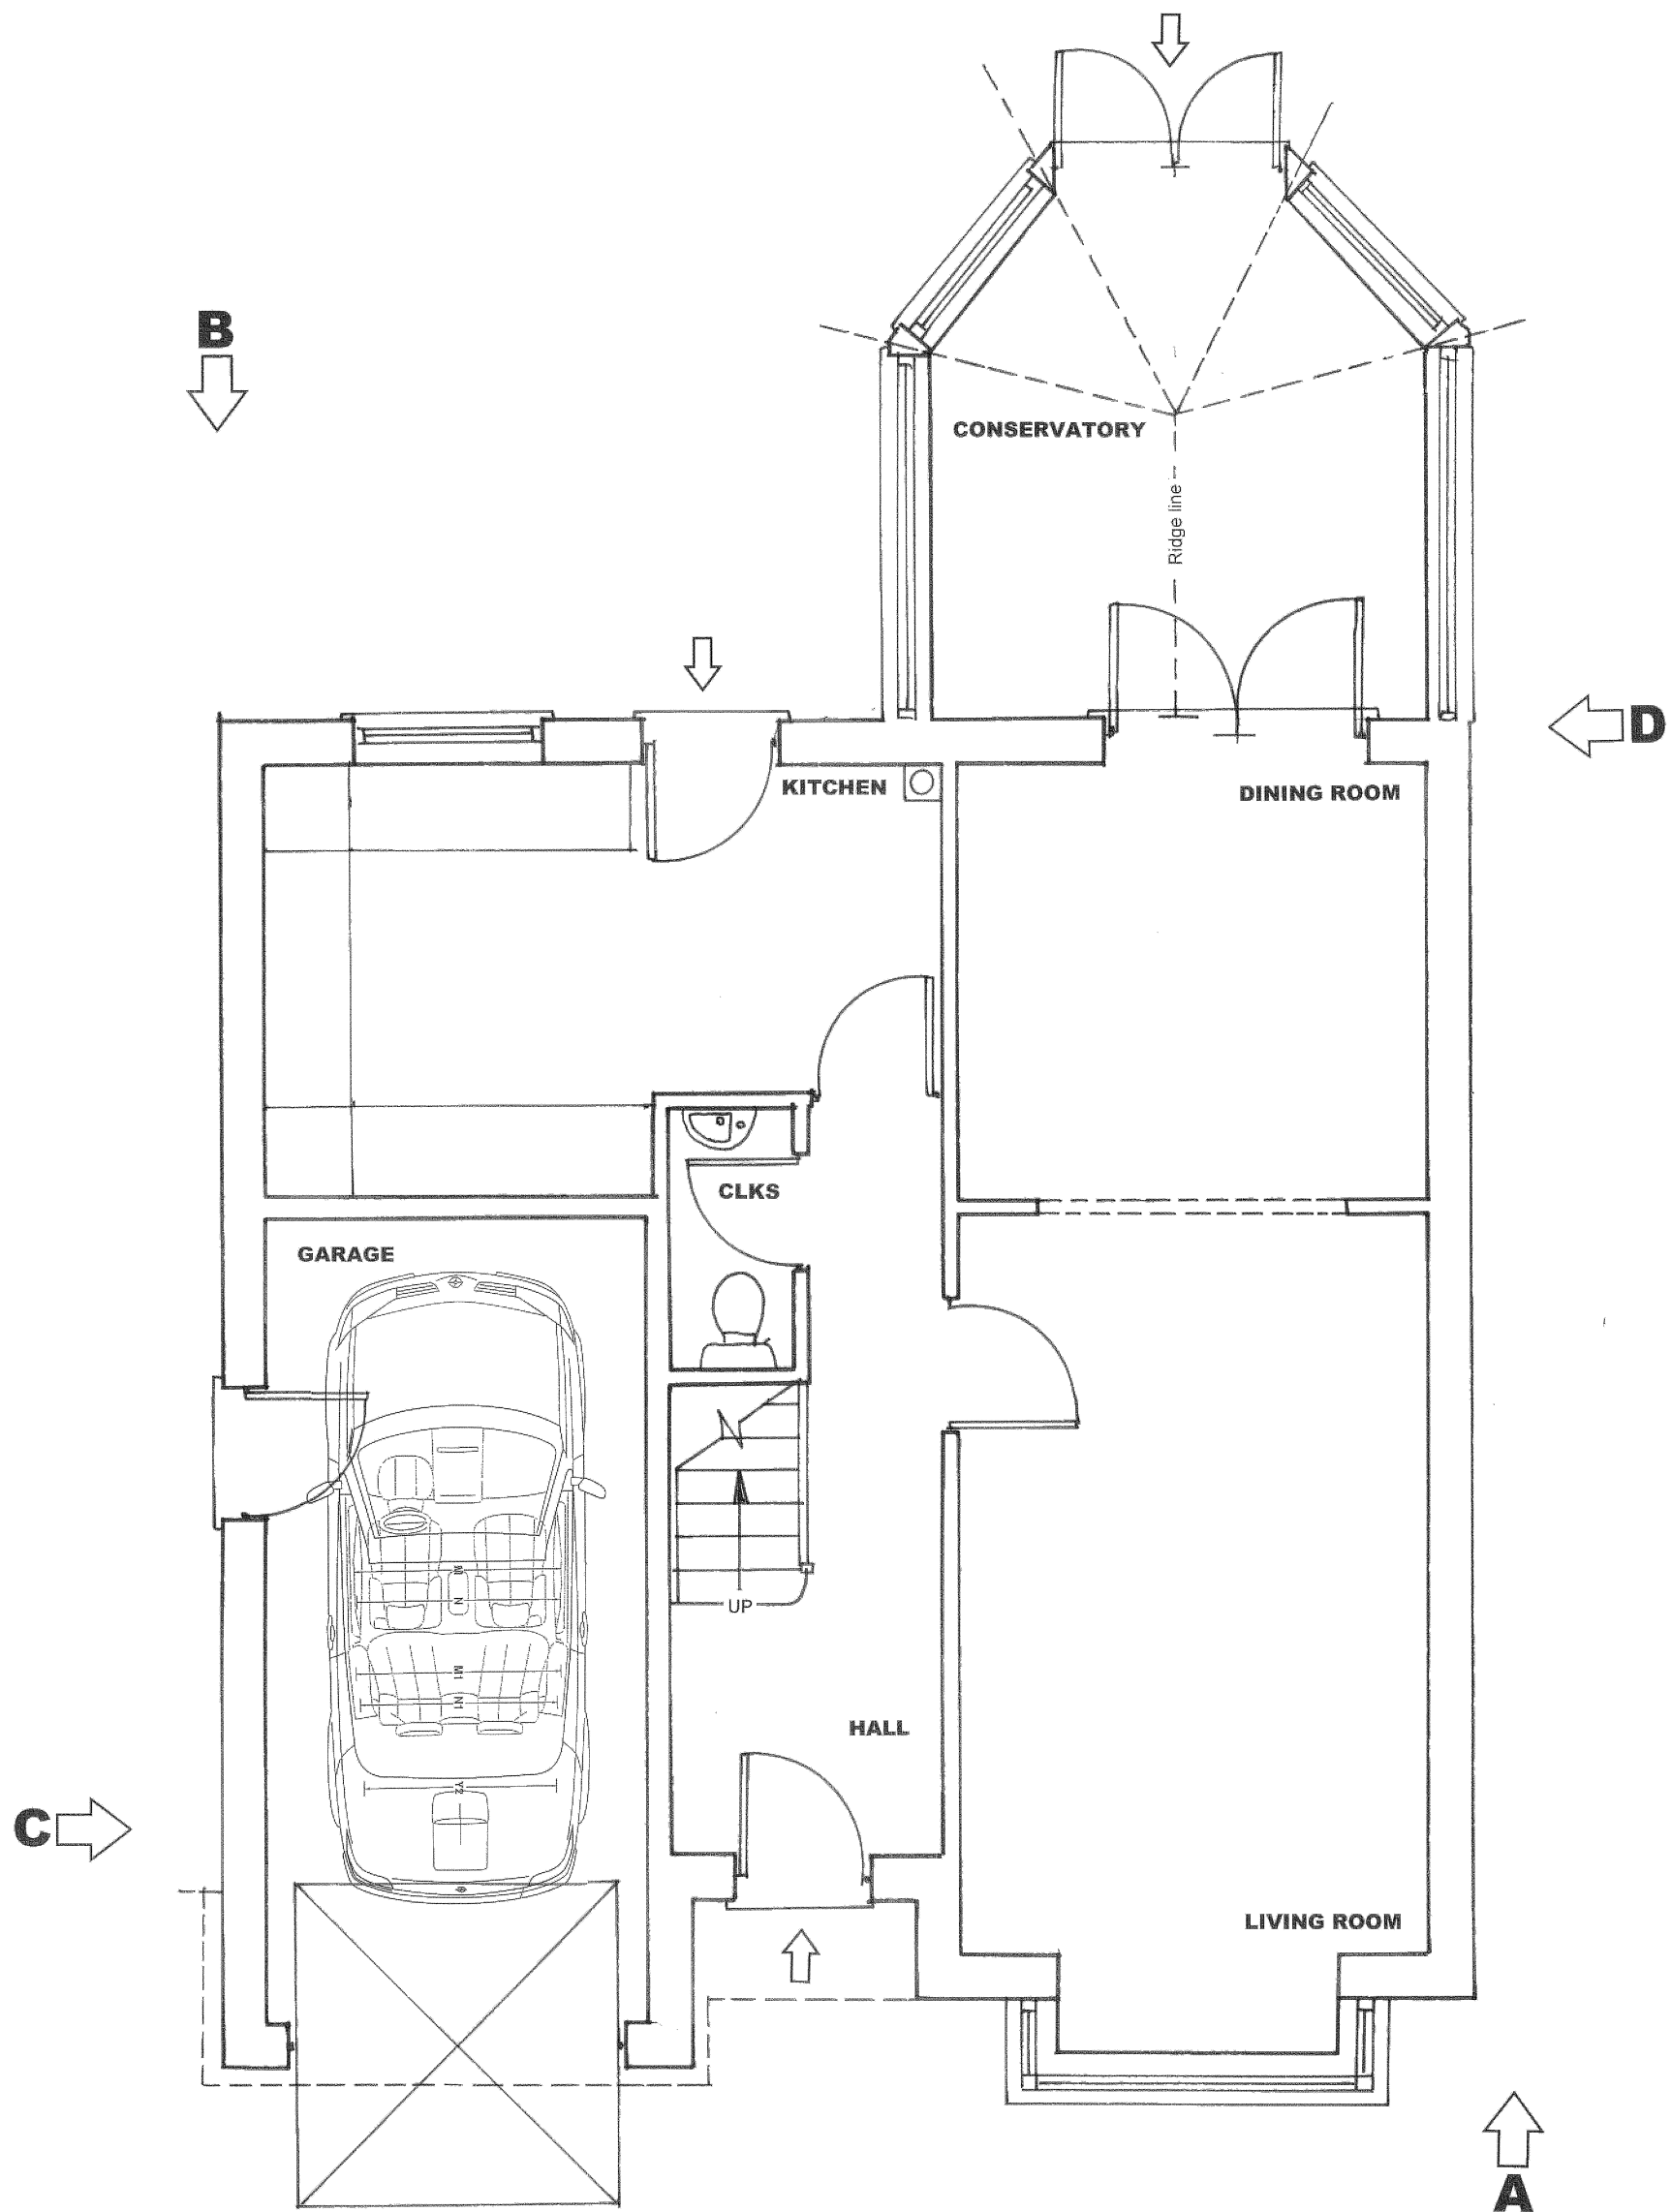

EXISTING GROUND FLOOR PLAN (1:50 @ A1)

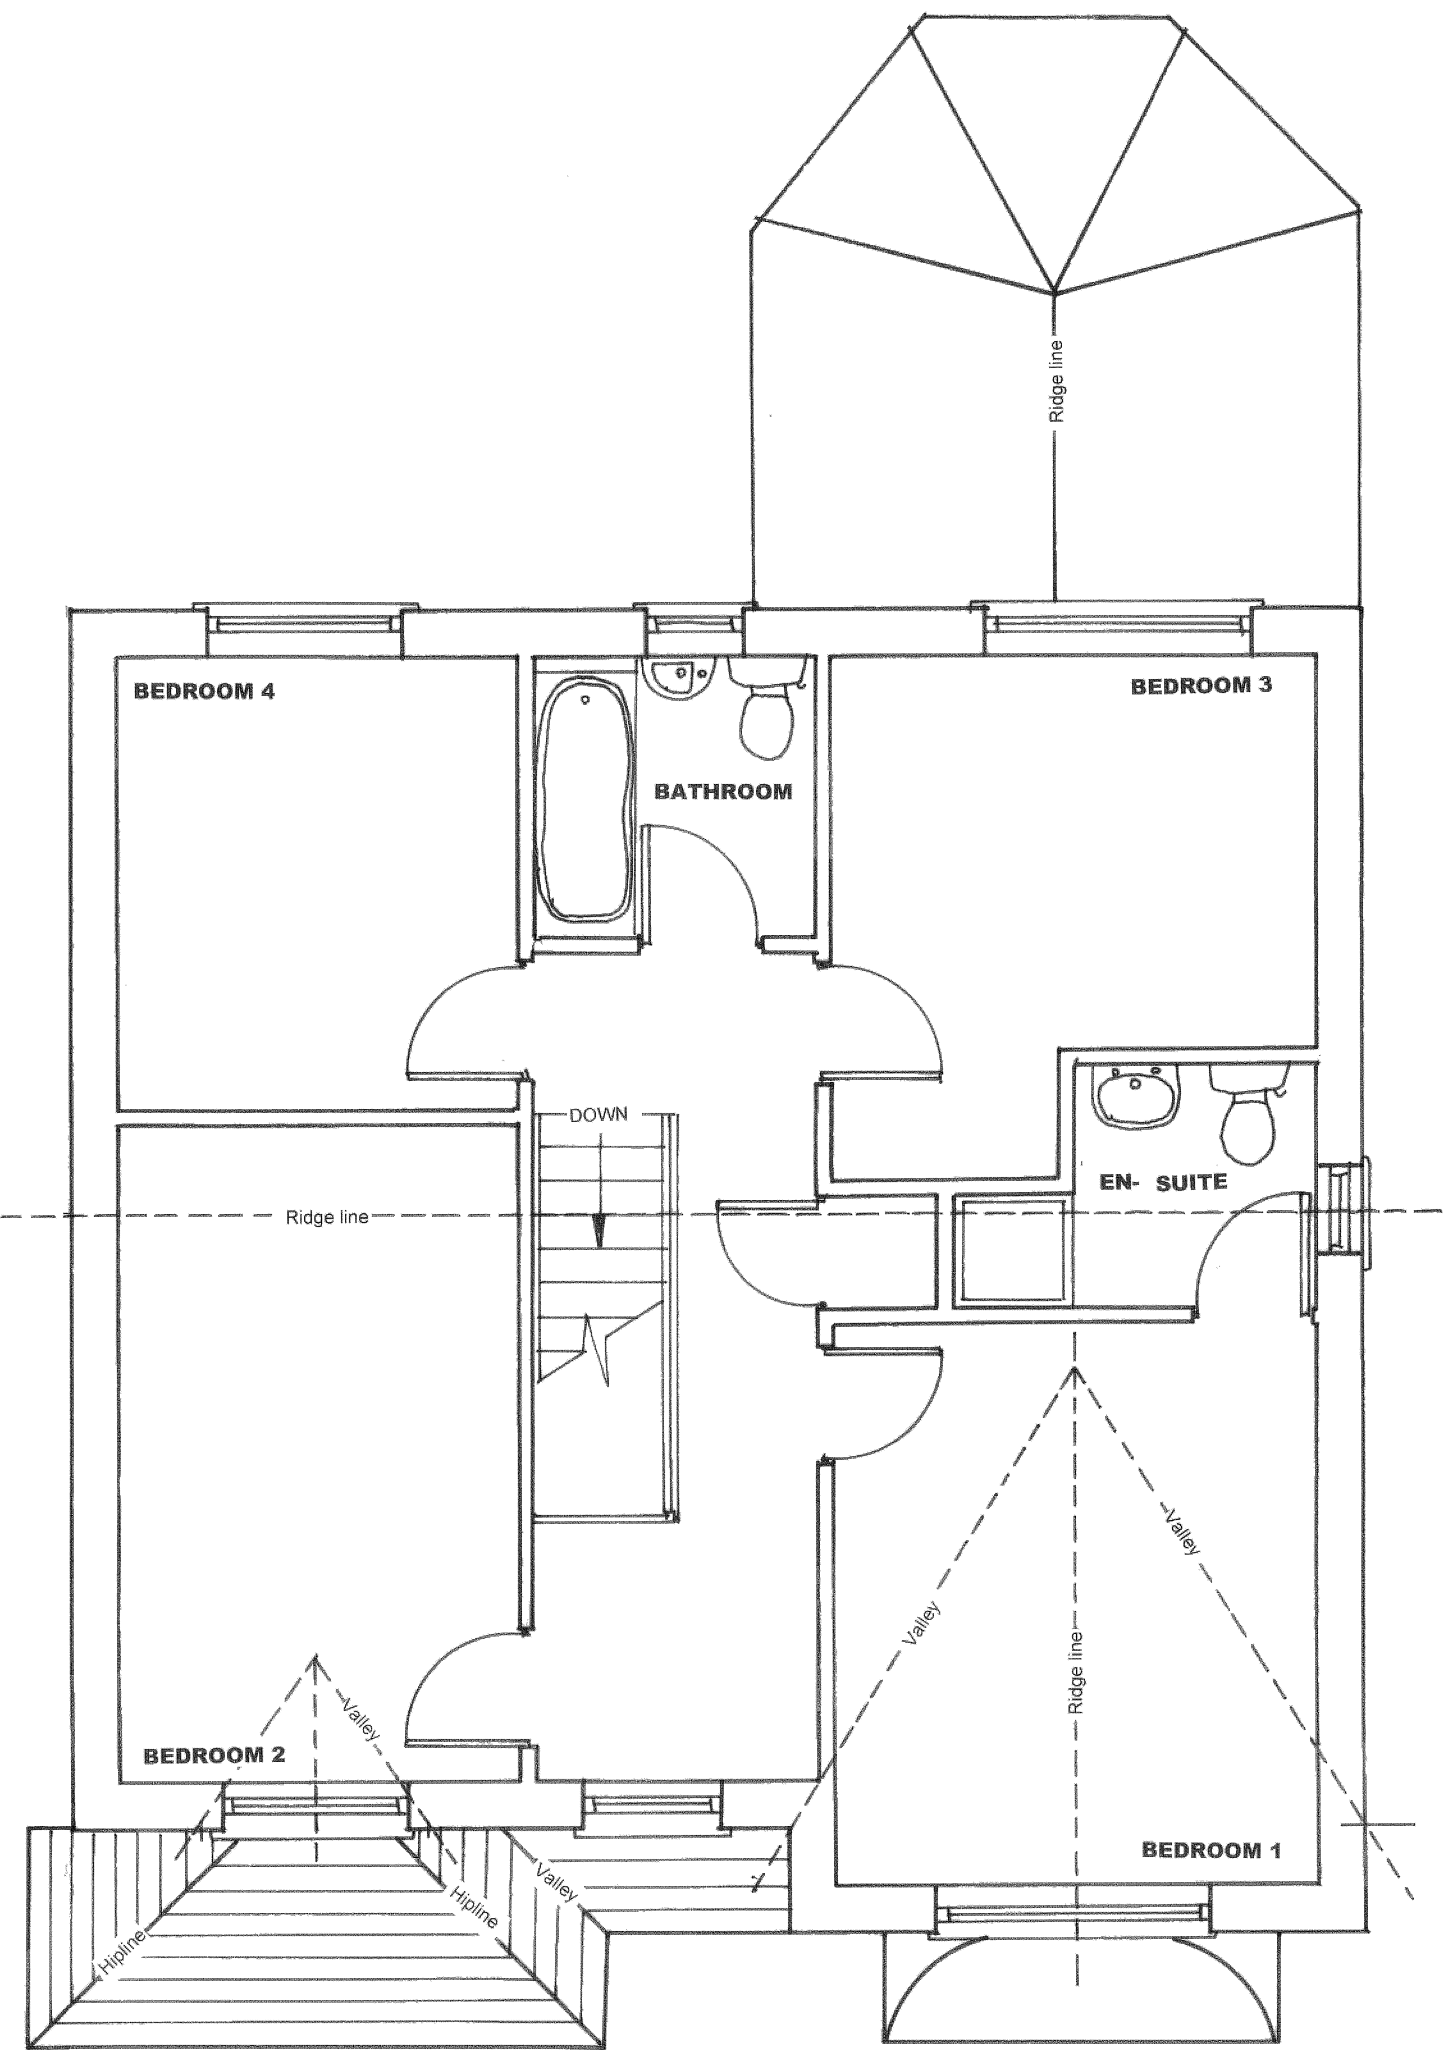

EXISTING FIRST FLOOR PLAN (1:50 @ A1)

