

COPYRIGHT OF ATELIER MB LTD
DO NOT SCALE FROM THIS DRAWING
DIMENSIONS TO BE CHECKED ON SITE

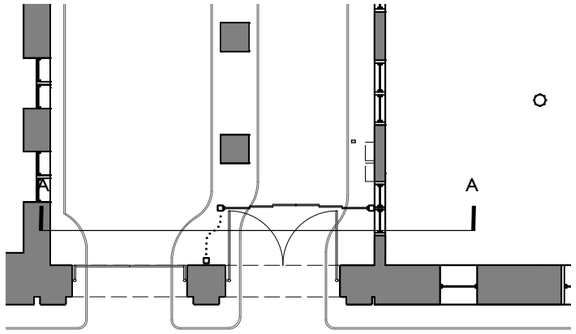

Key Plan 1:200

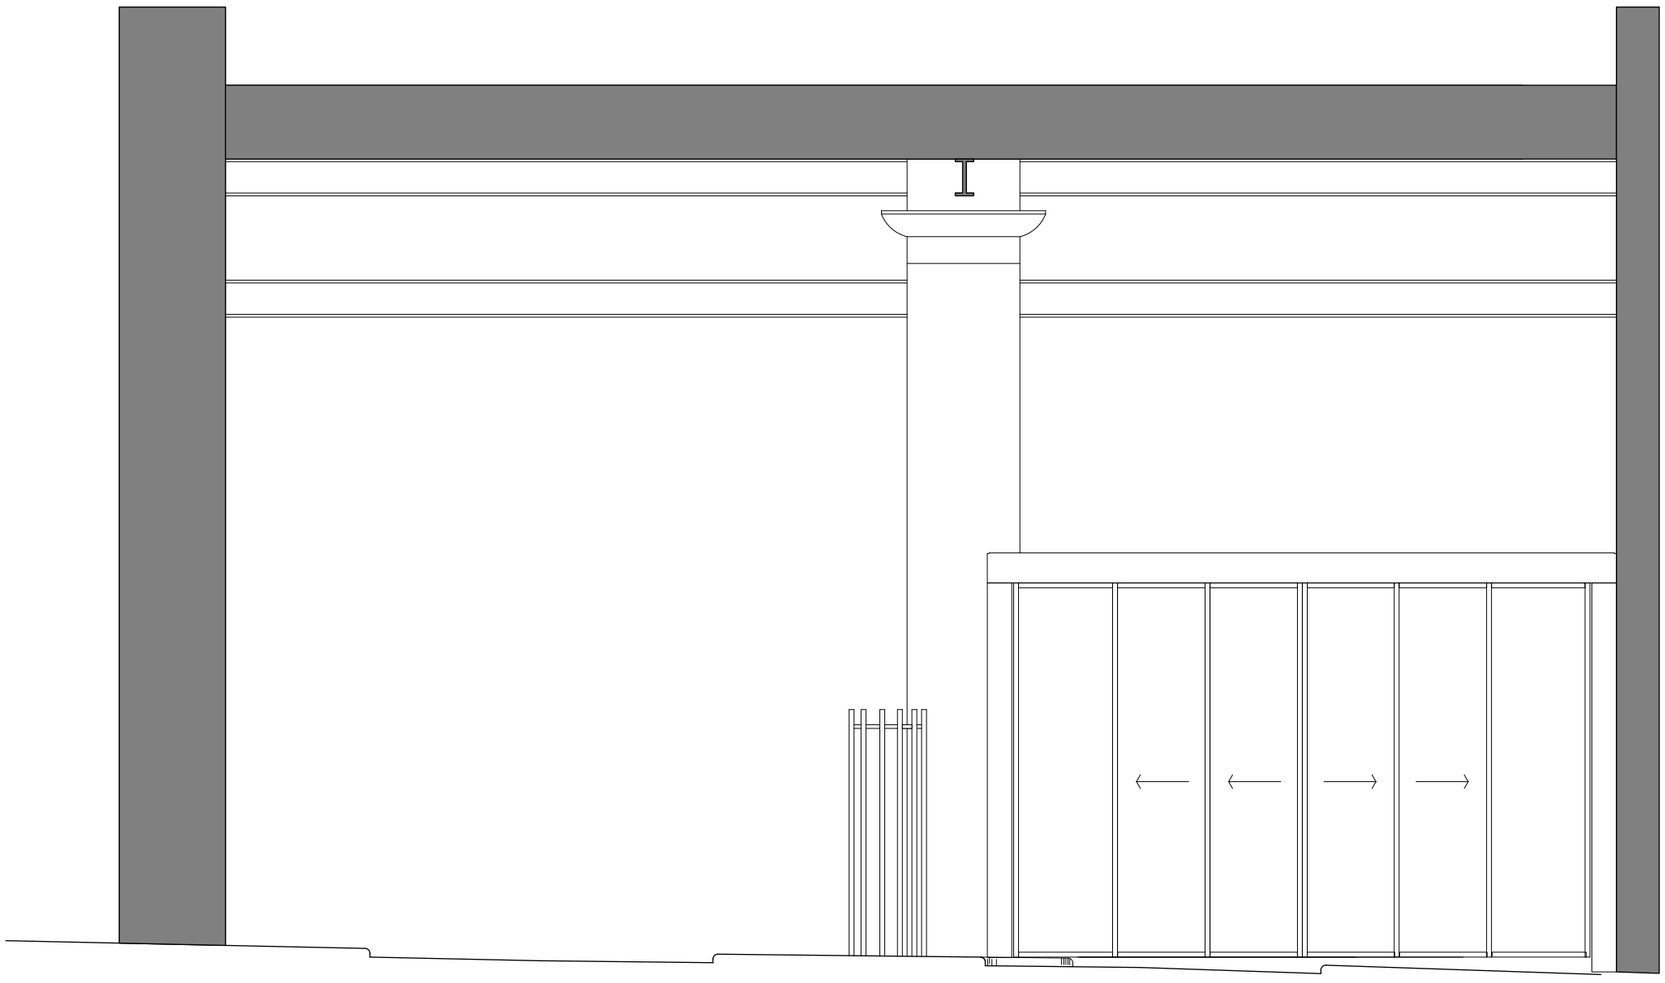

Rev	Note	DRN	CHK

Churchgate Courtyard

Proposed Section AA Opt 1

scheme	1892
drwg no.	**P(300)**
revision	
scale	1:50 @ A3
date first drawn	Feb 2020
drawn	RC

SK *sketch* ***E*** *existing* ***P*** *proposed* ***T*** *tender* ***C*** *construction* ***F1*** *final issue*

www.ateliermb.co.uk
t 0161 236 0051
e architect@ateliermb.co.uk

Atelier MB
Urban Architects