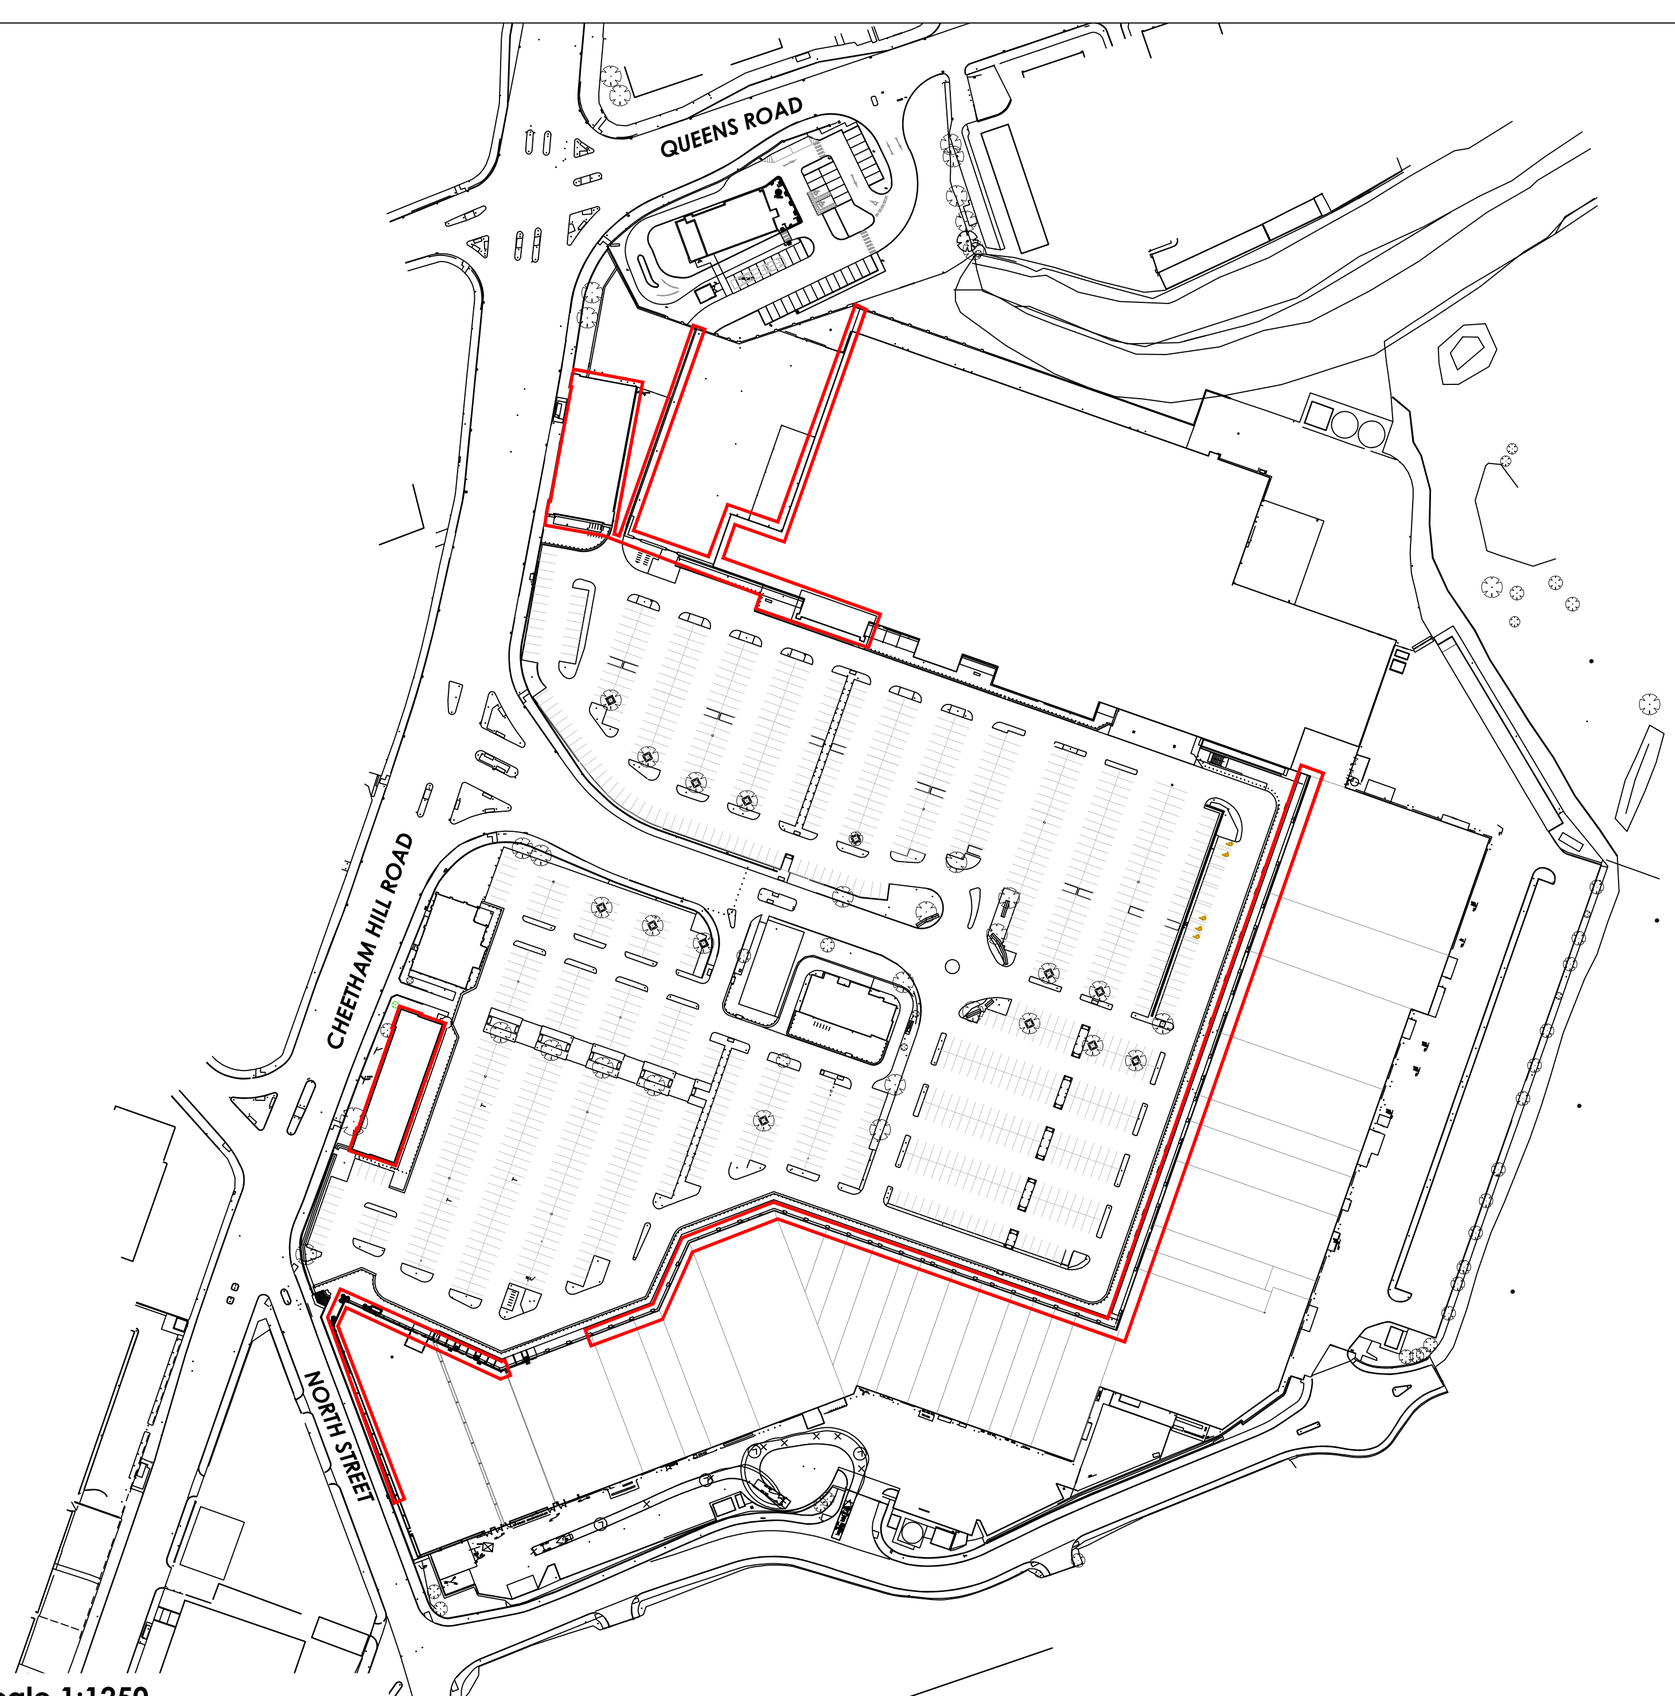


Location Plan - Scale 1:1250

SCALE 1 : 1250
SCALE 1 : 1

0m 20m 40m 60m 80m 100m 120m
0m 10mm 20mm 40mm 60mm 80mm 100mm

CAD file reference CAD FILE REFERENCE

Application Site Area =
5,593 m² / 1.38 Acres / 0.56 Ha

nuveen
REAL ESTATE

Rev	Date	Description	Rev By	Chk'd By
A	30/07/2020	RED LINE BOUNDARY UPDATED.	MS	MS

Project Title	PROPOSED REFURBISHMENT MANCHESTER FORT CHEETHAM HILL ROAD					
Client	NUVEEN					
Status	PLANNING					
Scale	1:1250		Drawing Size	A2		
Date	JULY 2020	Drawn By	MS	Checked	MS	
Drawing Title	LOCATION PLAN					
Job-Dwg No	14847-100			Rev	A	

2 St. Johns North,
Wakefield, WF1 3QA
t. 01924 291800

Carvers Warehouse, 77 Dale Street,
Manchester, M1 2HG
t. 0161 2388555

The Old Rectory, 79 High Street,
Newport Pagnell, MK16 8AB
t. 01908 211377

101 London Road,
Reading, RG1 5BY
t. 0118 9507700

10 Gees Court, St Christophers Place,
London, W1U 1JJ
t. 0207 4091215

THE HARRIS PARTNERSHIP
ARCHITECTS
www.harrispartnership.com

This drawing is copyright and may not be reproduced in whole or part without written authority. Do not scale off this drawing.