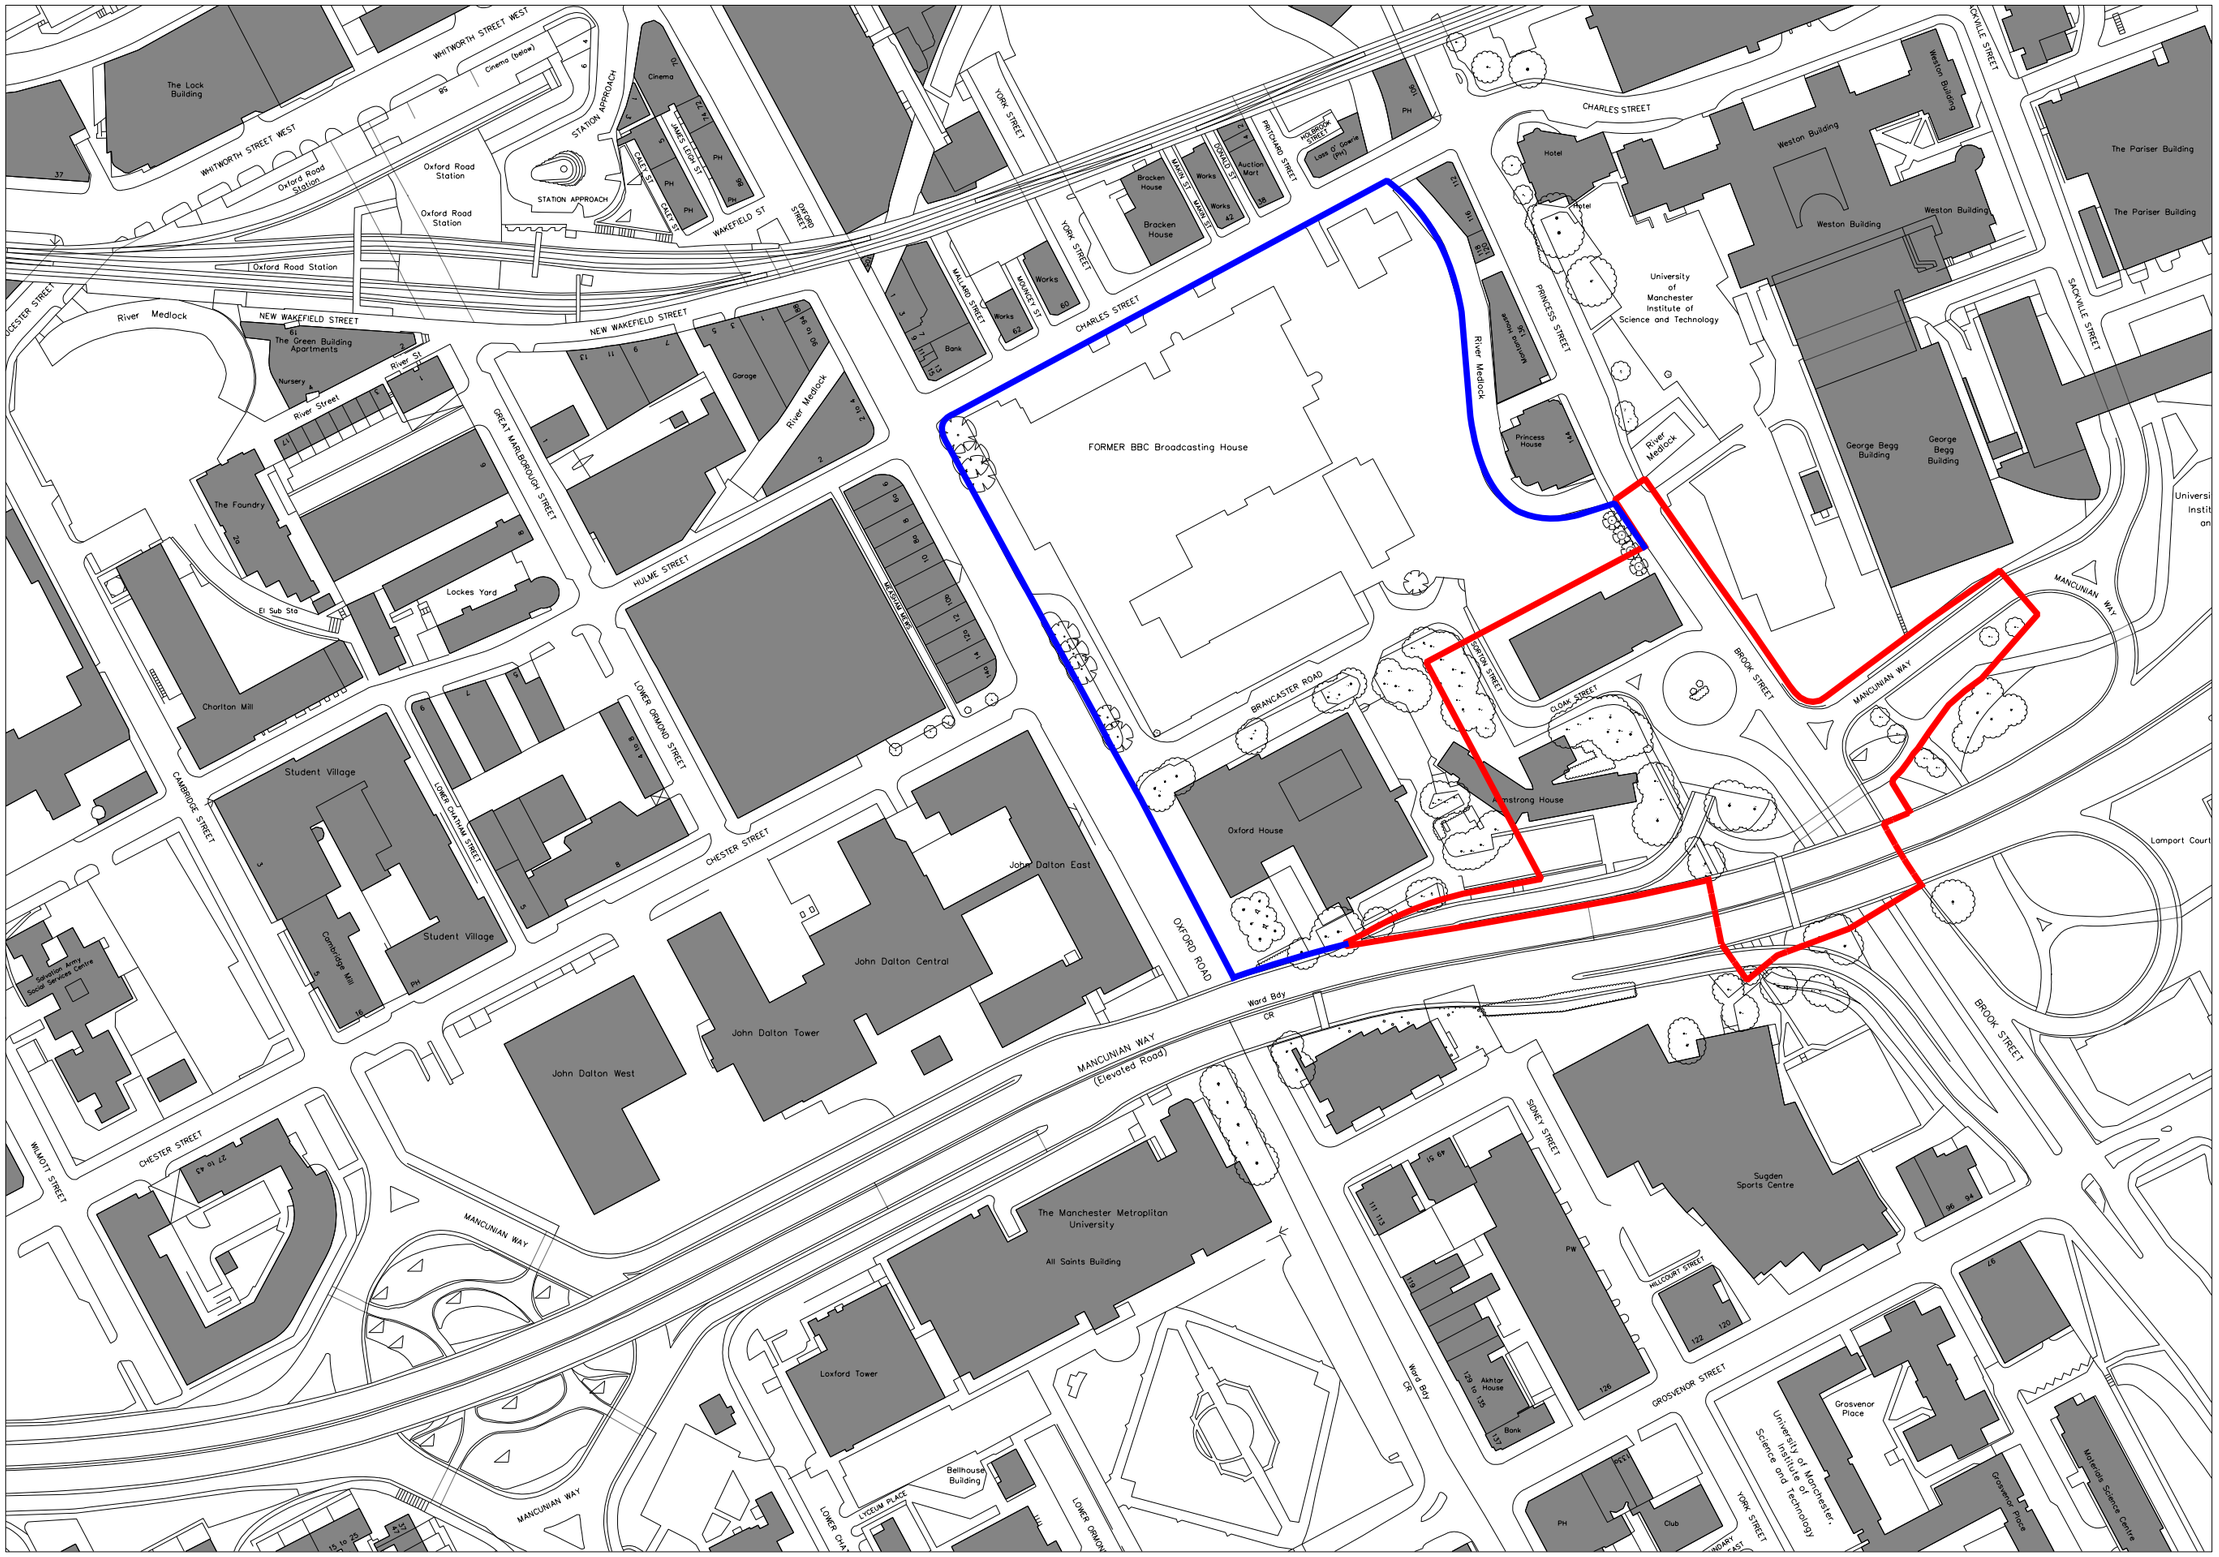


Key

Planning Application Boundary
Land with the Ownership of the Applicant

0 10 20 50 100 m

Feilden Fowles Bradley Studios LLP
London Office
Tottenham Street
London
W1T 4RF
t +44 20 7323 5737
f
e london@fcbstudios.com

Amendment	Date
1 Issued for Planning	18.01.2016

18.01.2016

Job/Drawing No 1829-FCB-0100
Amendment P1

Circle Square (Formerly BBC Site) : Buildings 14
Title Plan

Scale 1 : 1000 @ A1
Date January 2016
Drawn Studio London

Do Not Scale
All Dimensions to be checked on site