
Street wise™

Map data

SITE LOCATION PLAN
AREA 2 HA
SCALE 1:1250 on A4
CENTRE COORDINATES: 387282, 397578

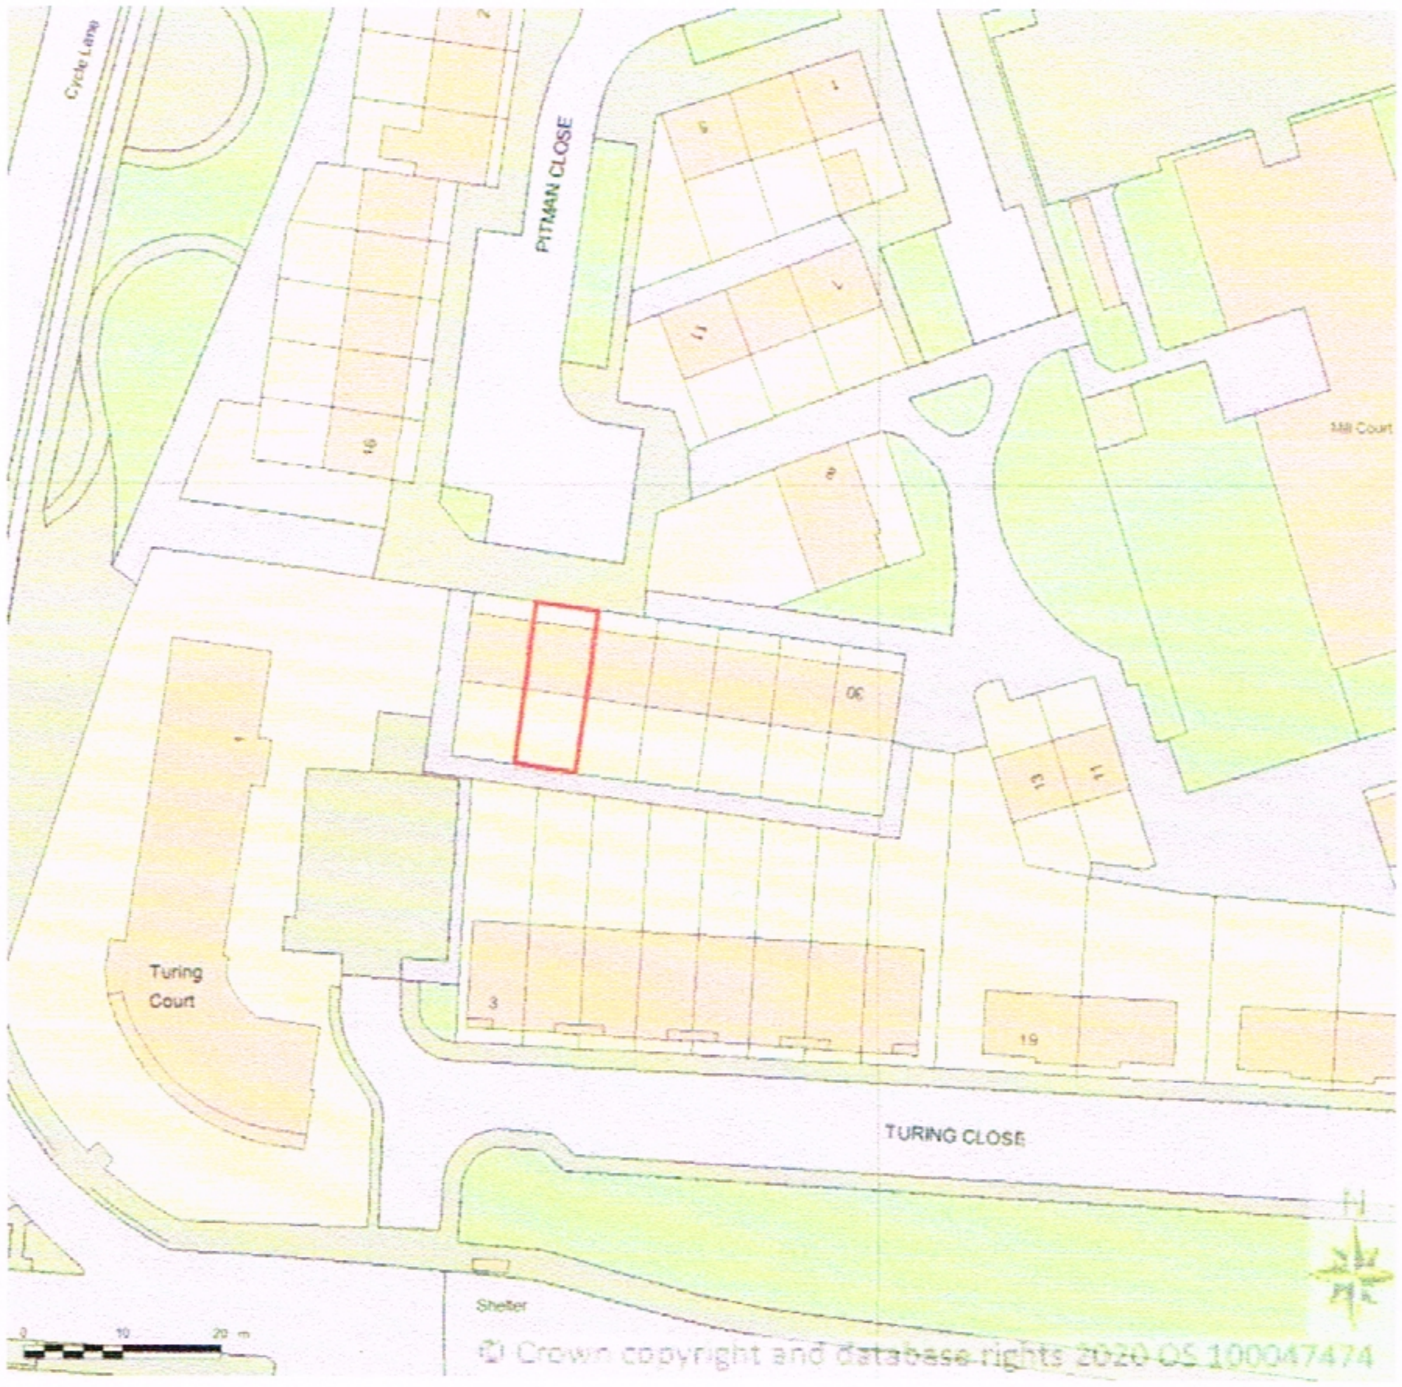

Supplied by Streetwise Maps Ltd
www.streetwise.net
Licence No: 100047474
14/02/2020 10:07