

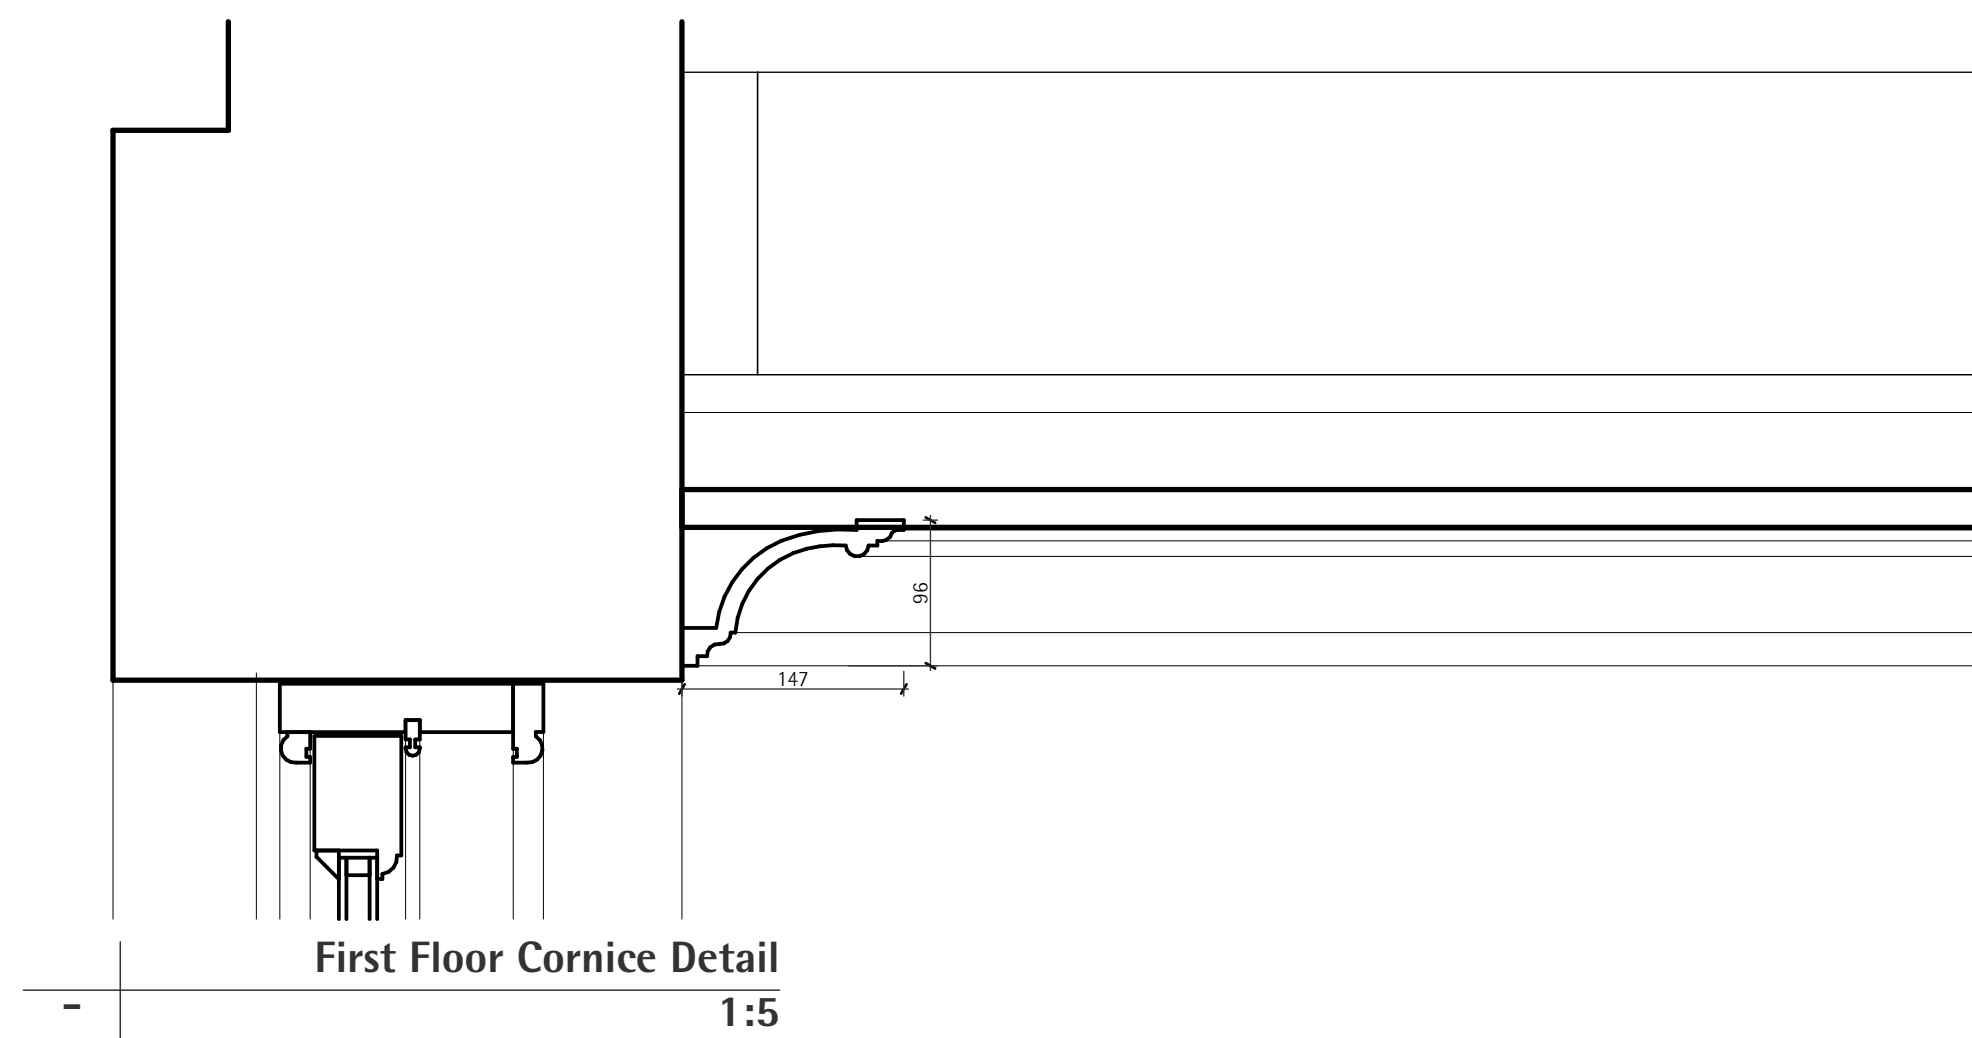
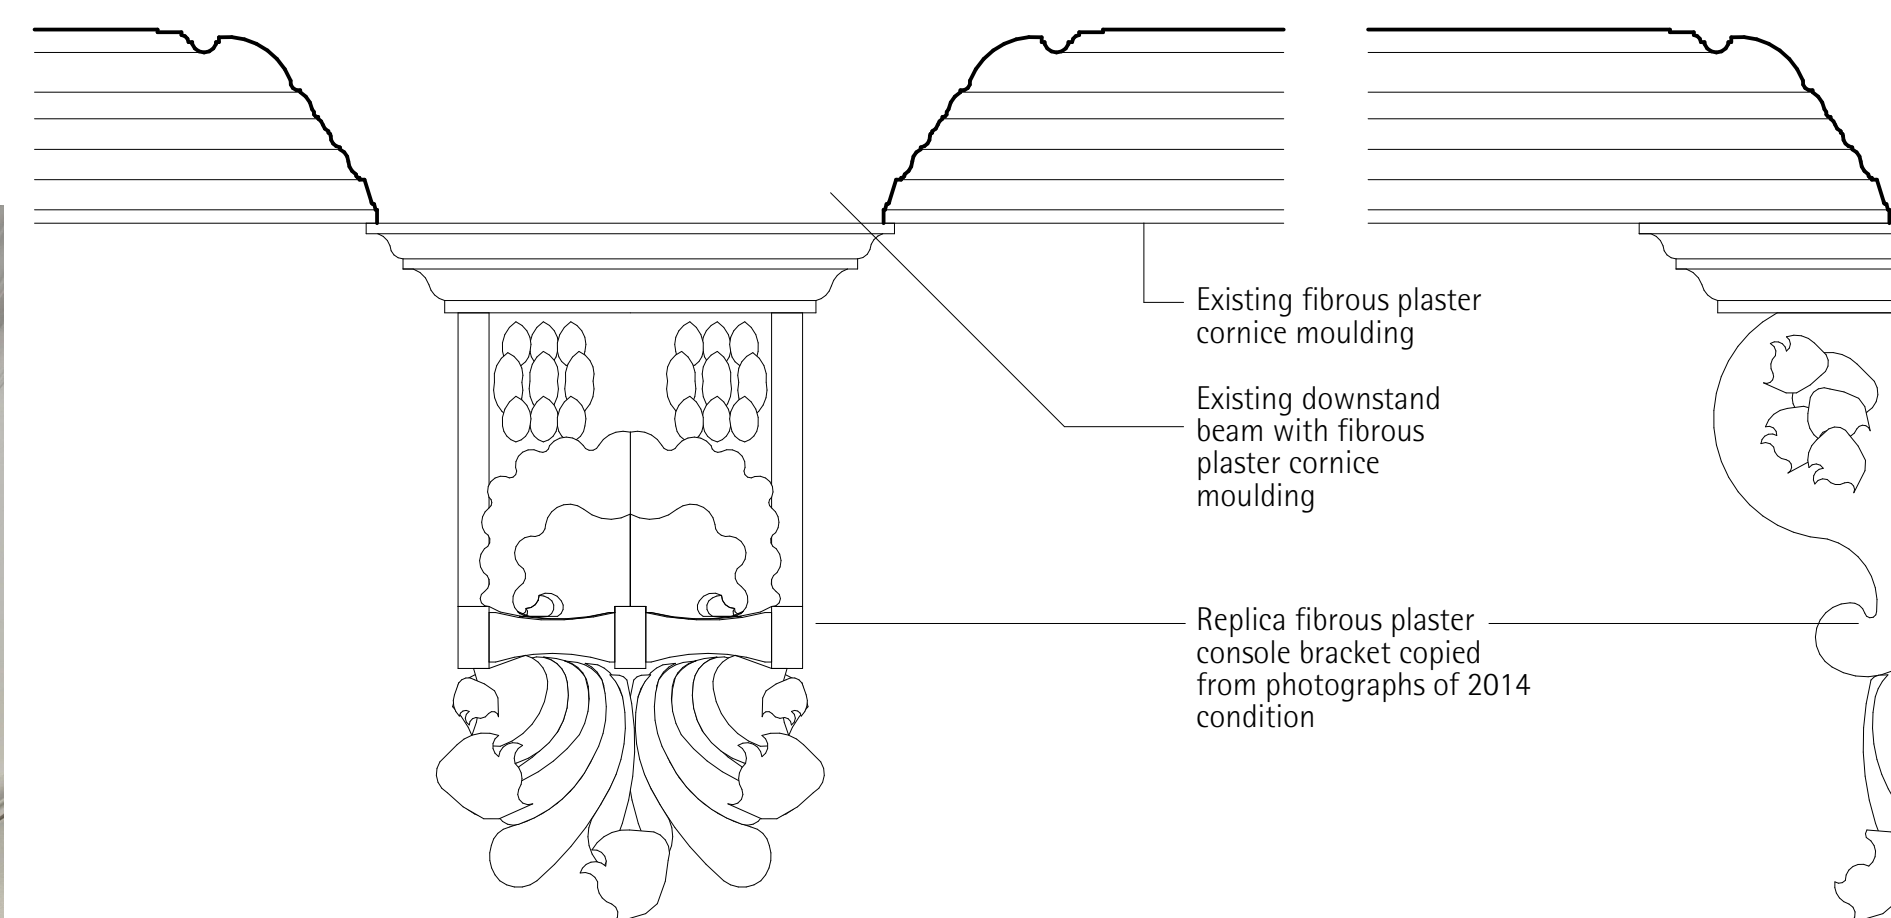
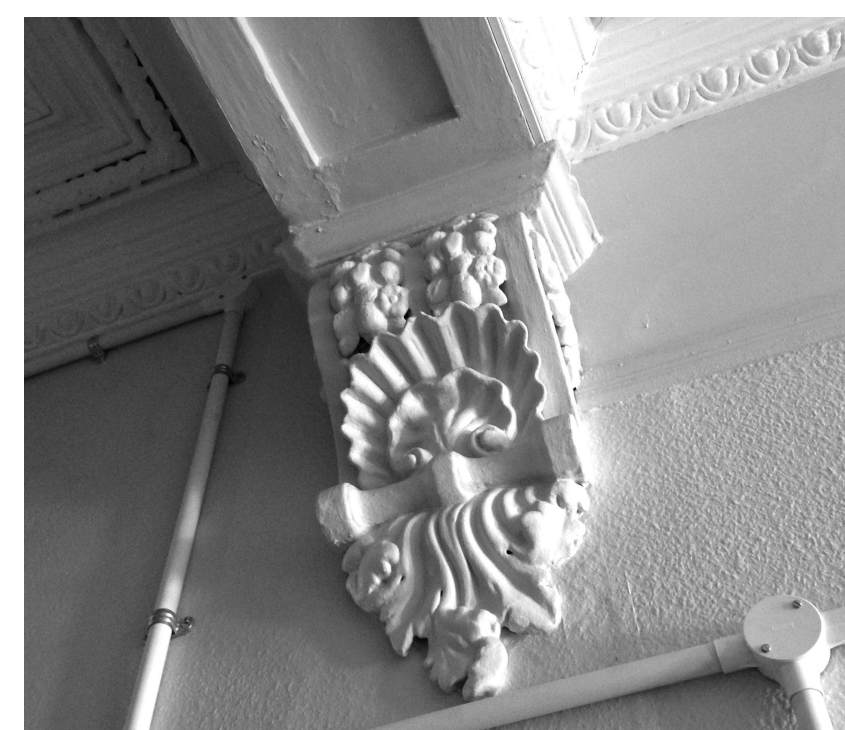
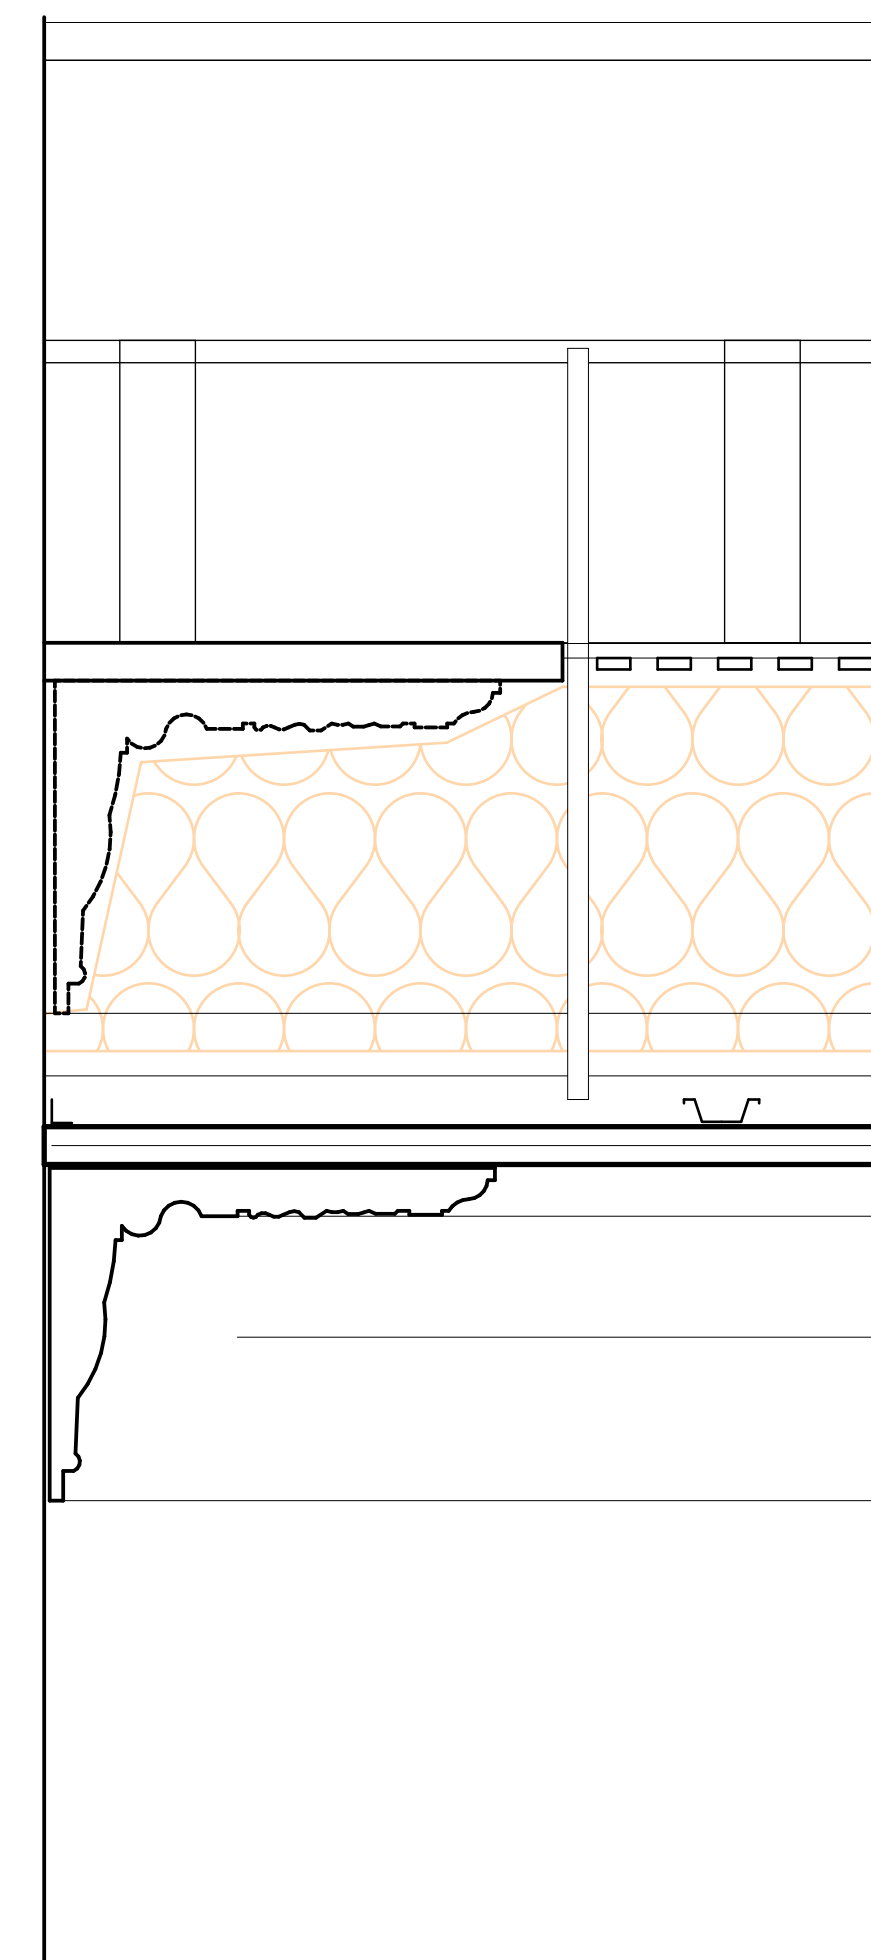
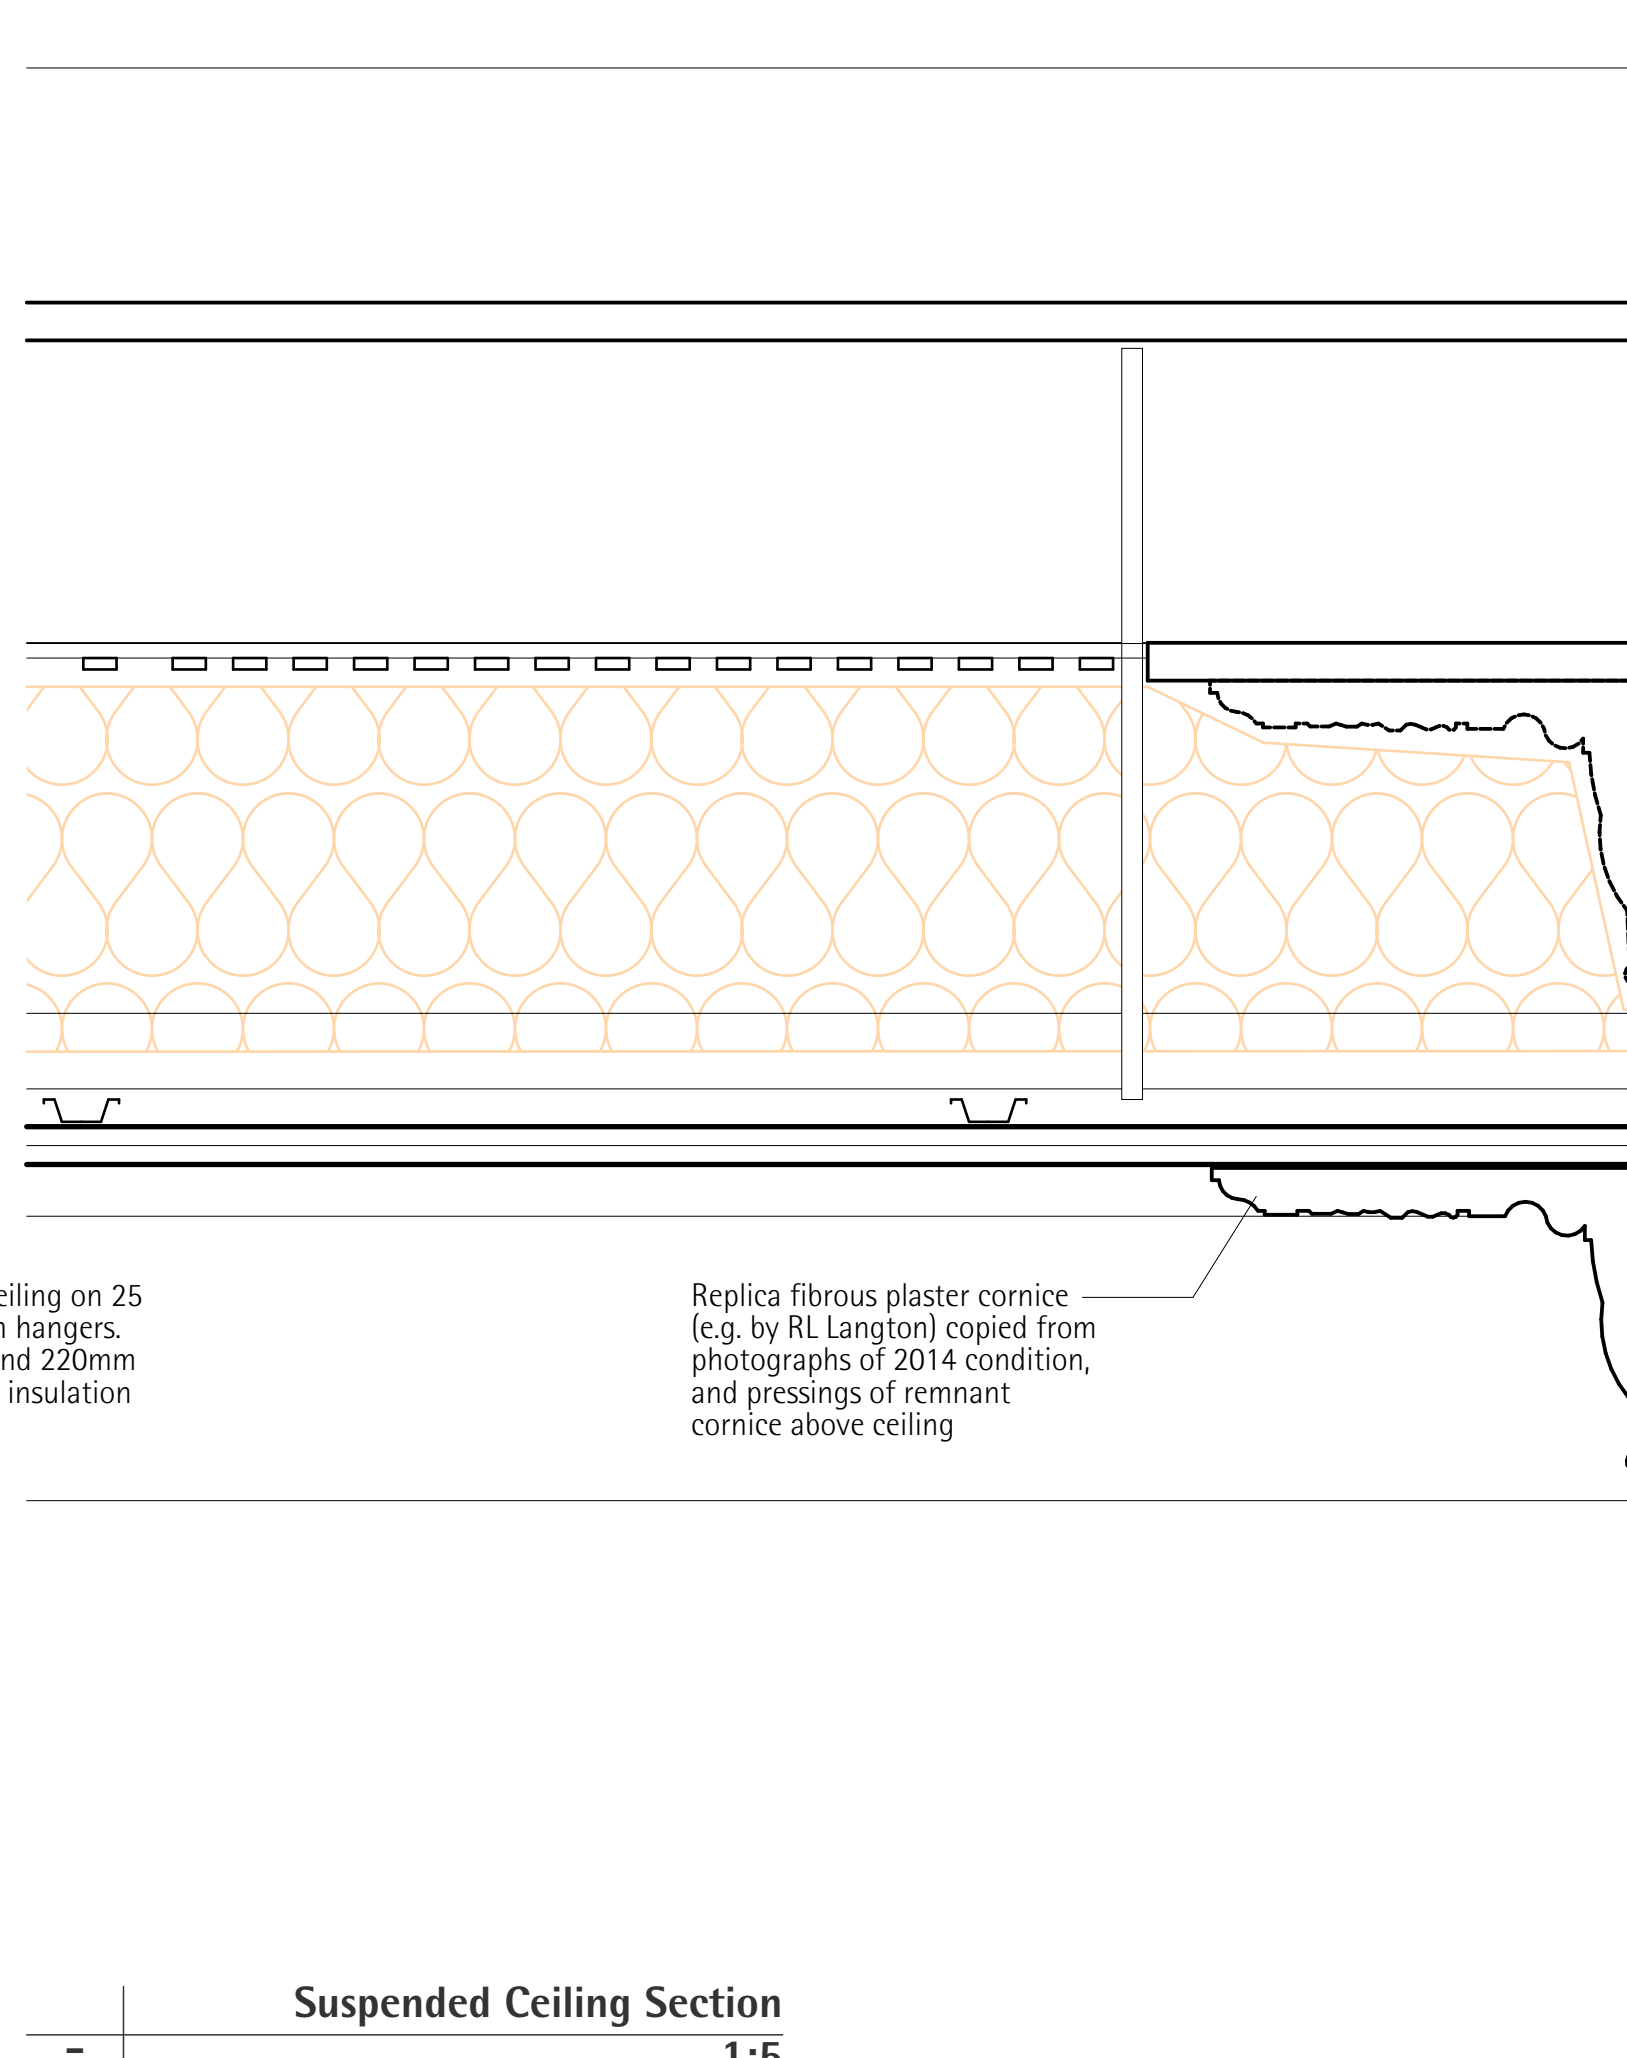
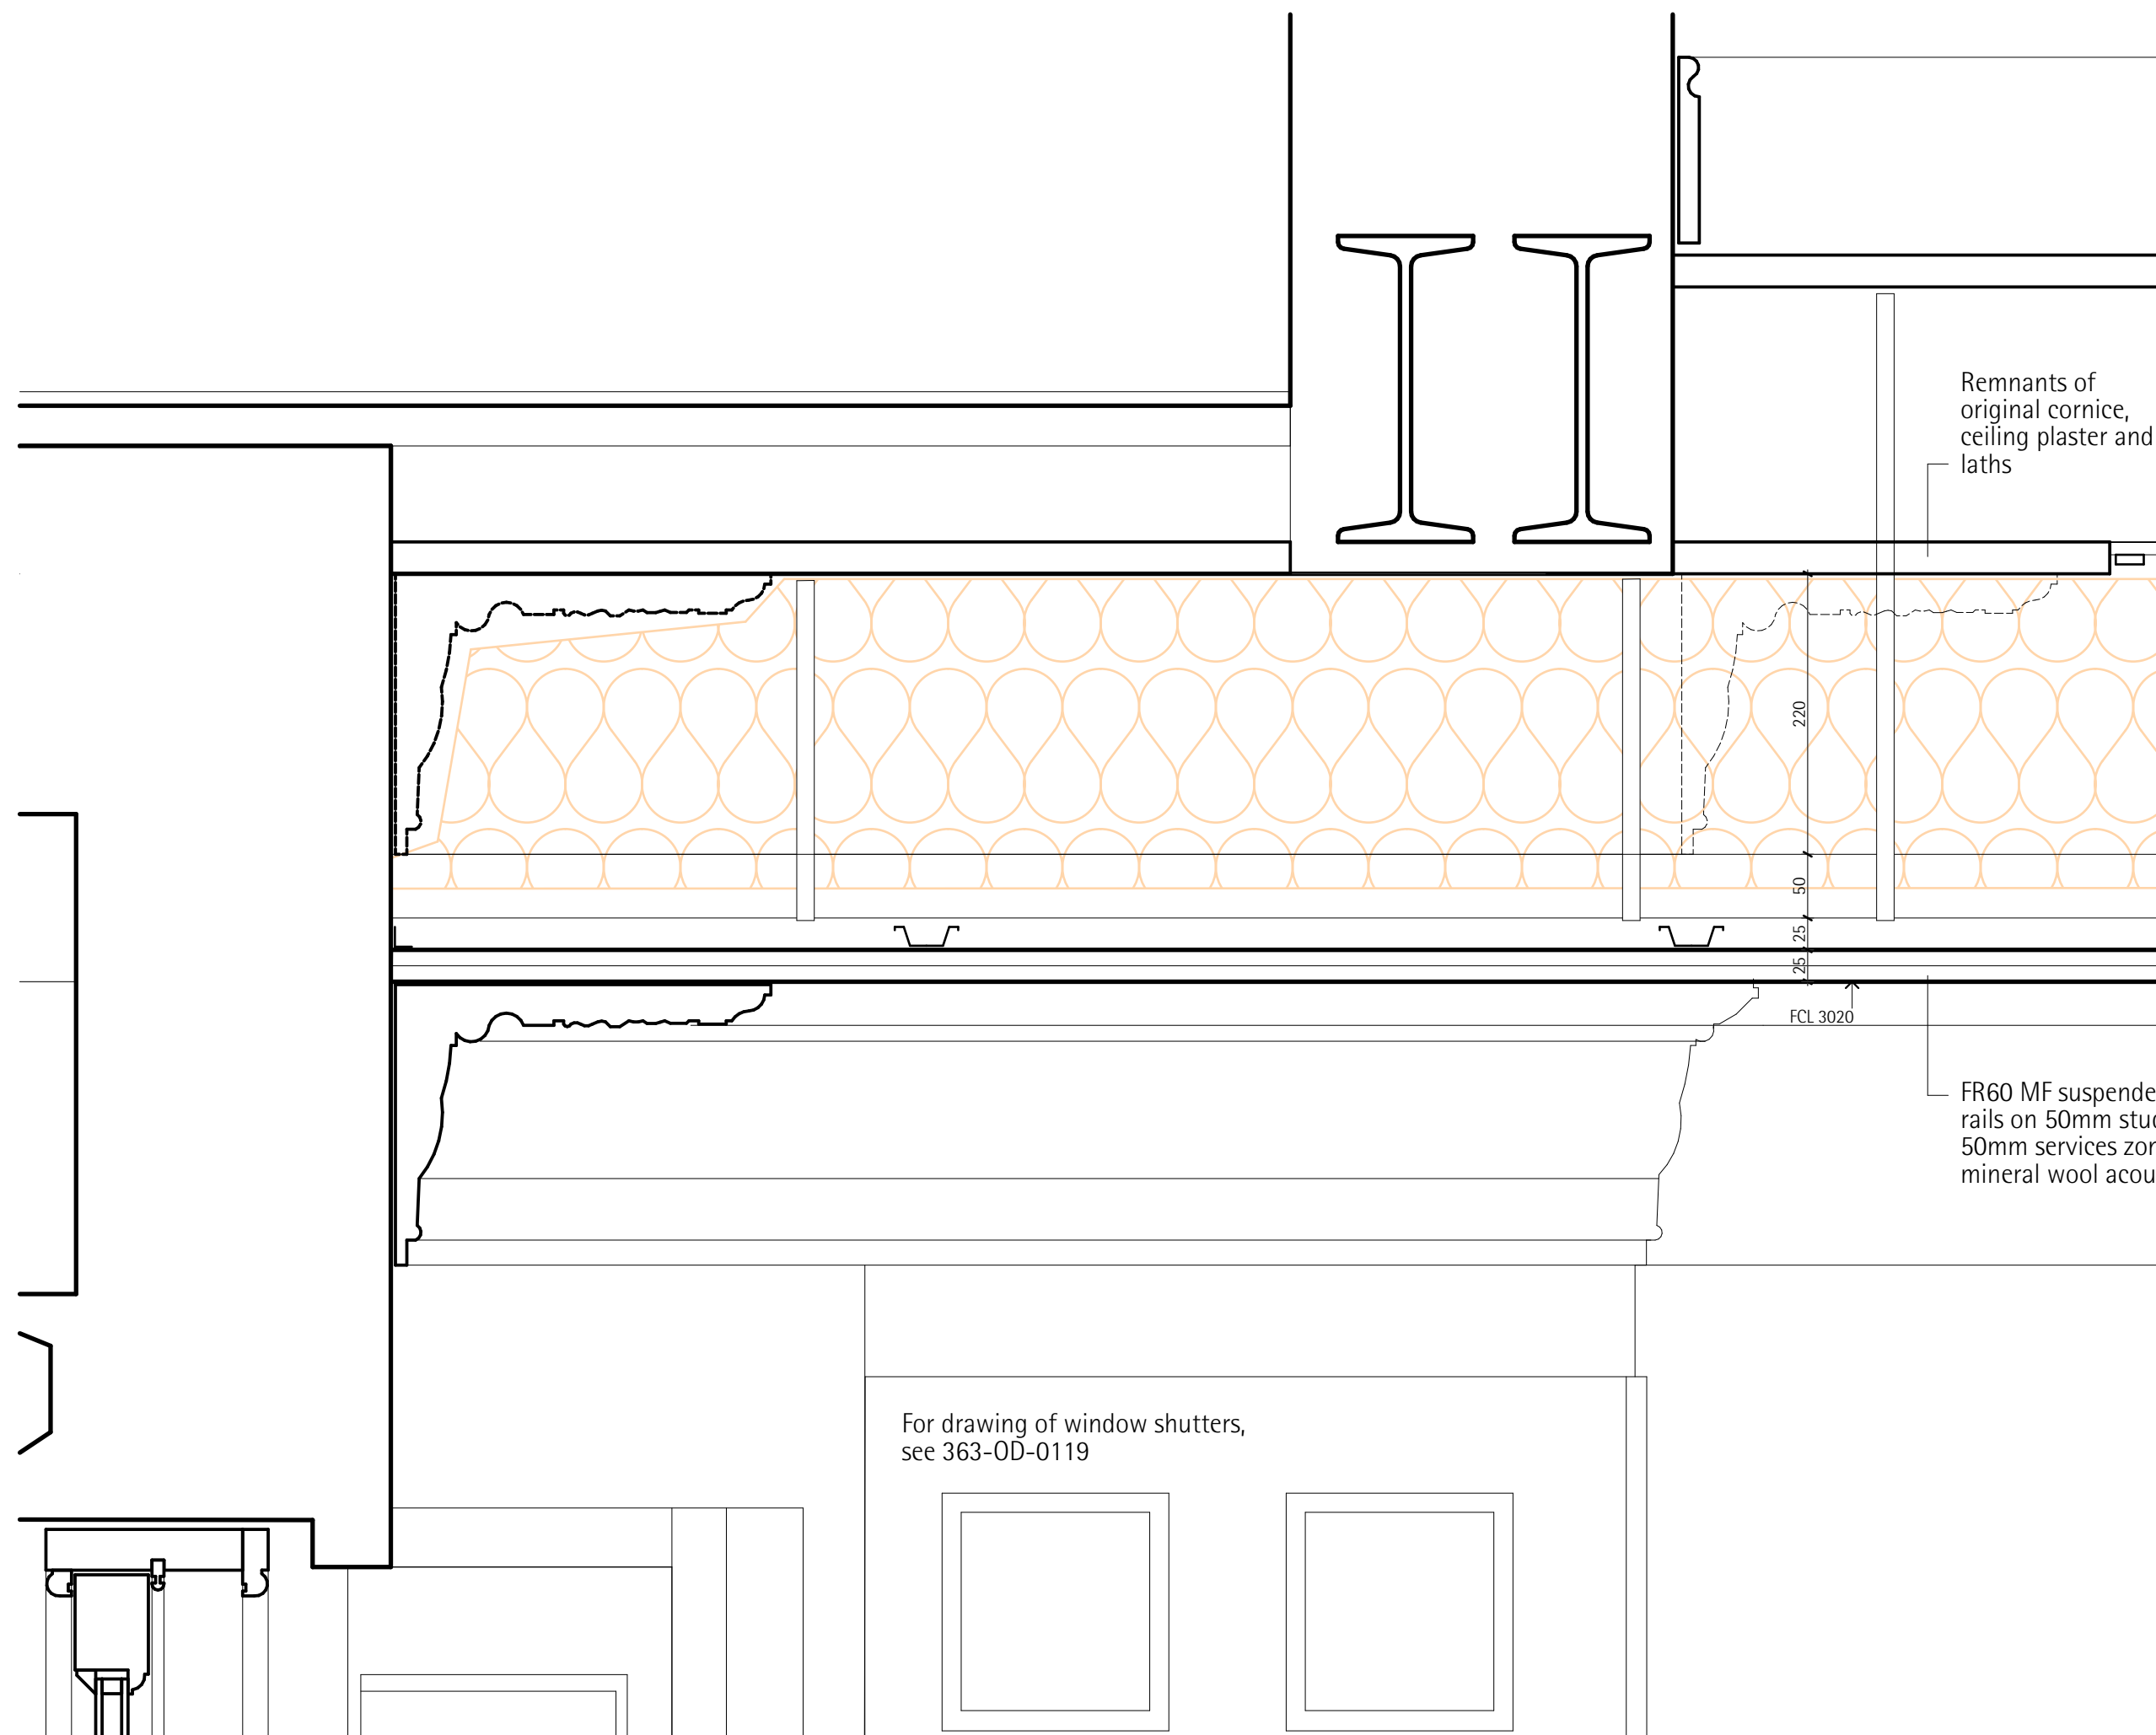


- Do not scale drawings, dimensions govern.
- All dimensions are in millimeters unless noted otherwise.
- All dimensions to be field verified before proceeding with work.
- All areas are indicative and approximate only.

This document is copyright ©Arca

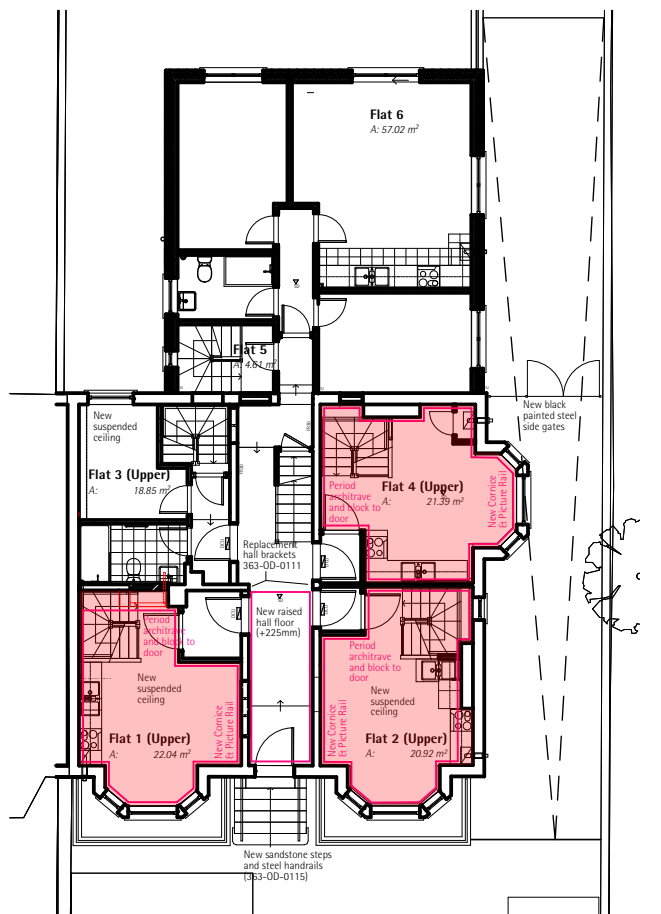

02	08	Amendments following MCC Comments	04/09/2020
01			26/05/2020
Rev		Description	Date

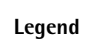

Client
Feltham Management Ltd
20 Aldwych Avenue Rusholme Manchester M14 5NL UK

Project
363 Wilmslow Road
New Homes
Manchester

Title	Interior Details (Sheet 1)
-------	----------------------------

Stage / Status
For Planning Approval

Project Code	Scale @ A1	Date
363	1:5, 1:200	09/09/2020
Drawing Number	Revision	
363-OD-0111	02	

Bay Window Shutter Panels

Hallway ceiling
2014 condition