The contractor must verify all dimensions on site before commencing any work. If this drawing exceeds the quantities taken in any way Northedge Architecture are to be informed before the work is initiated.

Do not scale off this drawing.
Drawings are based on Ordnance Survey - design and drawing content is subject to detailed Site Survey, Structural Survey, Site Investigations, Planning and Statutory Requirements and Approvals.This drawing is not to be re produced without express permission of the architect. This drawing and all associated designs indicated remain the copyright of the architect. Northedge Architecture Copyright.

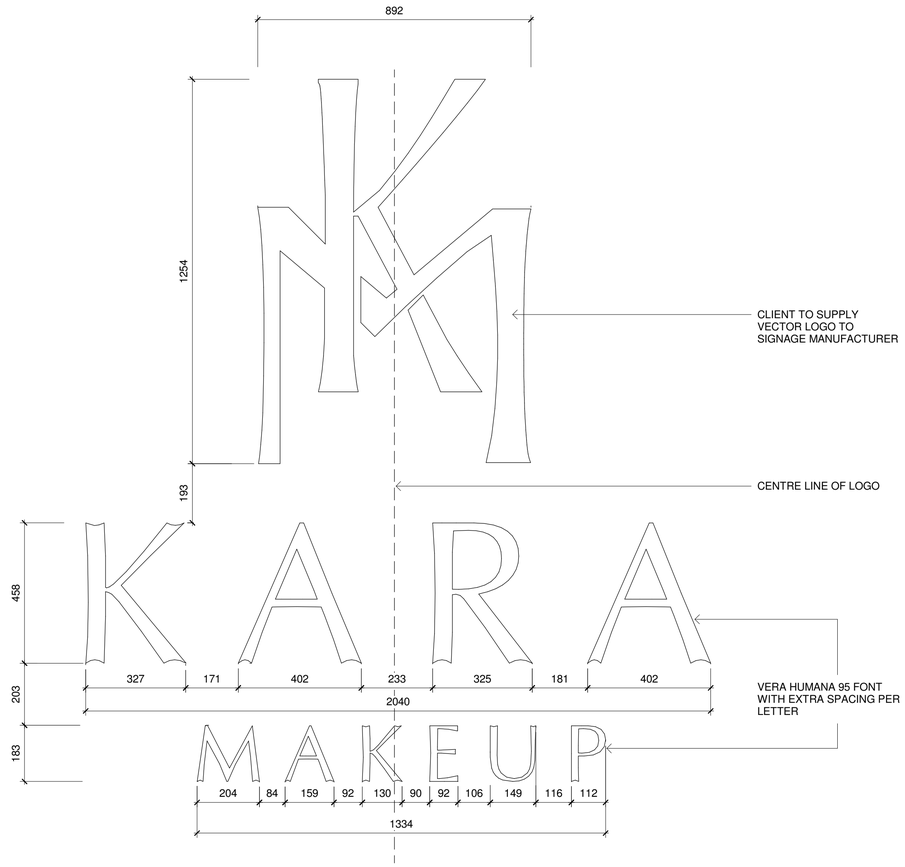

Signage Elevation SIGN 1 - MAIN LOGO
1 : 10

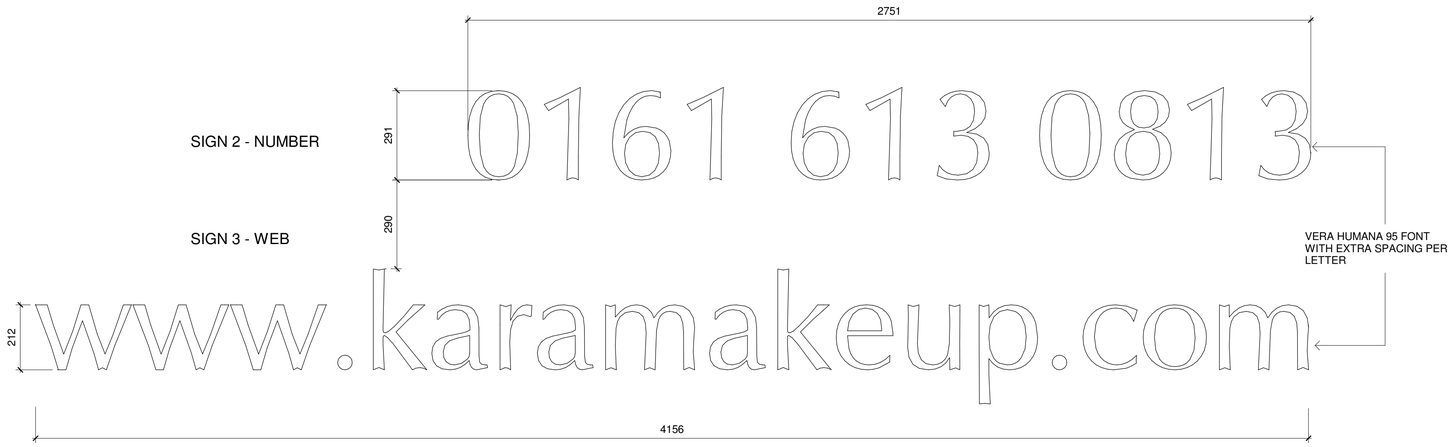

Signage Elevation Web and No
1 : 10

SIGN 4 - TAG

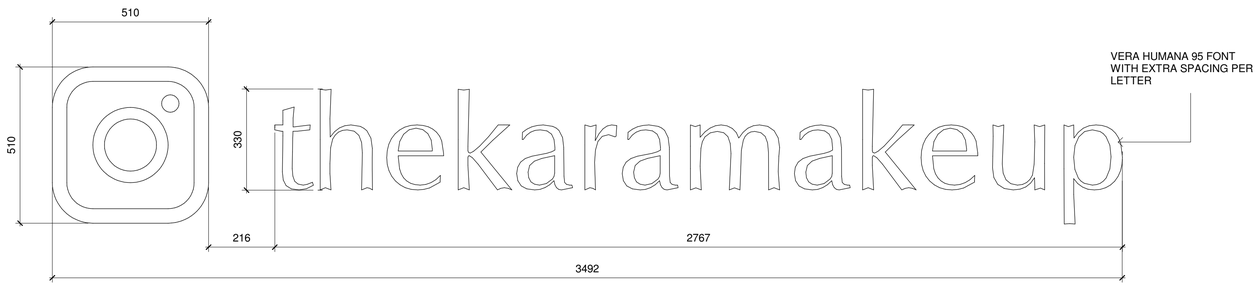

Signage Elevation Insta
1 : 10



PINK
HEX FBE7E9
RBG 251, 231, 233
CMYK 1, 13, 6, 0

PURPLE
HEX 6F5764
RBG 111, 87, 100
CMYK 53, 60, 40, 31

BLACK
HEX 000000
RBG 0, 0, 0
CMYK 91, 79, 62, 97

Rev:	Description:		Issue Date:
R2	Updated	UA	24.08.20
R3	Updated	UA	07.09.20

Project:
Kara Makeup Academy

Drawing Title:
External Signage

Scale: 1 : 10@A1 Status: Concept

Drawing Number: 20-45-20-005 Revision: R3

NORTHEDGE ARCHITECTURE
T:07380266466
design@northedgearchitecture.co.uk
www.northedgearchitecture.co.uk