
COPYRIGHT OF ATELIER MB LTD
DO NOT SCALE FROM THIS DRAWING
DIMENSIONS TO BE CHECKED ON SITE

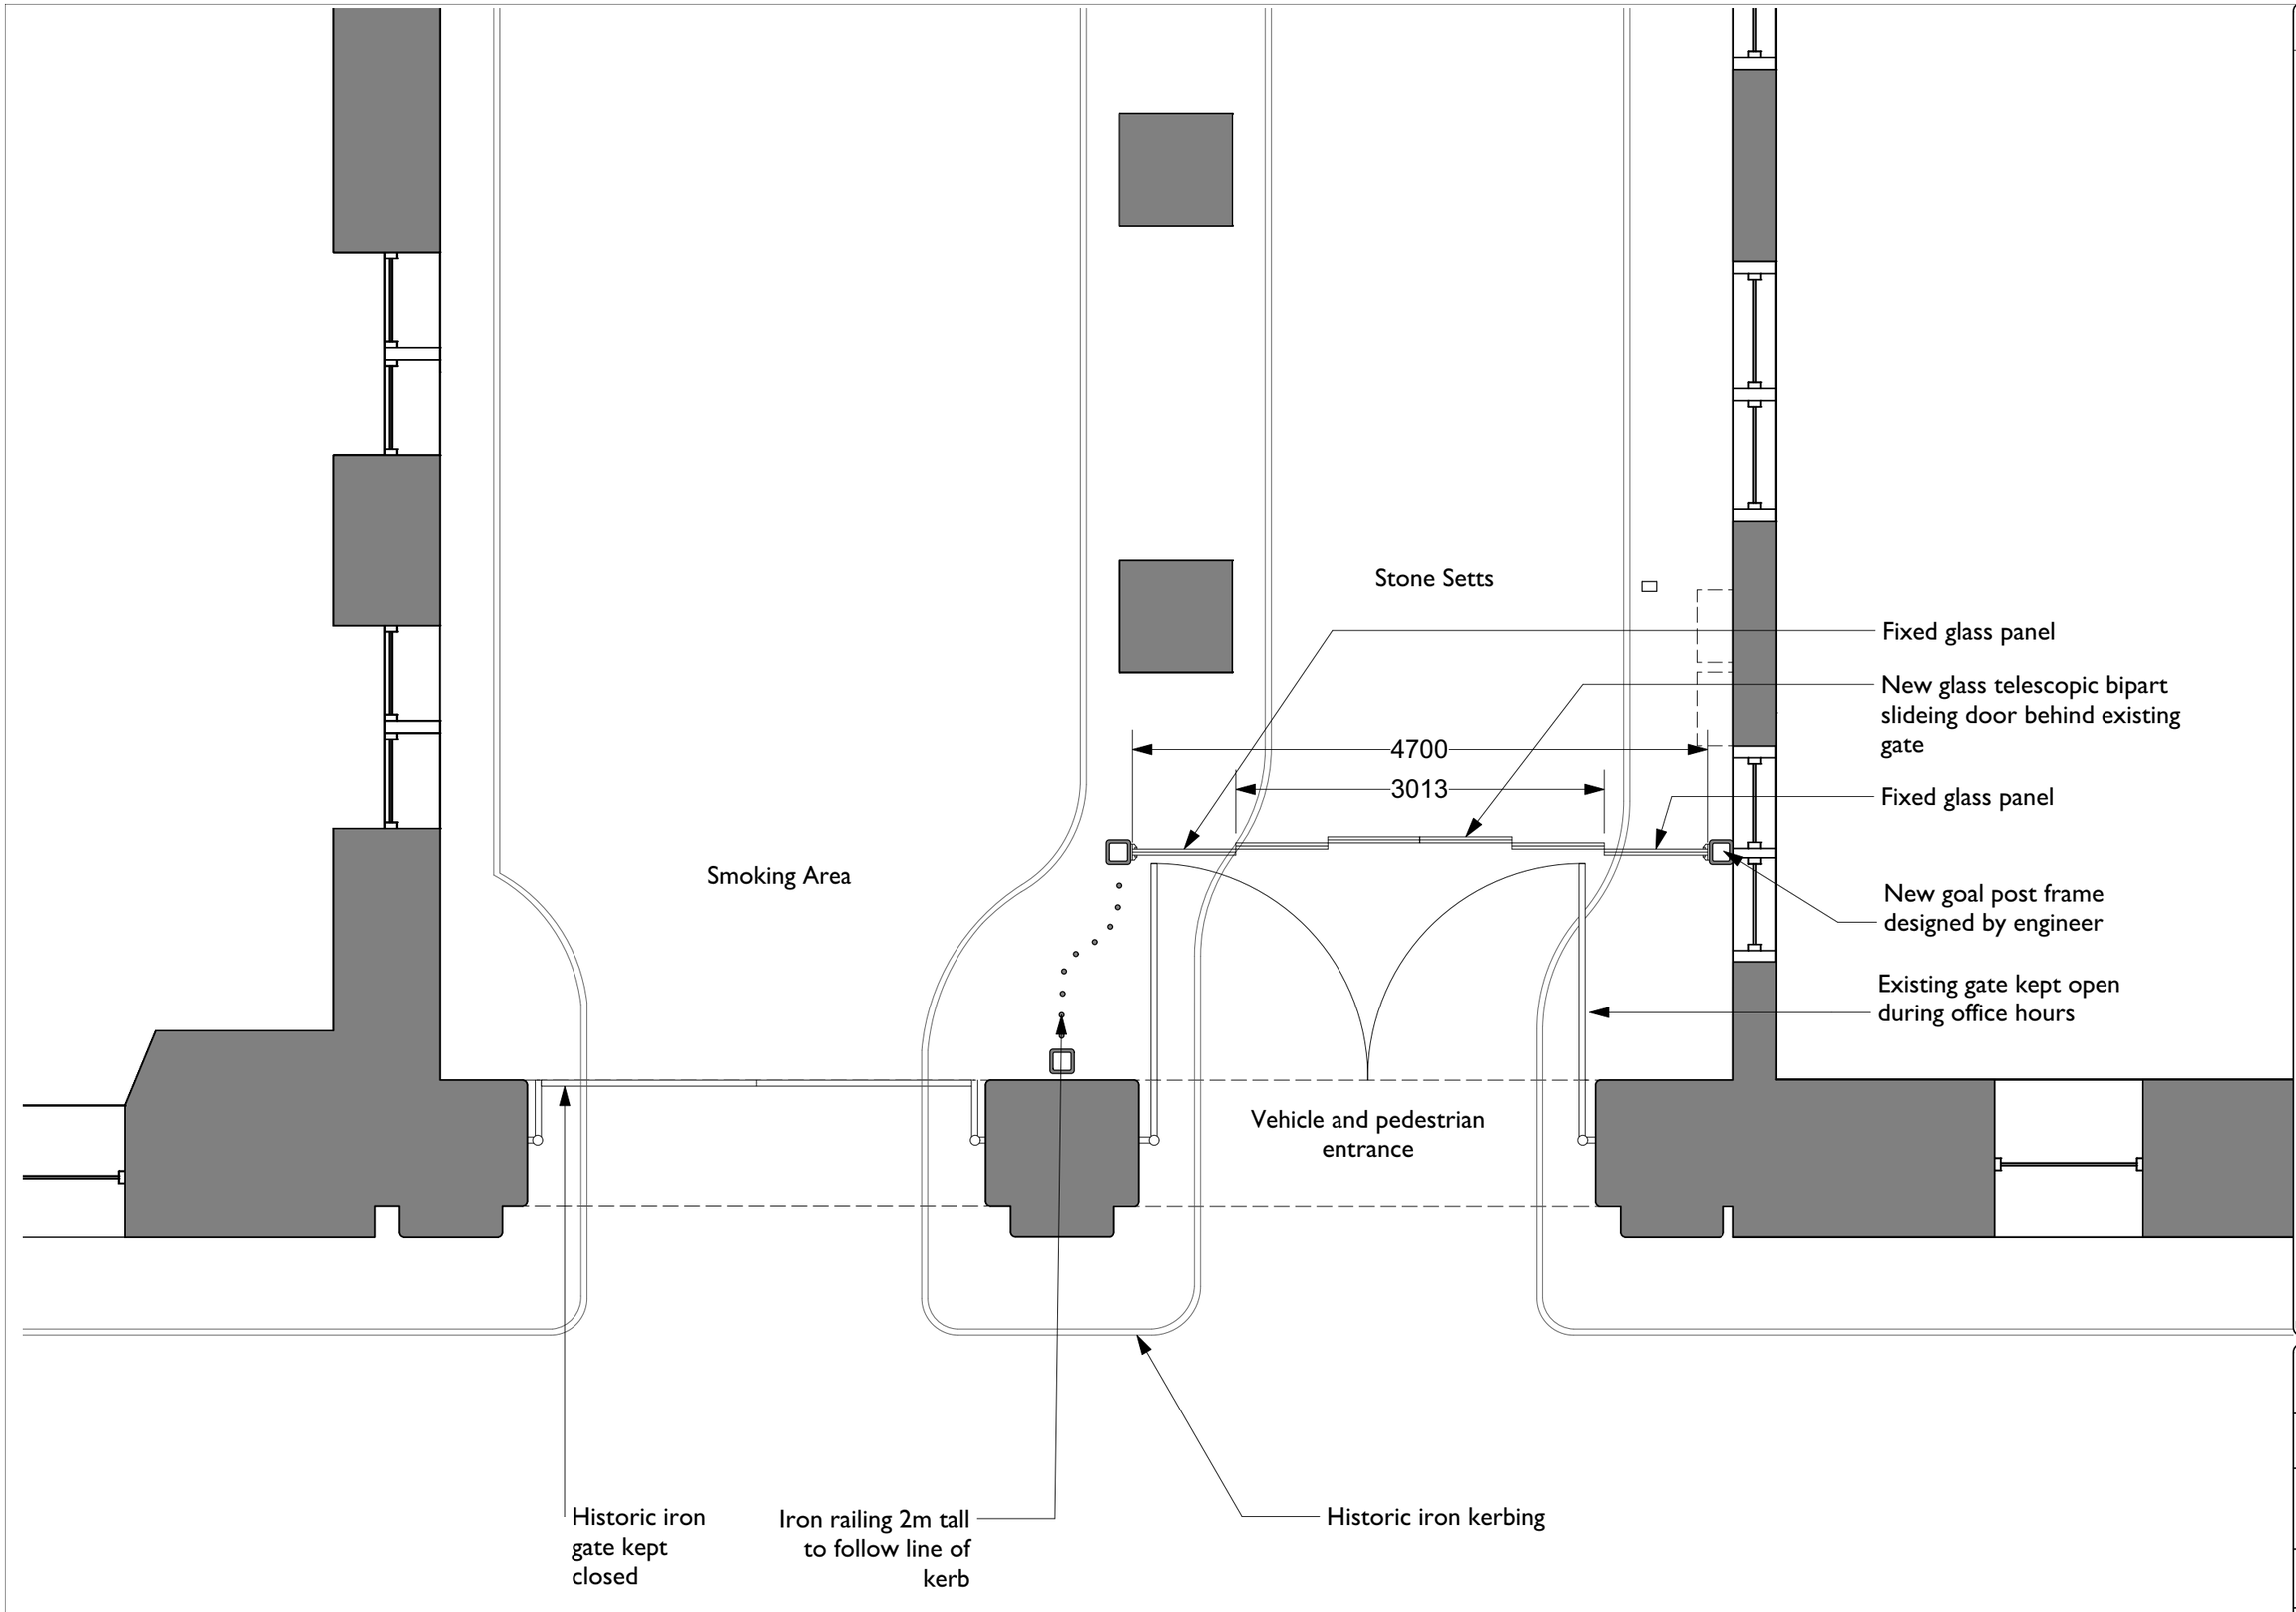

Rev	Note	DRN	CHK
A 14/09/2020	Bipart telescopic sliding door for wider clear opening	BC	AB

Churchgate Courtyard

Proposed Gate Plan Opt 1

scheme	1892
drwg no.	**P(101)**
revision	A
scale	1:50 @ A3
date first drawn	Feb 2020
drawn	RC

***SK** sketch **E** existing **P** proposed **T** tender **C** construction **F1** final issue*

www.ateliermb.co.uk
t 0161 236 0051
e architect@ateliermb.co.uk

Atelier MB
Urban Architects