
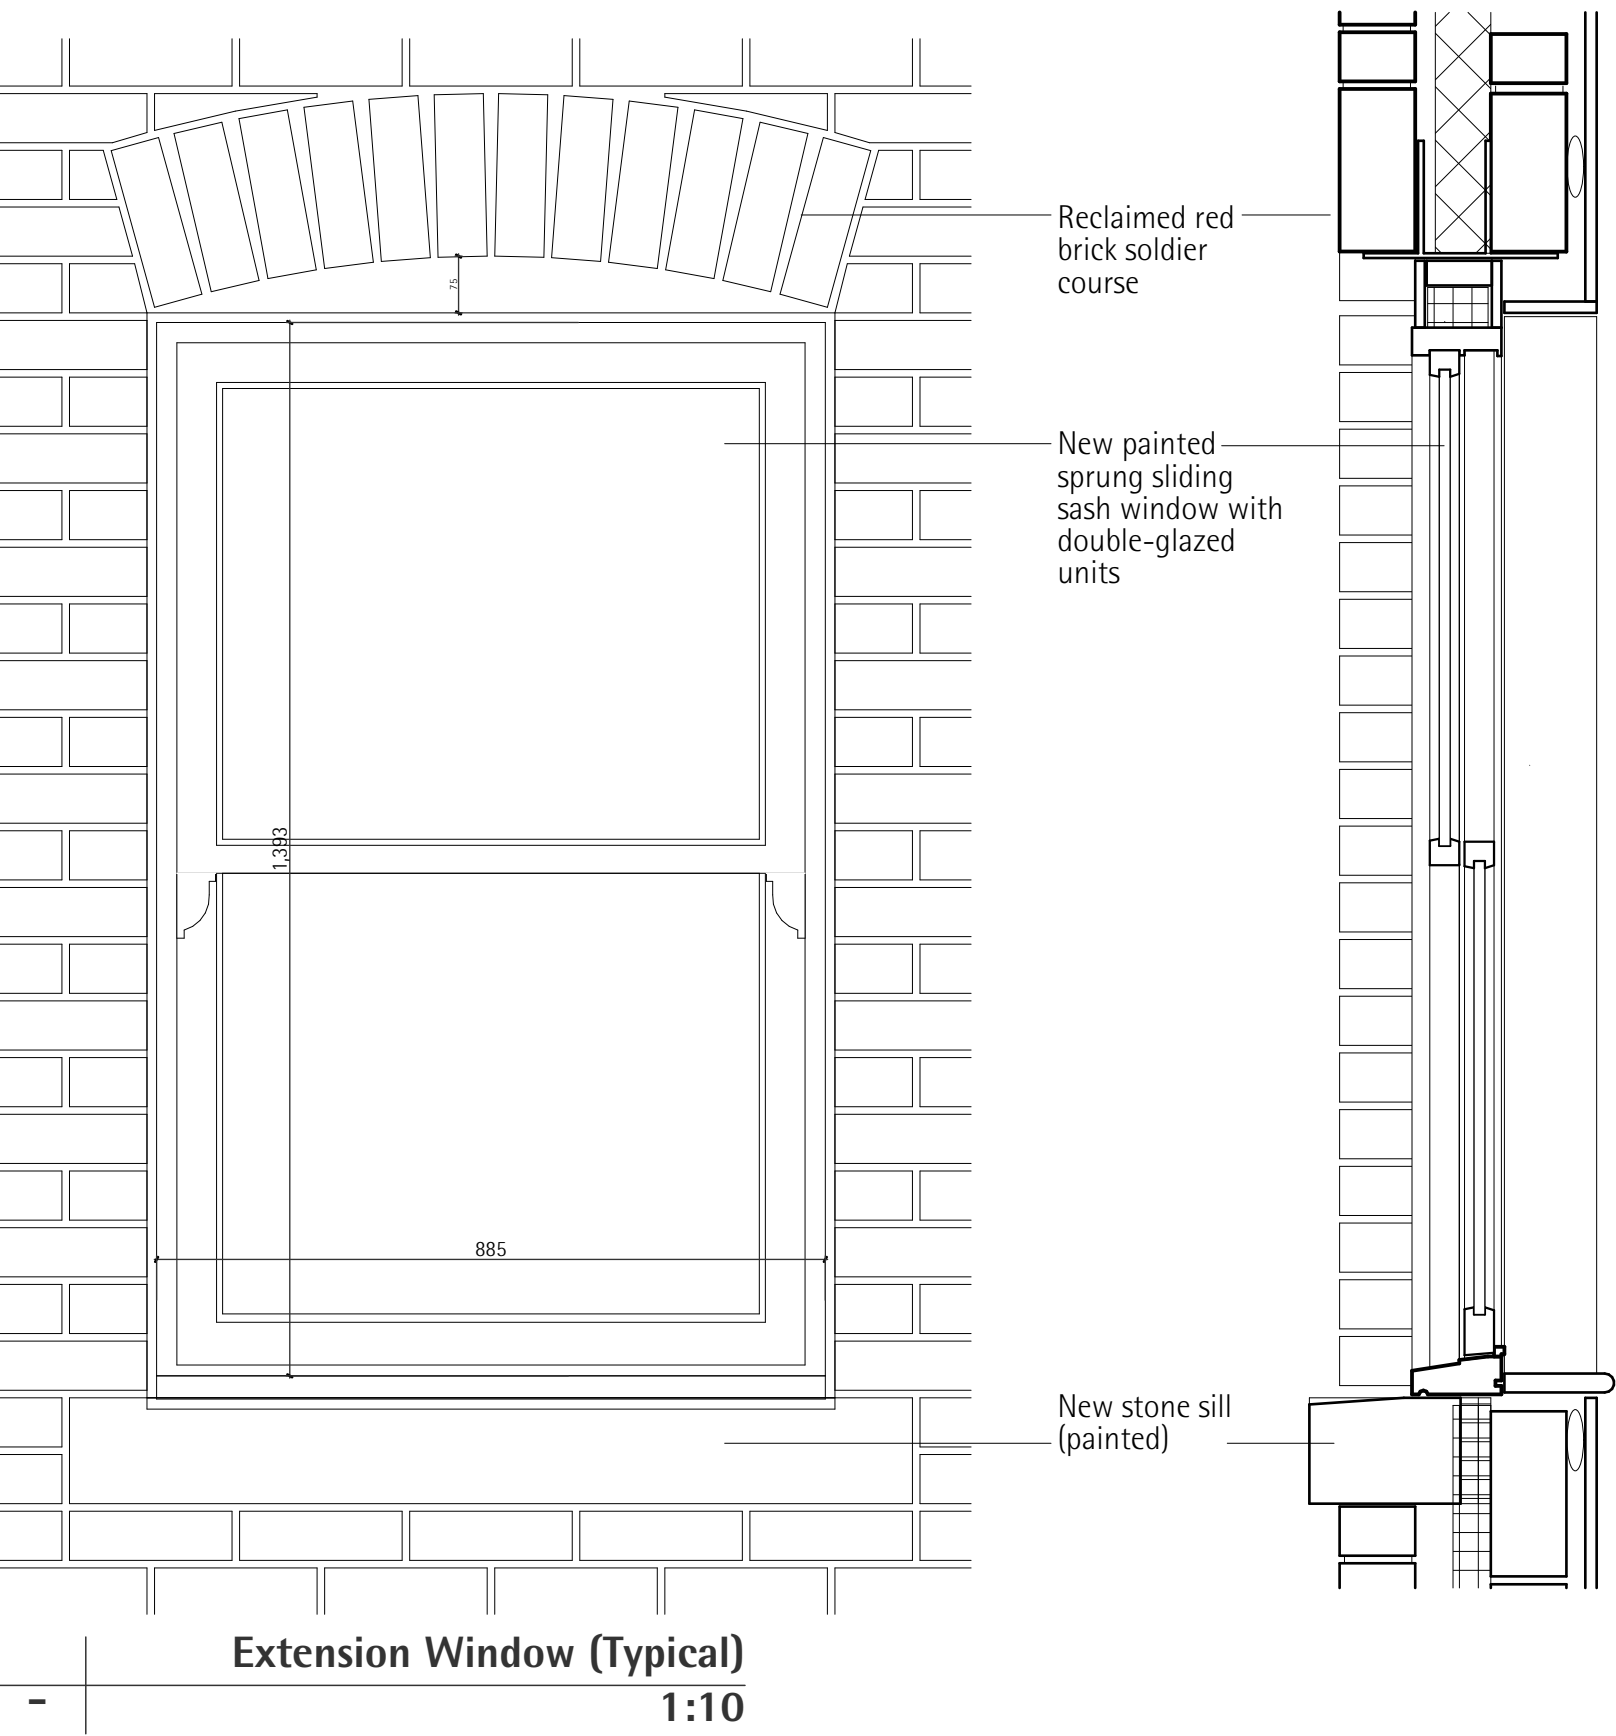
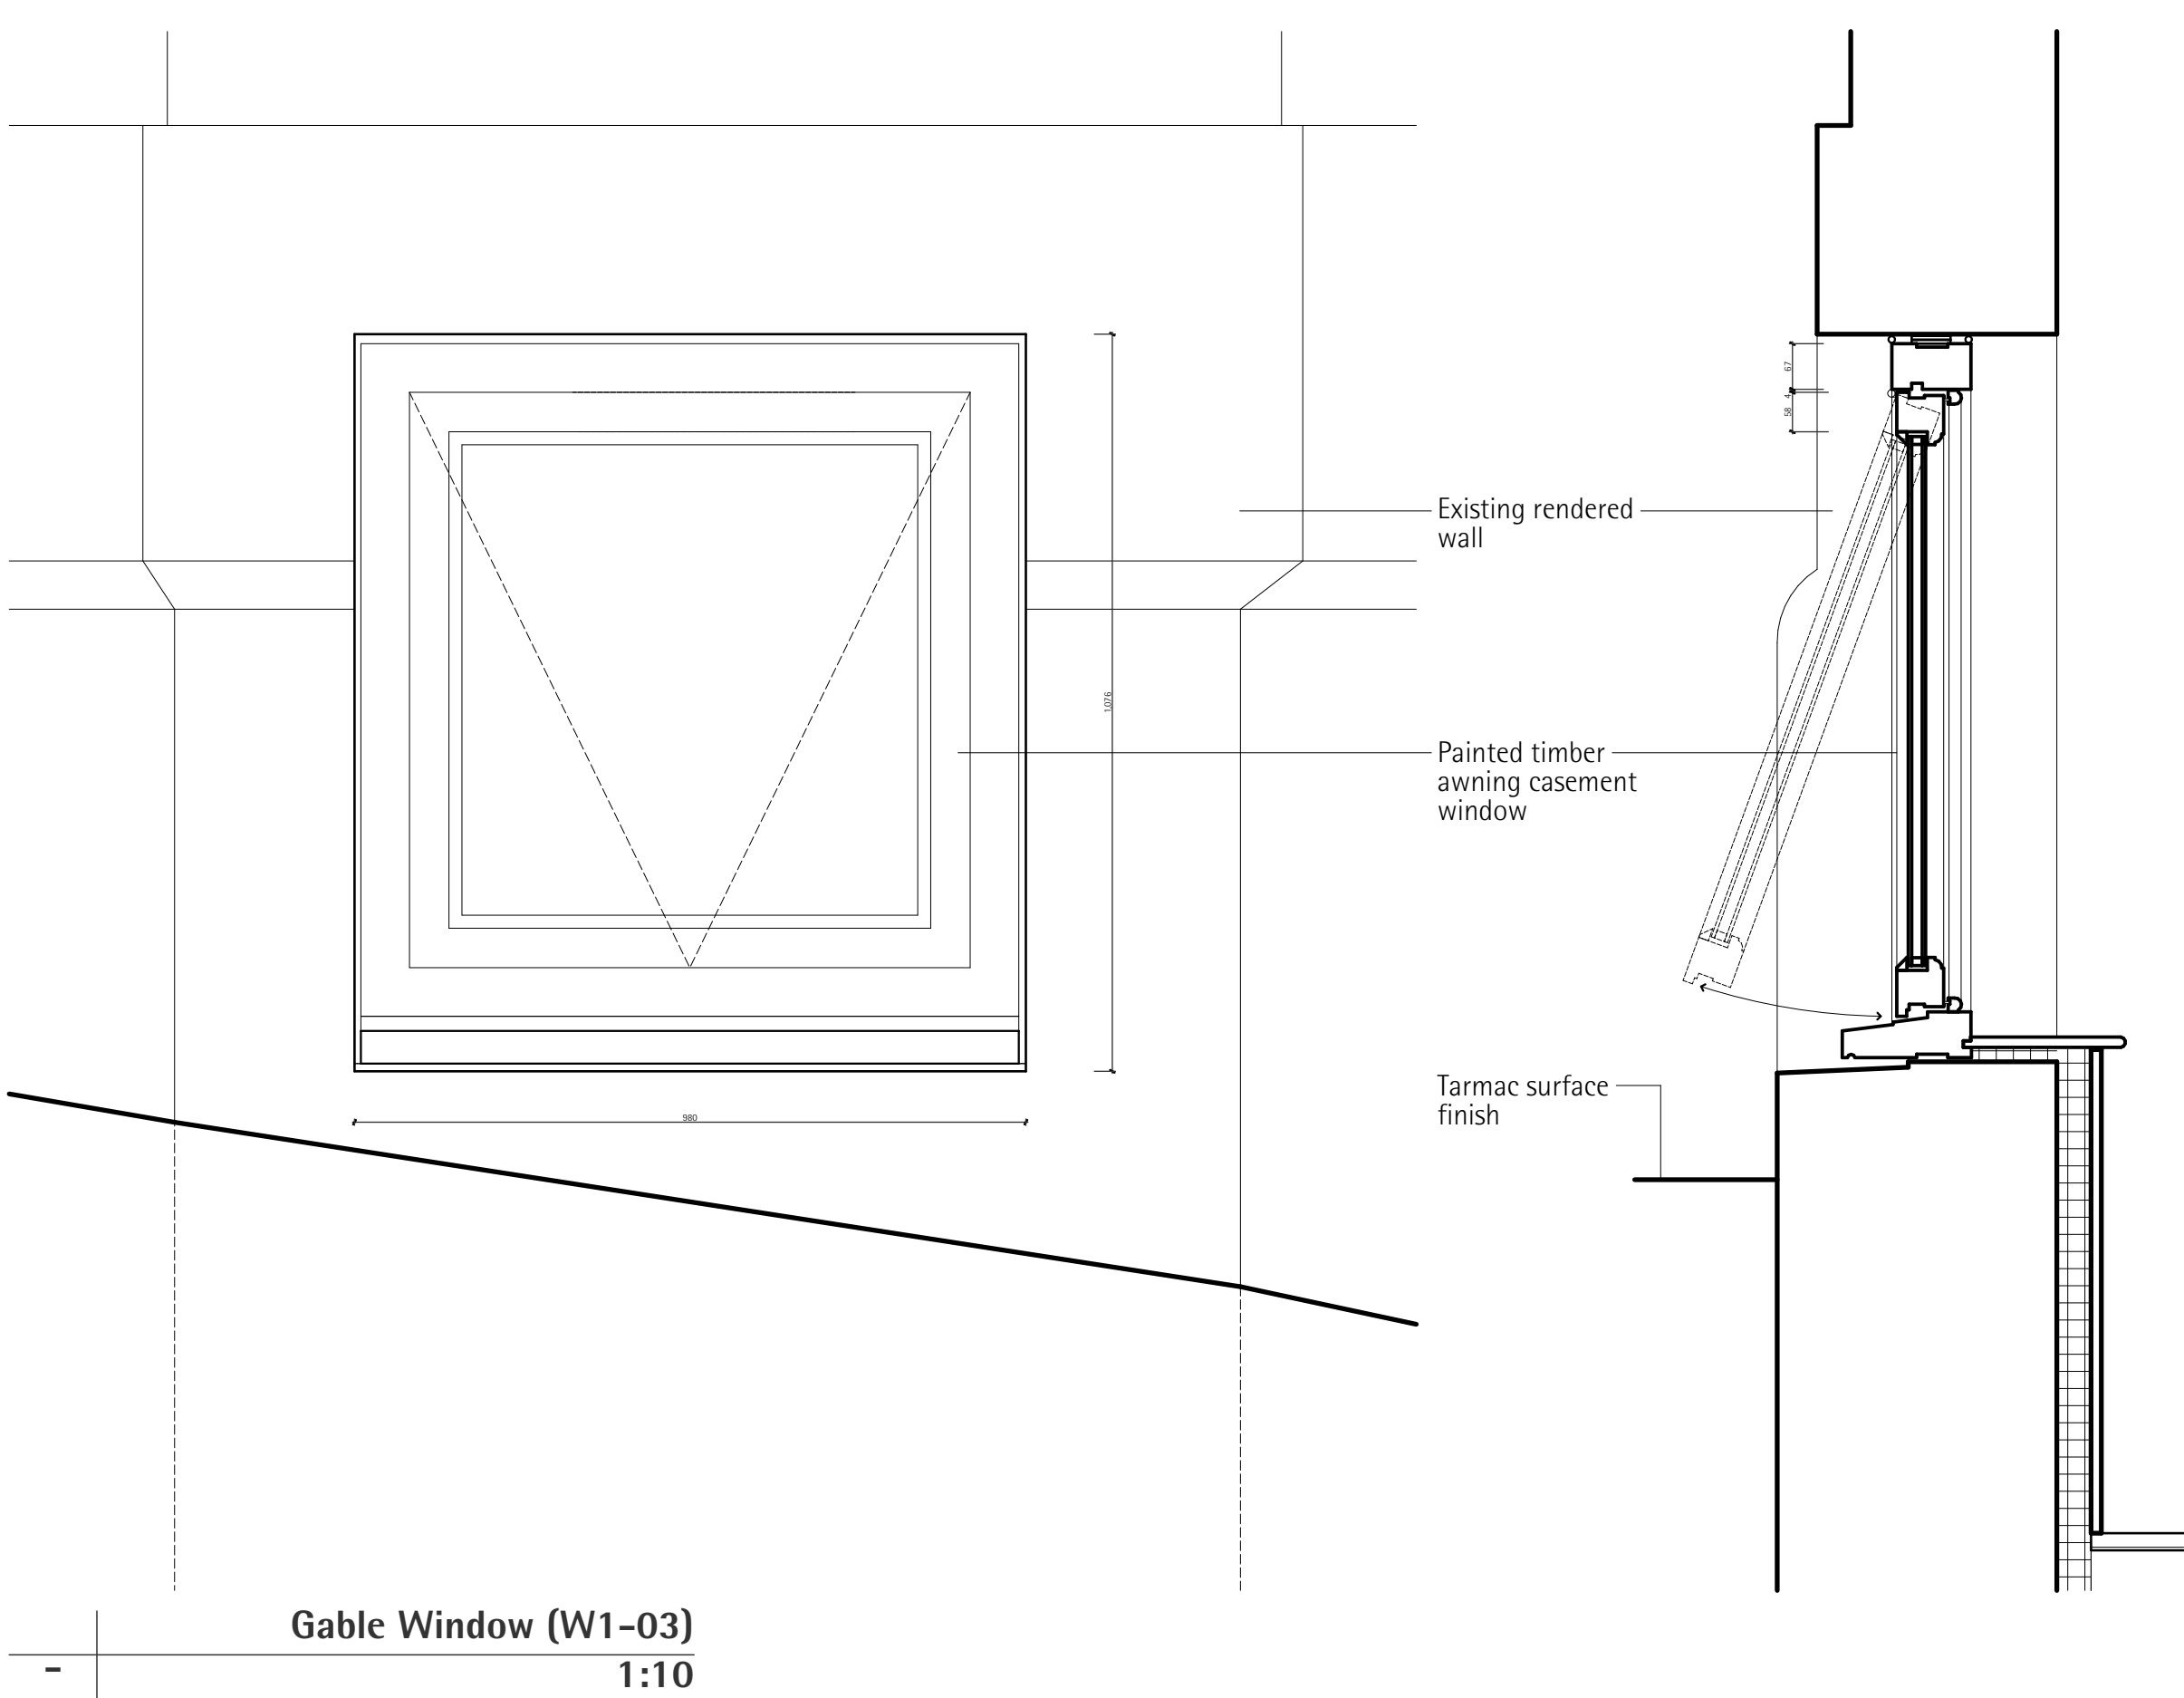


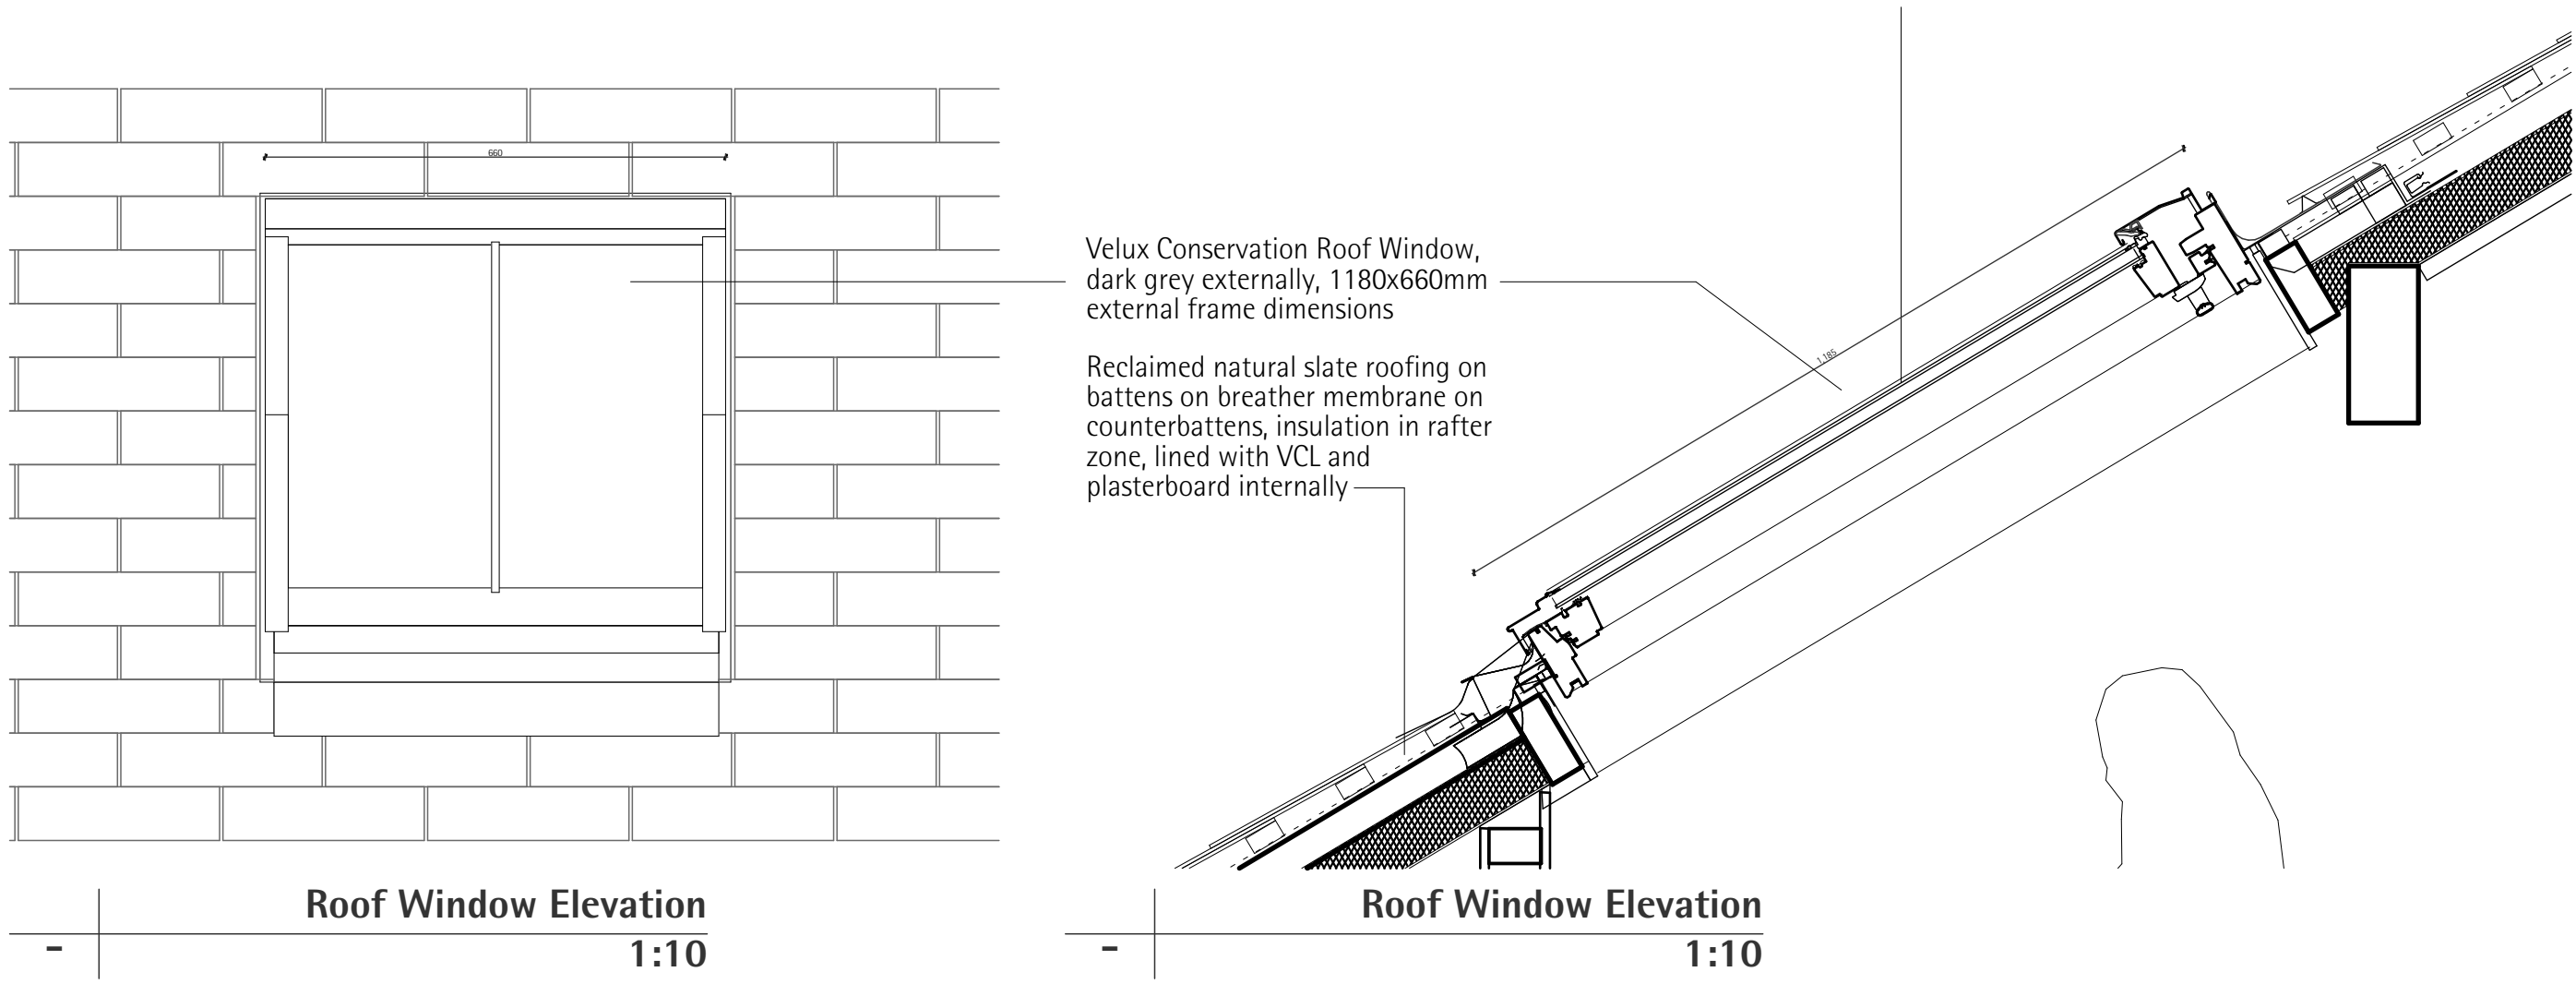

Extract from Schedule 363-SE-0006
'Comparison of Works to Listed Building'

Floor	Room	Doors/Windows	As approved (107448/FO/2014 & 107449/LO/2014, May 2015)	As amended (2020 Application)
	Windows & Joinery			- Windows to R201, R203, R204, R205, R301, R303, R304, R305, and R401 replaced with traditional timber sliding sash units, to a size and profile similar to existing. To meet air and sound test, and improved energy performance, to replace rotten units, and to create homogenous appearance in place of unsightly ad hoc alterations. - Windows to R101, R103 and R105 to be replaced with glazed painted timber doors. - Window to R104 to be replaced with painted timber window - Replace all skirtings with a size and profile to match existing in common parts. Skirtings previously mismatched throughout former spaces. - Replace all doors in details to a similar profile and style to historic existing (to meet fire and acoustic requirements). Doors previously a mix of flush, panelled, overboarded panelled and glazed doors. - Remove timber shutters to R201, R203 and R204 to allow installation of insulation and brickwork to bay windows, and add new fixed panelling in similar style and profile to existing shutters.

General Notes

- Do not scale drawings, dimensions govern.
- All dimensions are in millimeters unless noted otherwise.
- All dimensions to be field verified before proceeding with work.
- All areas are indicative and approximate only.

This document is copyright ©Arca

Legend

Rev	Description	Date
02	08 Amendments following MCC Comments	04/08/2020
01		26/06/2020

Arca Architects 37 Station Road Cheadle Hulme SK8 5AF
0161 236 6886 www.arca.co.uk

Client
Feltham Management Ltd
20 Aldwych Avenue Rusholme Manchester M14 5NL UK

Project
363 Wilmslow Road
New Homes
Manchester

Title
Window Details (Sheet 2)

Stage / Status
For Planning Approval

Project Code	Scale @ A1	Date
363	1:10, 1:1	09/09/2020
Drawing Number		Revision
363-OD-0114		02