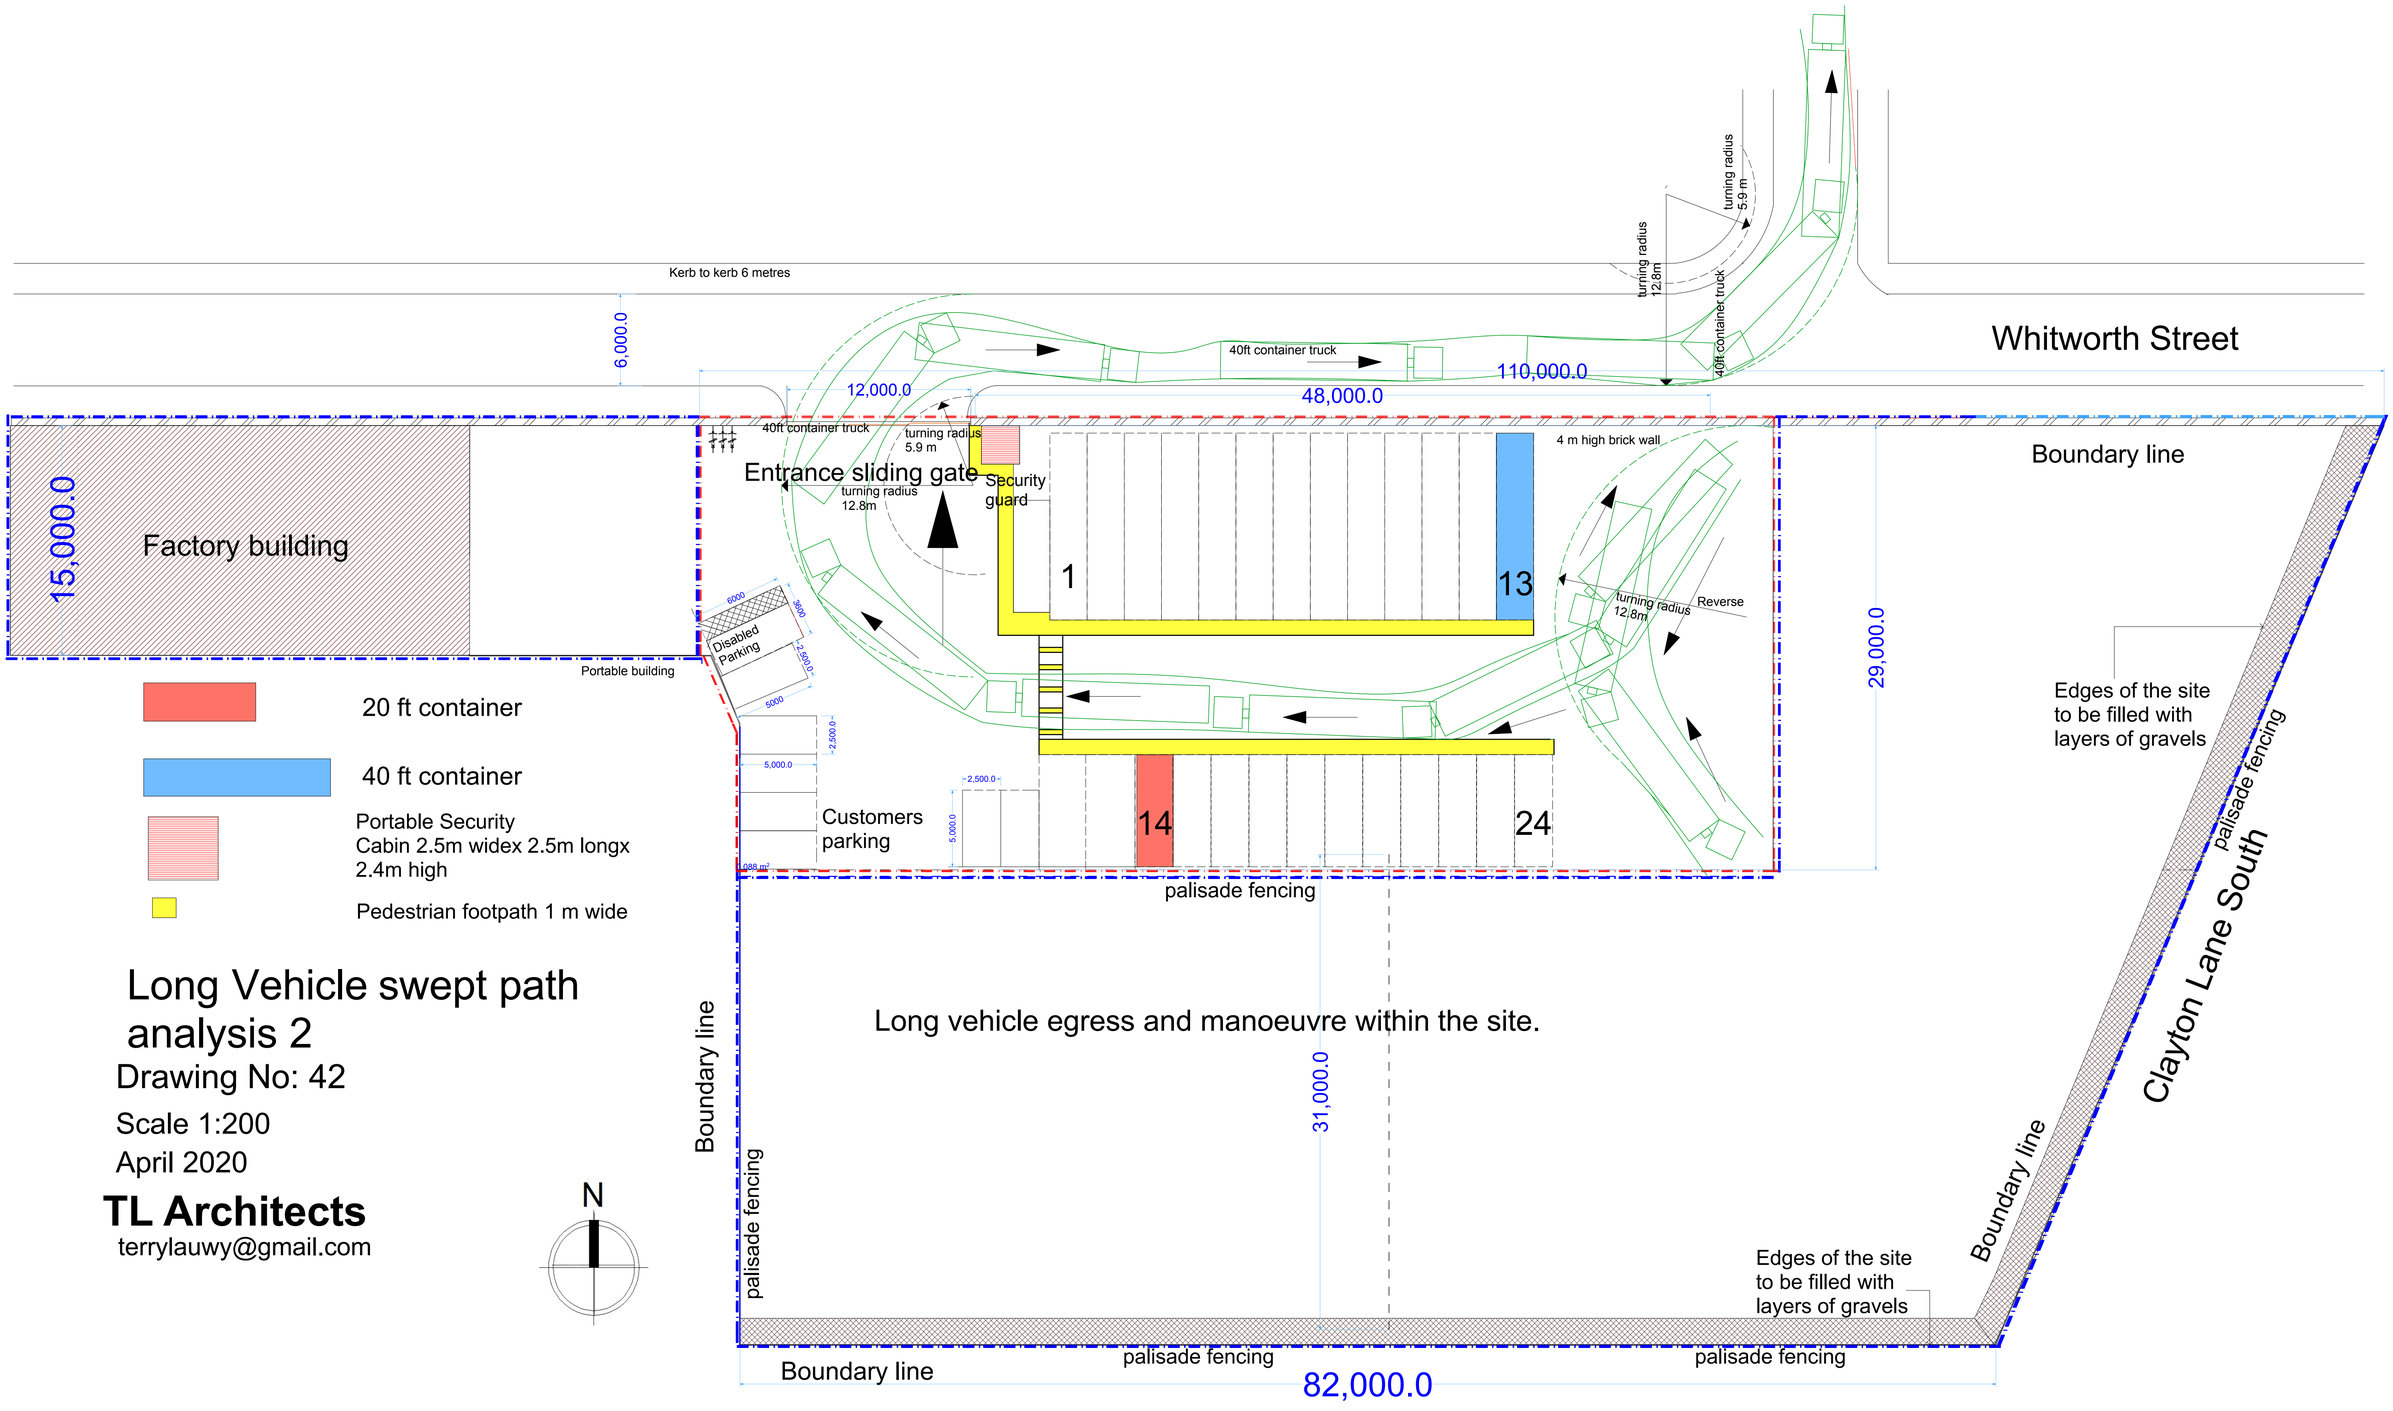


Long Vehicle swept path analysis 2

Drawing No: 42

Scale 1:200

April 2020

TL Architects
terrylauwy@gmail.com