



KEY


- Existing
- Proposed
- Existing to be removed
- Drawing reference
- 1/312 (TBC)

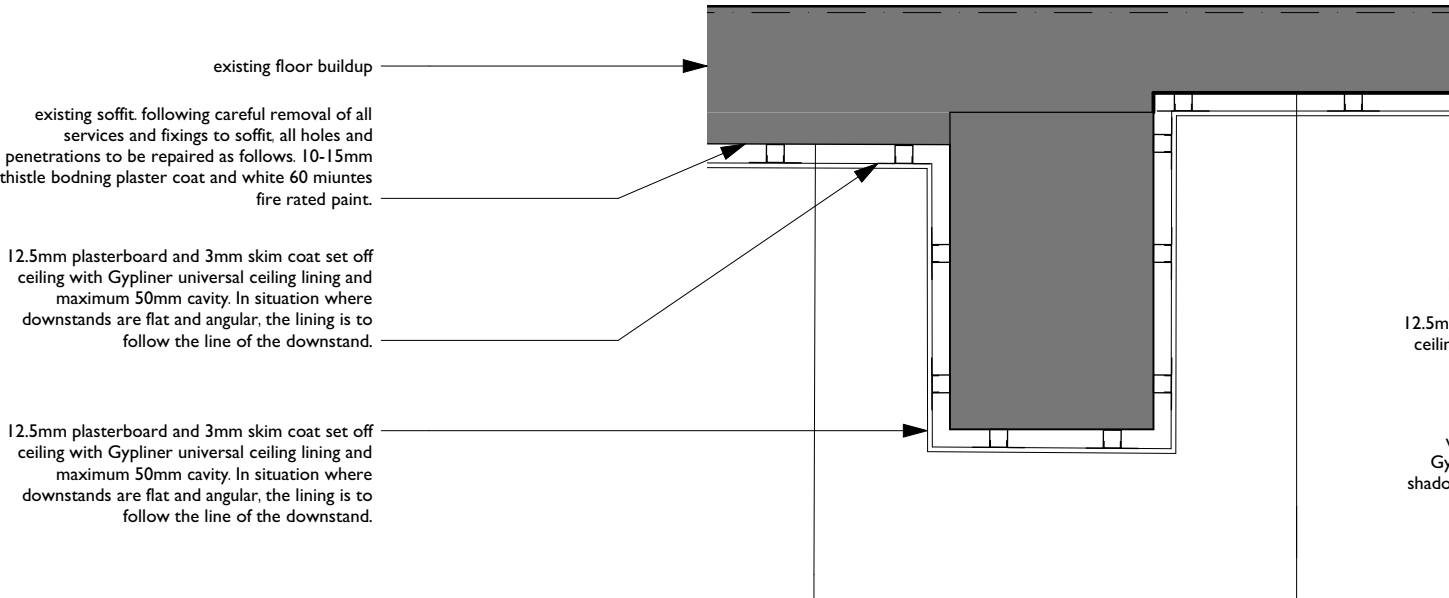

Ceiling detail at angular downstand
For ceiling detail refer to clause K10/220

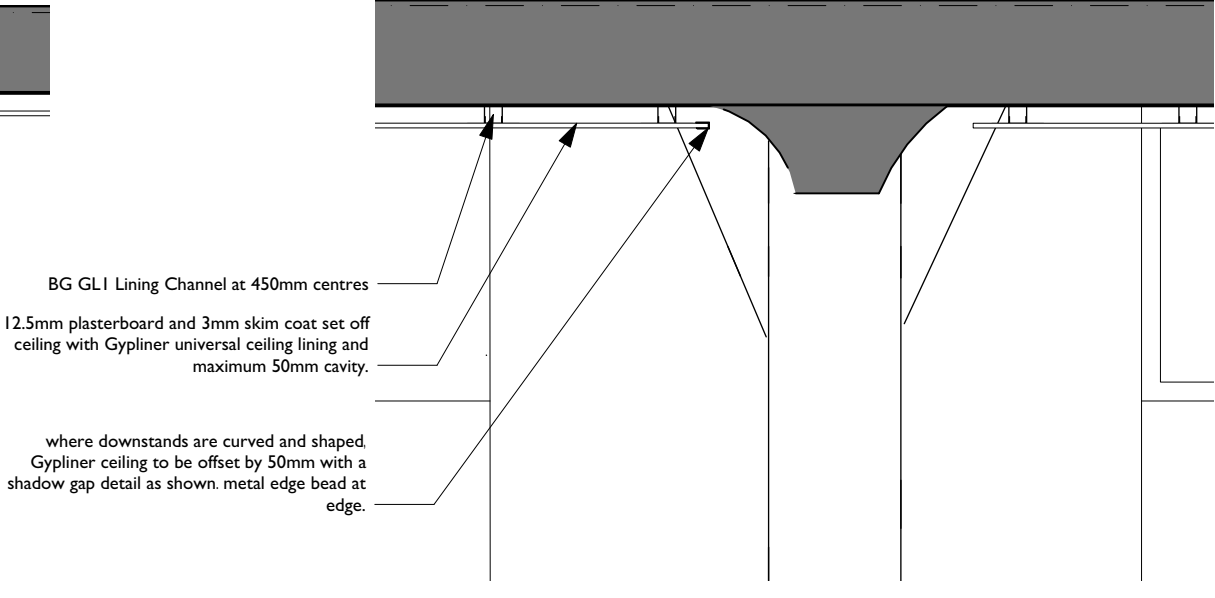

Ceiling detail at curved downstand
For ceiling detail refer to clause K10/220

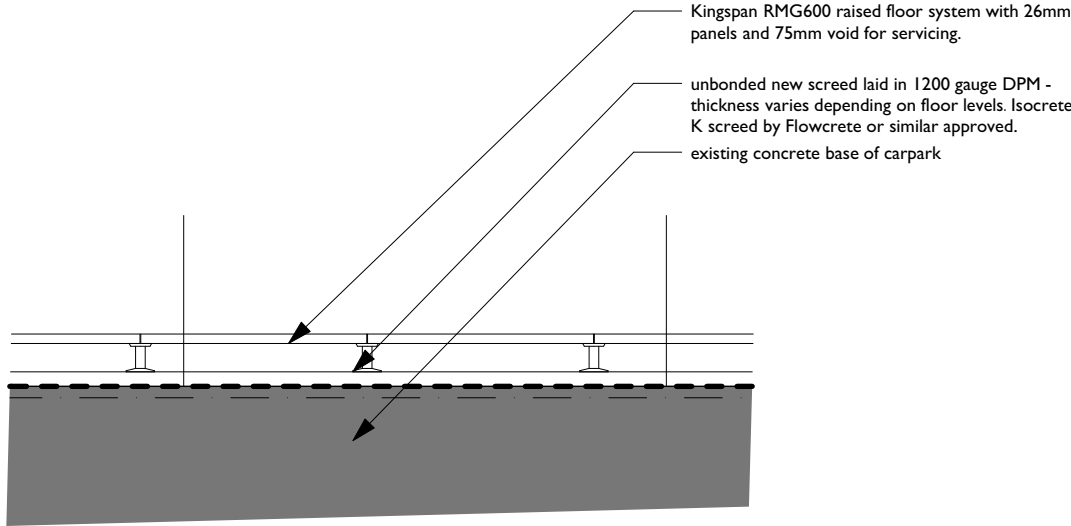

Typical floor detail
For floor specification refer to clause K41

Rev Note DRN CHK

Churchgate Basement

Manchester

Proposed Floor and Ceiling
Details

scheme	1819
drwg no.	T(380)
revision	

scale	1:20 @ A3
date first drawn	May 20
drawn	AB

SK sketch E existing P proposed T tender C construction FI final issue

www.ateliermb.co.uk
t 0161 236 0051
e architect@ateliermb.co.uk