

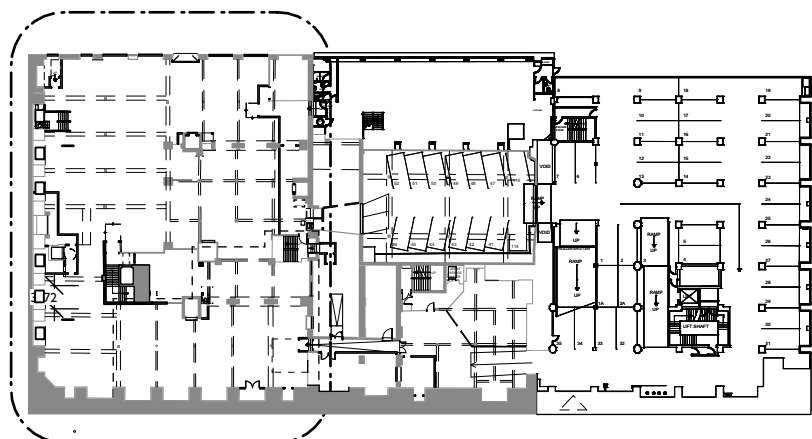


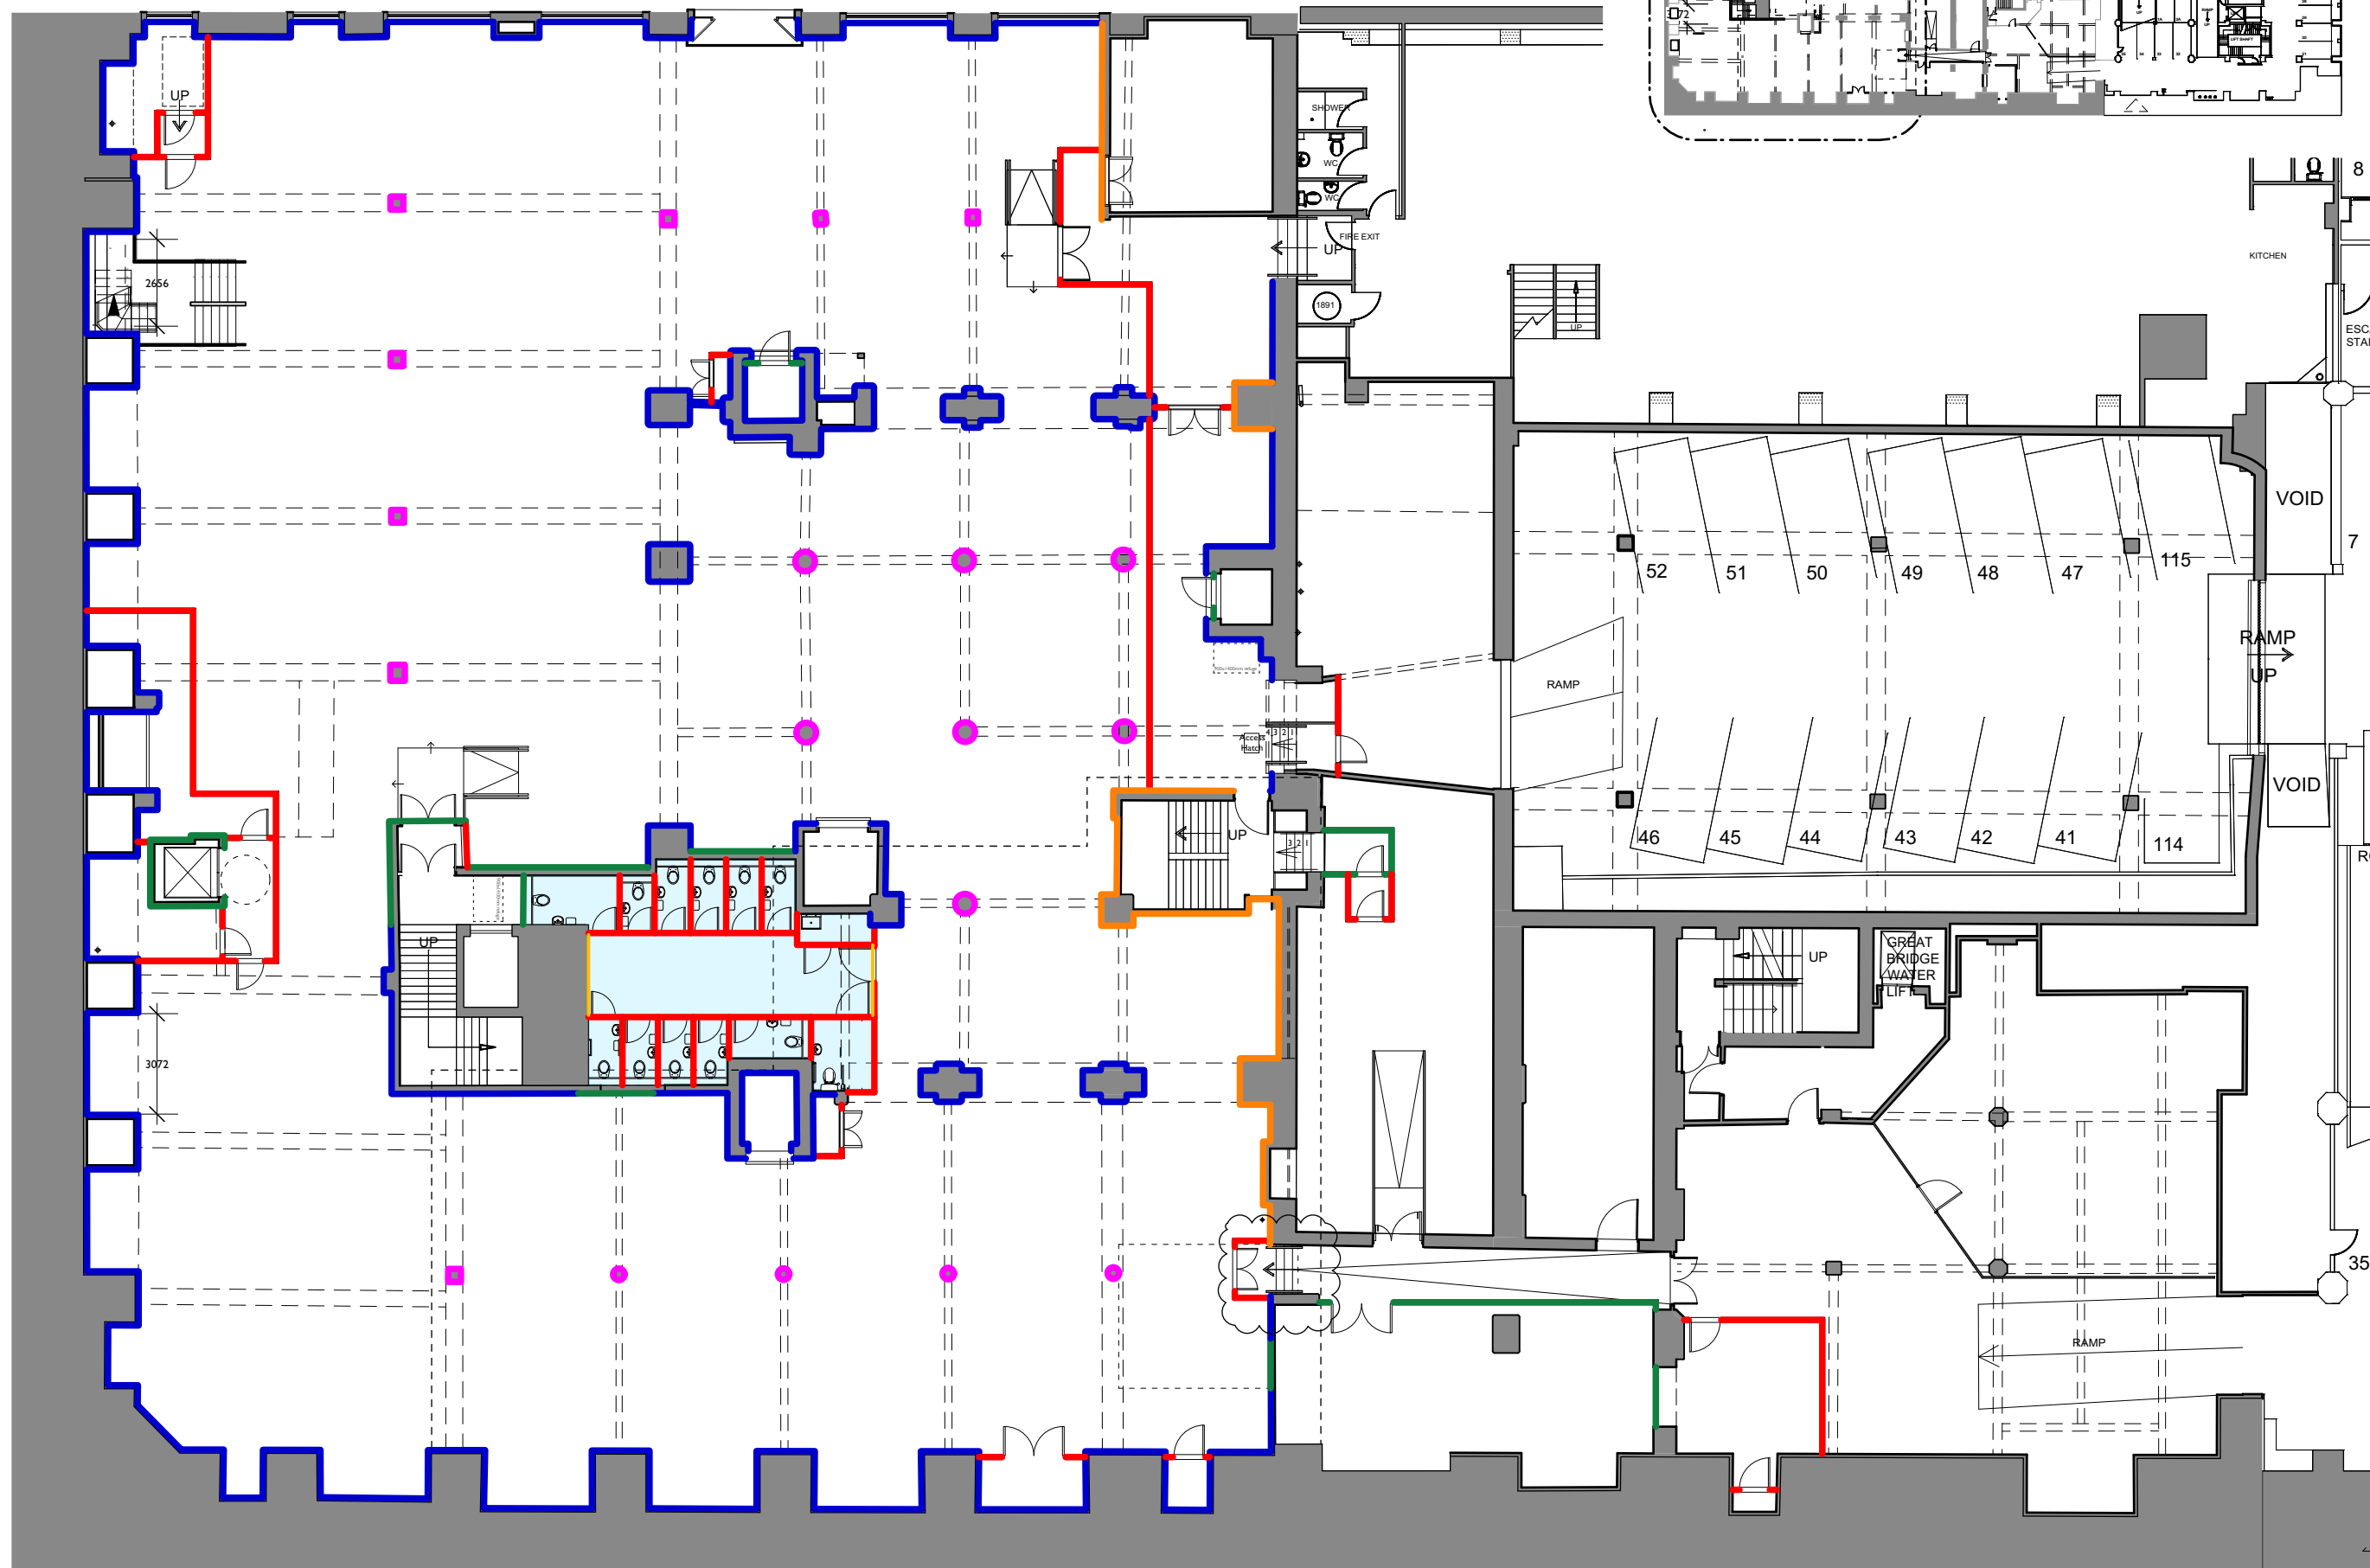

COPYRIGHT OF ATELIER MB LTD
DO NOT SCALE FROM THIS DRAWING
DIMENSIONS TO BE CHECKED ON SITE

All dimensions to be checked
on site prior to any
commencing work.

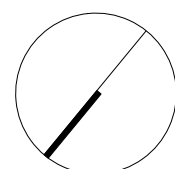

KEY

- Existing
- Proposed

WALL FINISHES

- Ice blasting as per specification finish to brickwork with sealer as specification. Glazed bricks to be wiped down
- Plasterboard and skim - refer to wall types drawing T(105) - painted as per clause M60
- Plaster to blockwall - refer to wall types drawing T(105) for new block wall - painted as per clause M60
- Tiled - Refer to Incognito's drawing (74)400 for tiled finish
- Existing render - painted as clause M60
- Remove asbestos-containing material from upper section of original columns and column heads and replace with FR90 render material to match the existing profile - painted as clause M60

A Landing to B-D35 updated RD AB
23/06/2020 Wall finishes key updated for tiles.

Rev	Note	DRN	CHK
-----	------	-----	-----

Churchgate House

Proposed Basement Wall Finishes Plan

scheme	1819
drwg no.	T(106)
revision	A
scale	1:200 @ A3
date first drawn	May 20
drawn	RD

SK sketch E existing P proposed T tender C construction FI final issue

www.ateliermb.co.uk
t 0161 236 0051
e architect@ateliermb.co.uk