


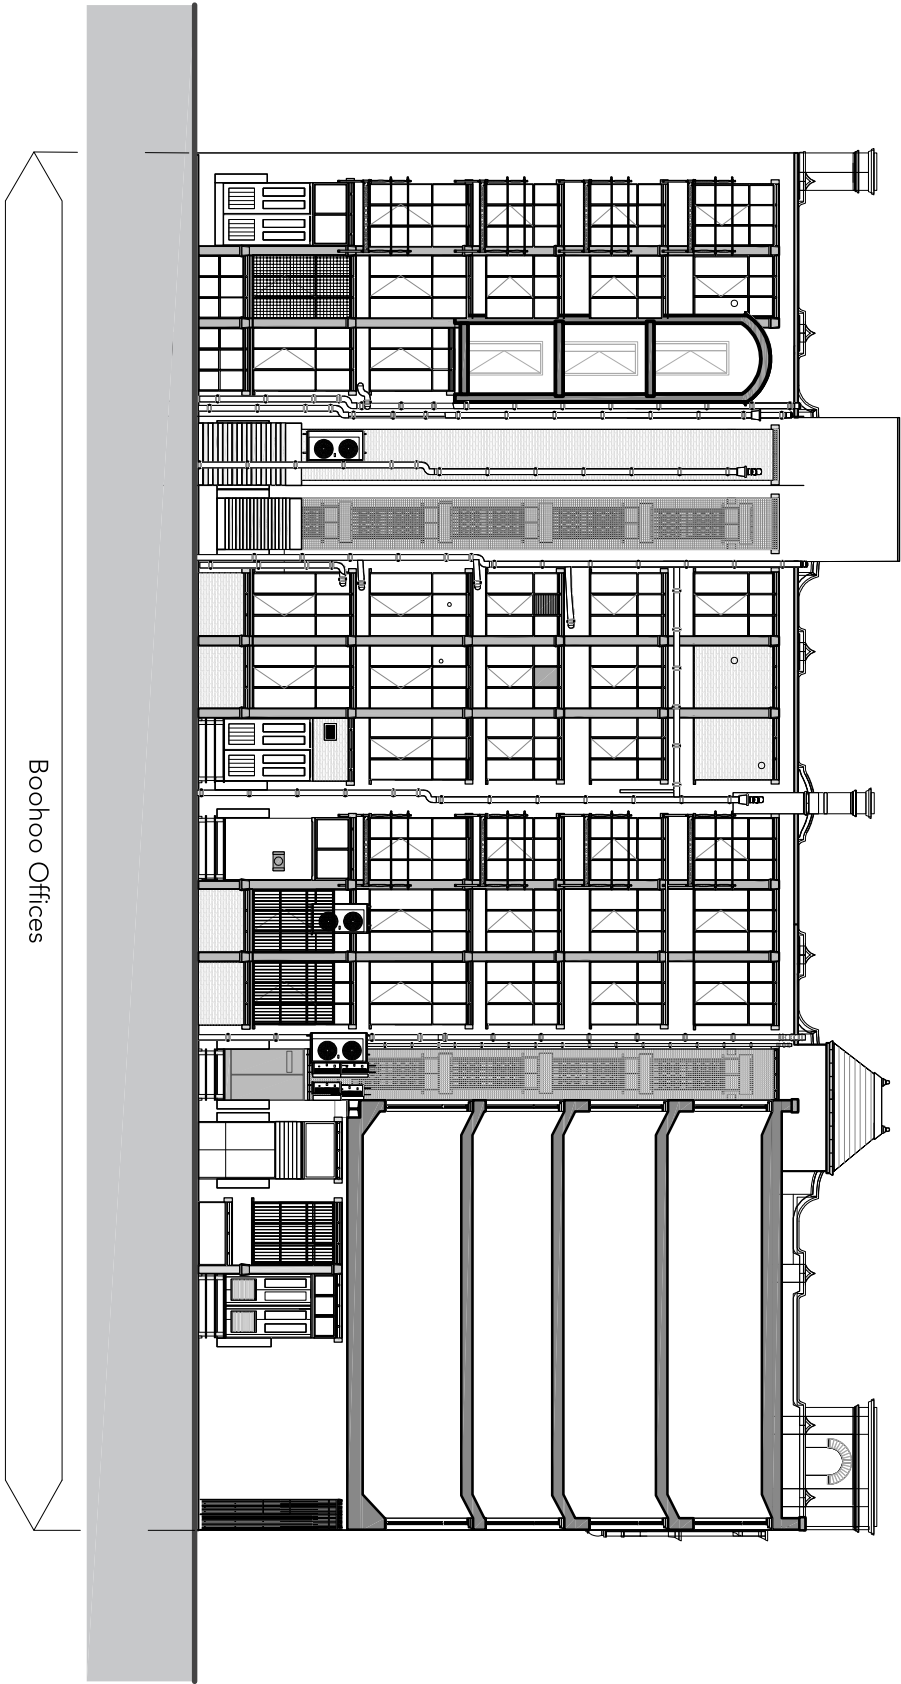

Note:
Do not scale from this drawing.
Dimensions are to be checked on site.
If in doubt please ask.



Rev. Date/Units Details

© The use of this drawing is restricted to the project and site only. No part of this drawing may be reproduced or transmitted in any form or by any means electronic or mechanical, including photocopying and recording, or by any information storage or retrieval system, without permission in writing from Buttress.

41 Berrigal St
Manchester
M4 6AF
T 0161 235 3303
E contact@buttress.net
W www.buttress.net

Buttress

Project Title Boohoo Windows
Client Boohoo
Location Manchester

Drawing Title Lizard St S.E. Elevation
As Existing

Date 23/03/20
Checked AS
Scale 1:100
Orig Paper Size A1

Status Planning

Drawing ref Job No Drawing No Revision
8965 (02) 006 -