



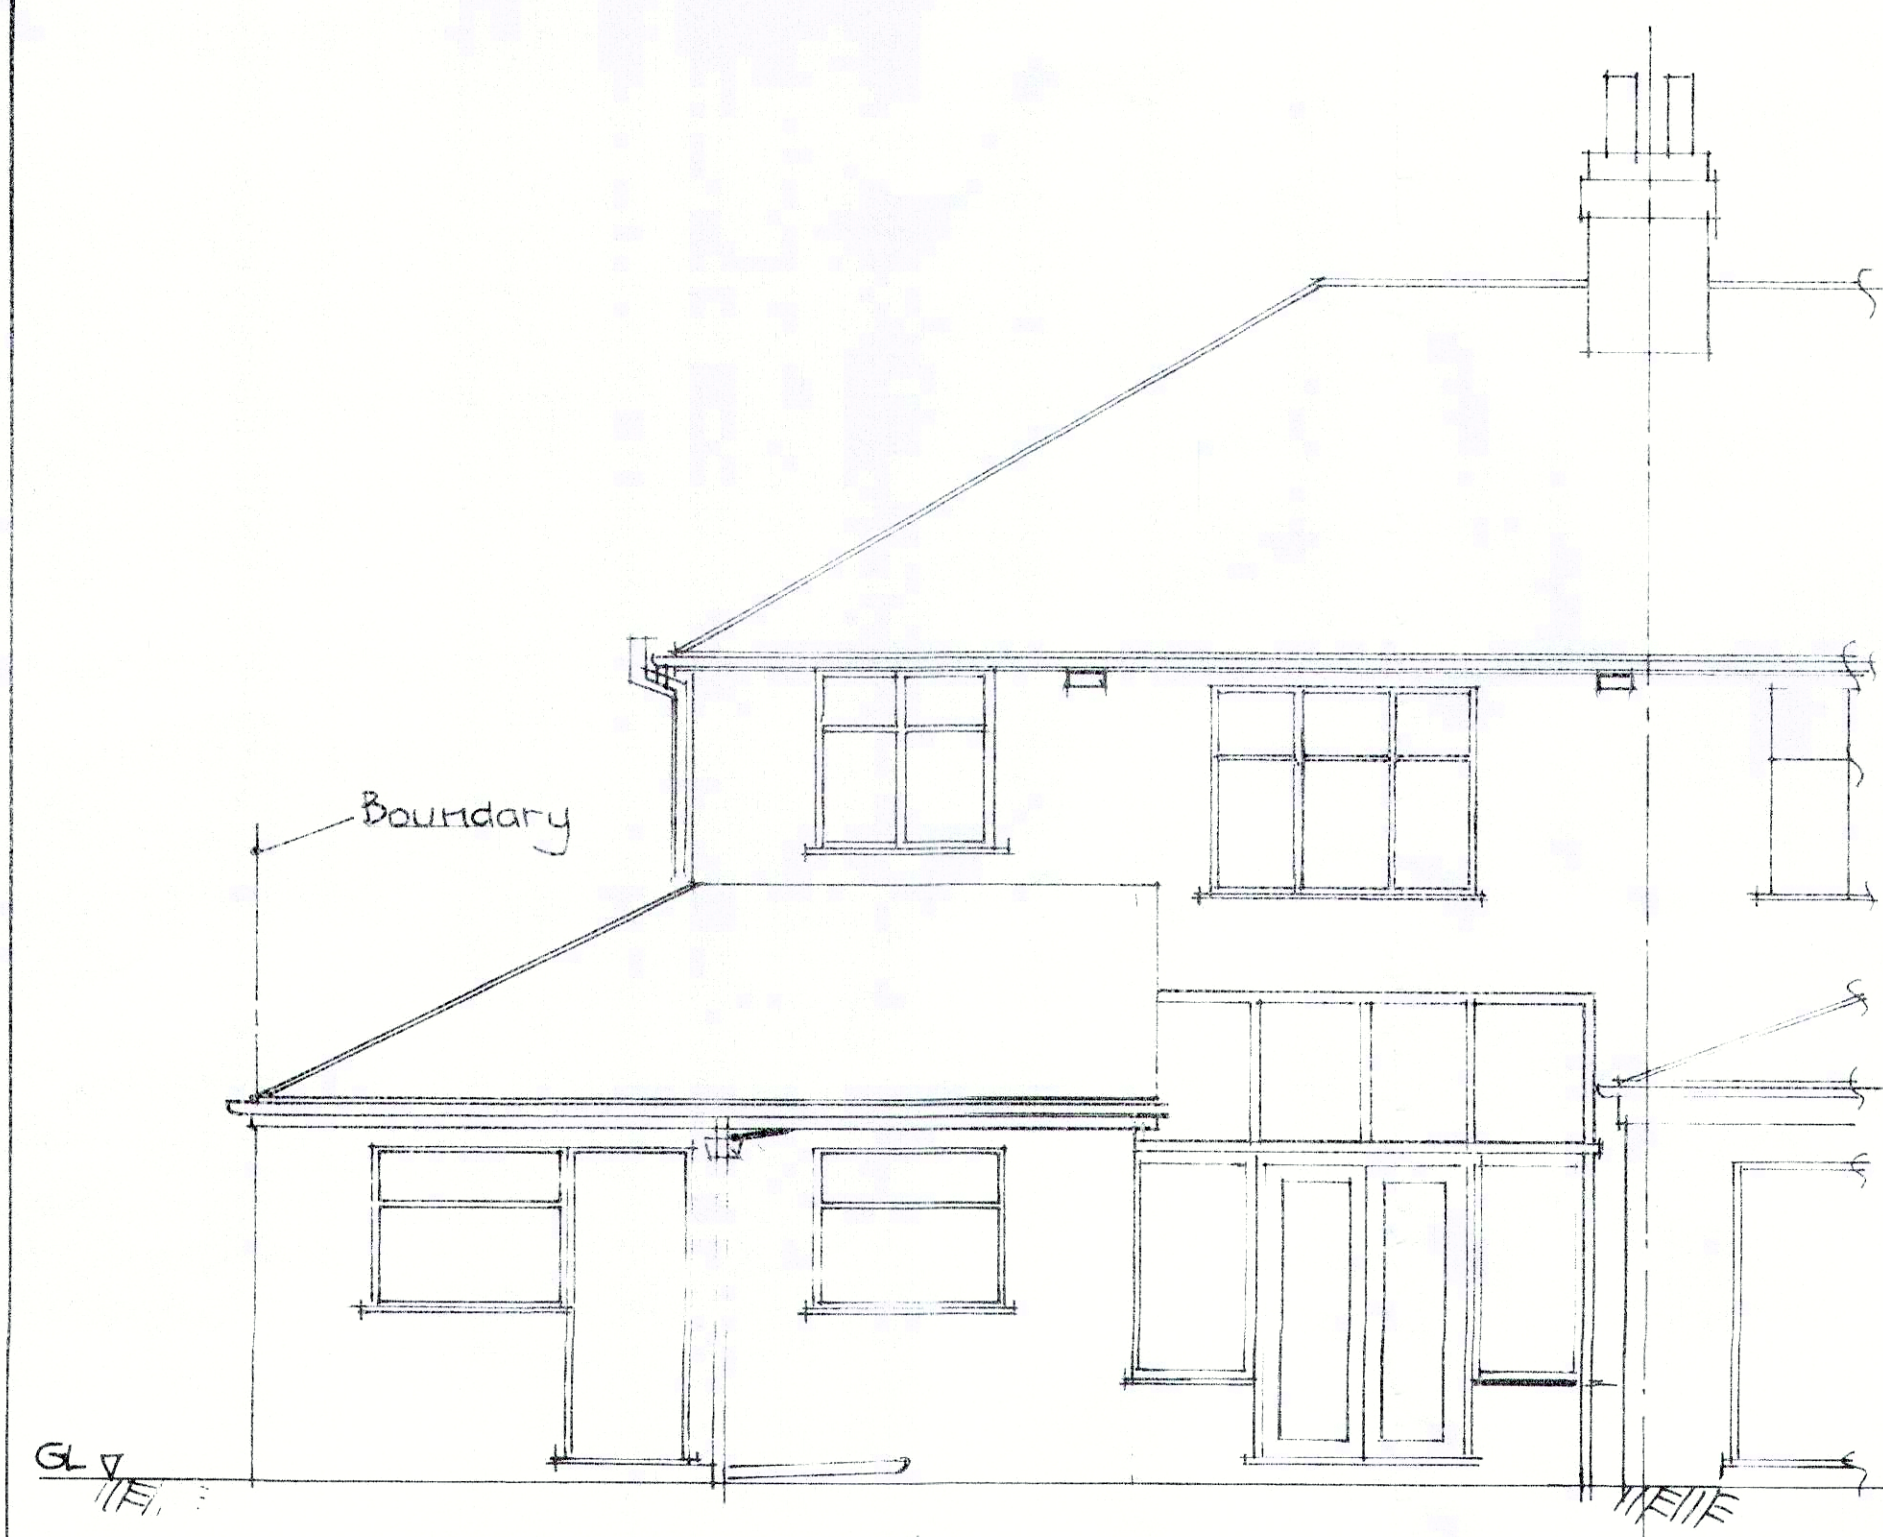

Existing Rear Elevation




Existing Front Elevation

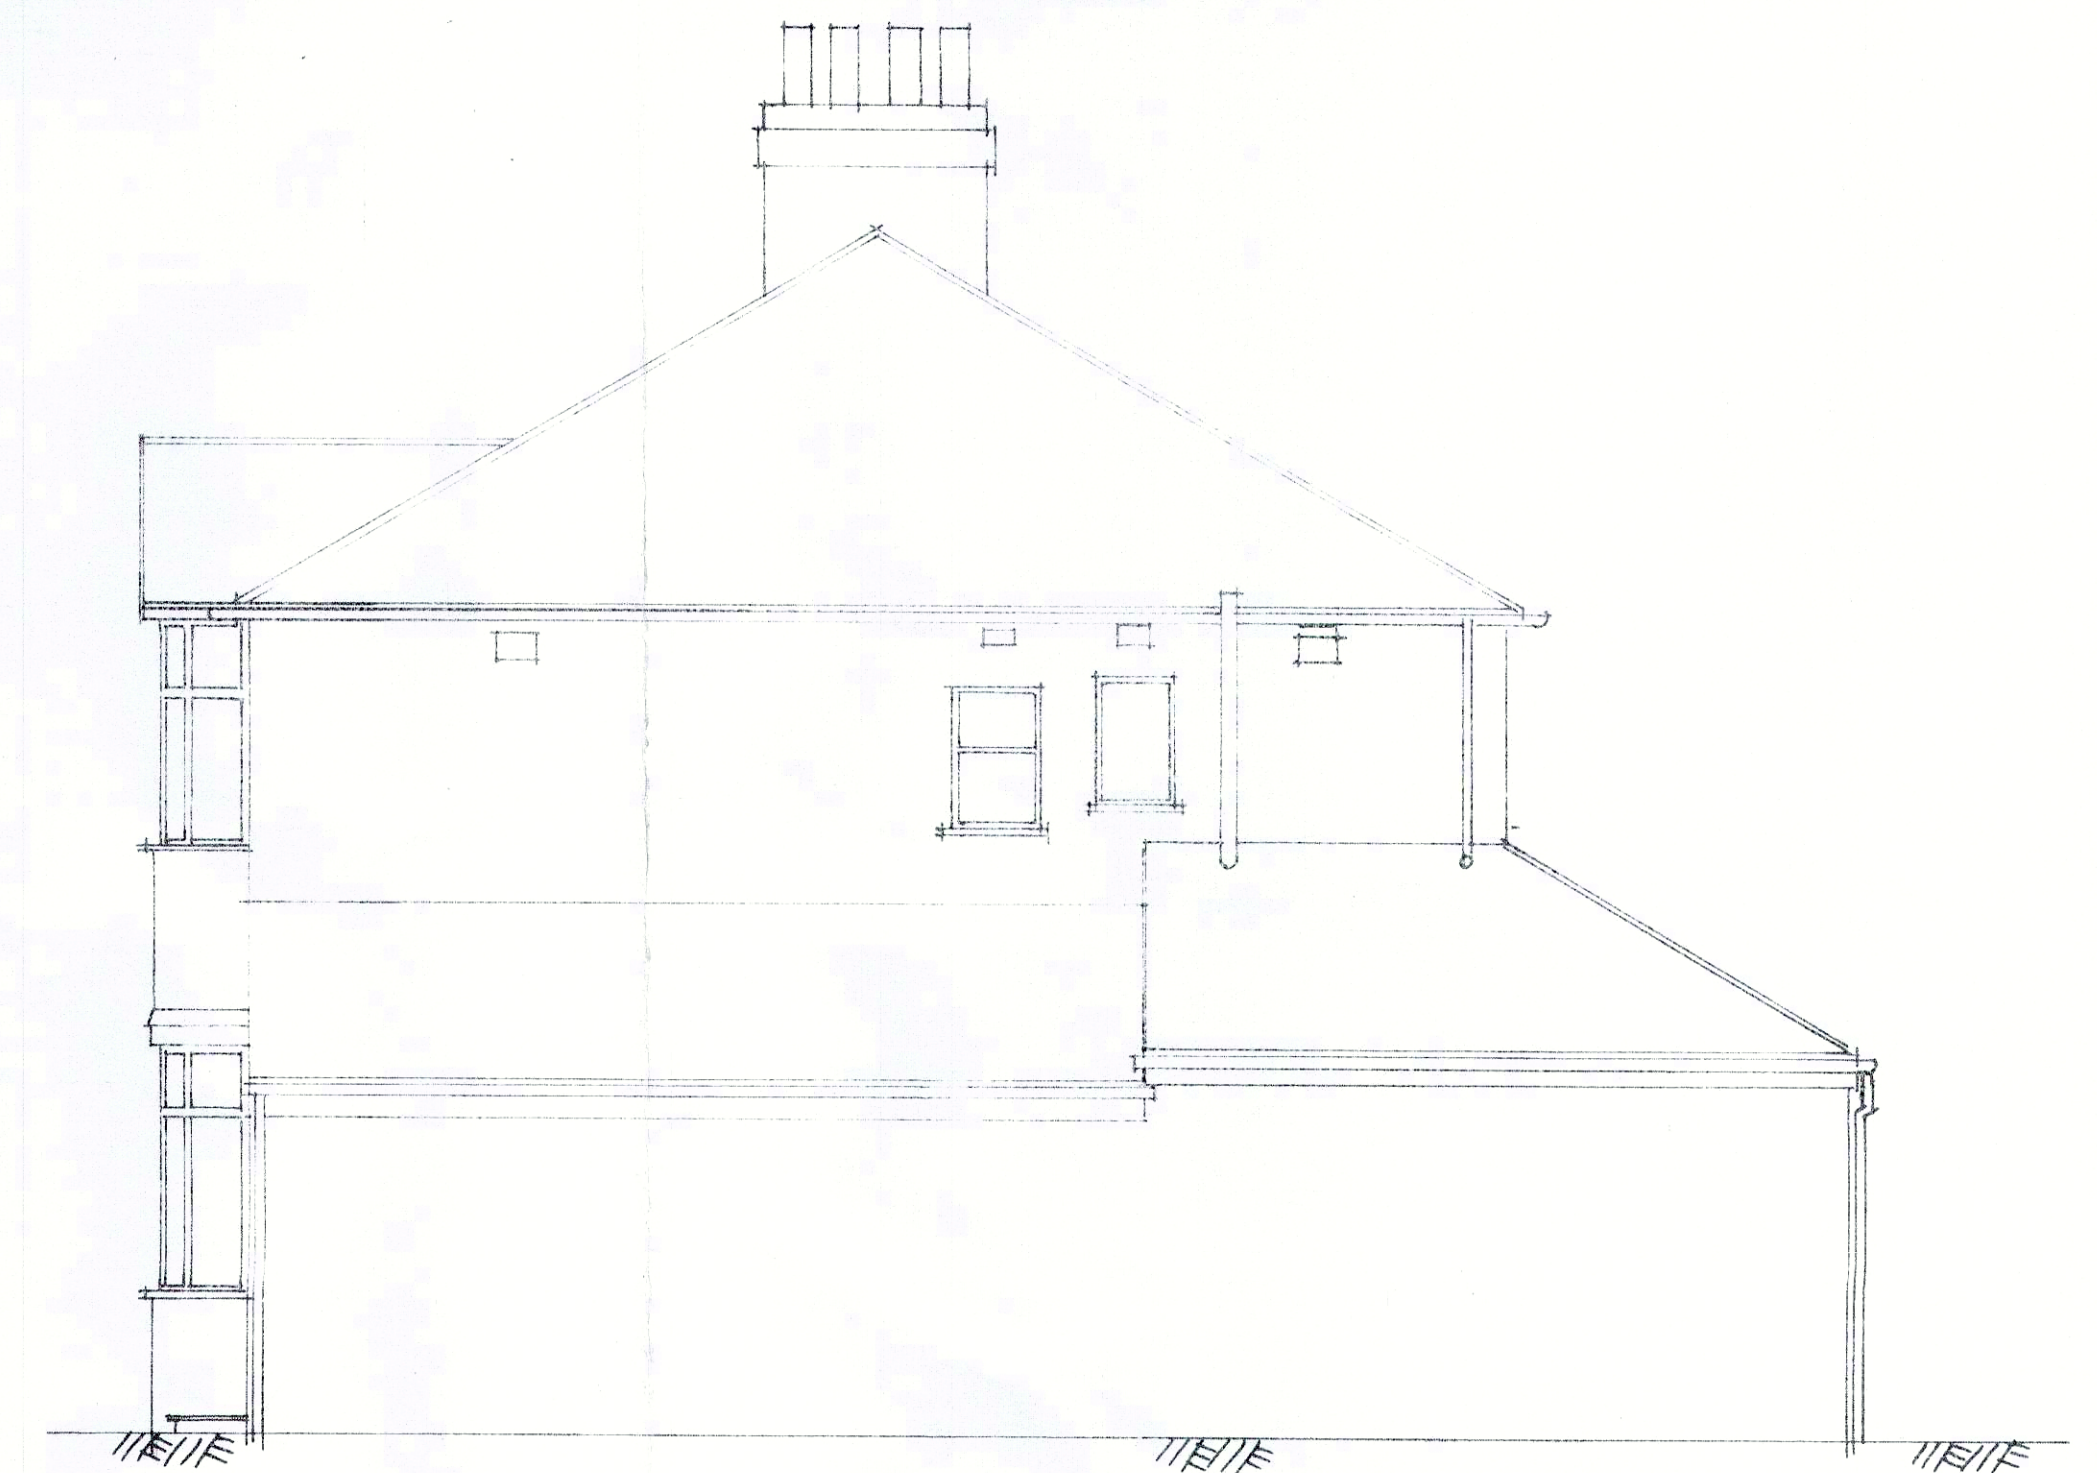


Existing Side Elevation

Note
owner of N° 55 informed by
e-mailed letter of proposed
work to N° 57

Profile of existing extension
to the rear at N° 55
Mellington Avenue

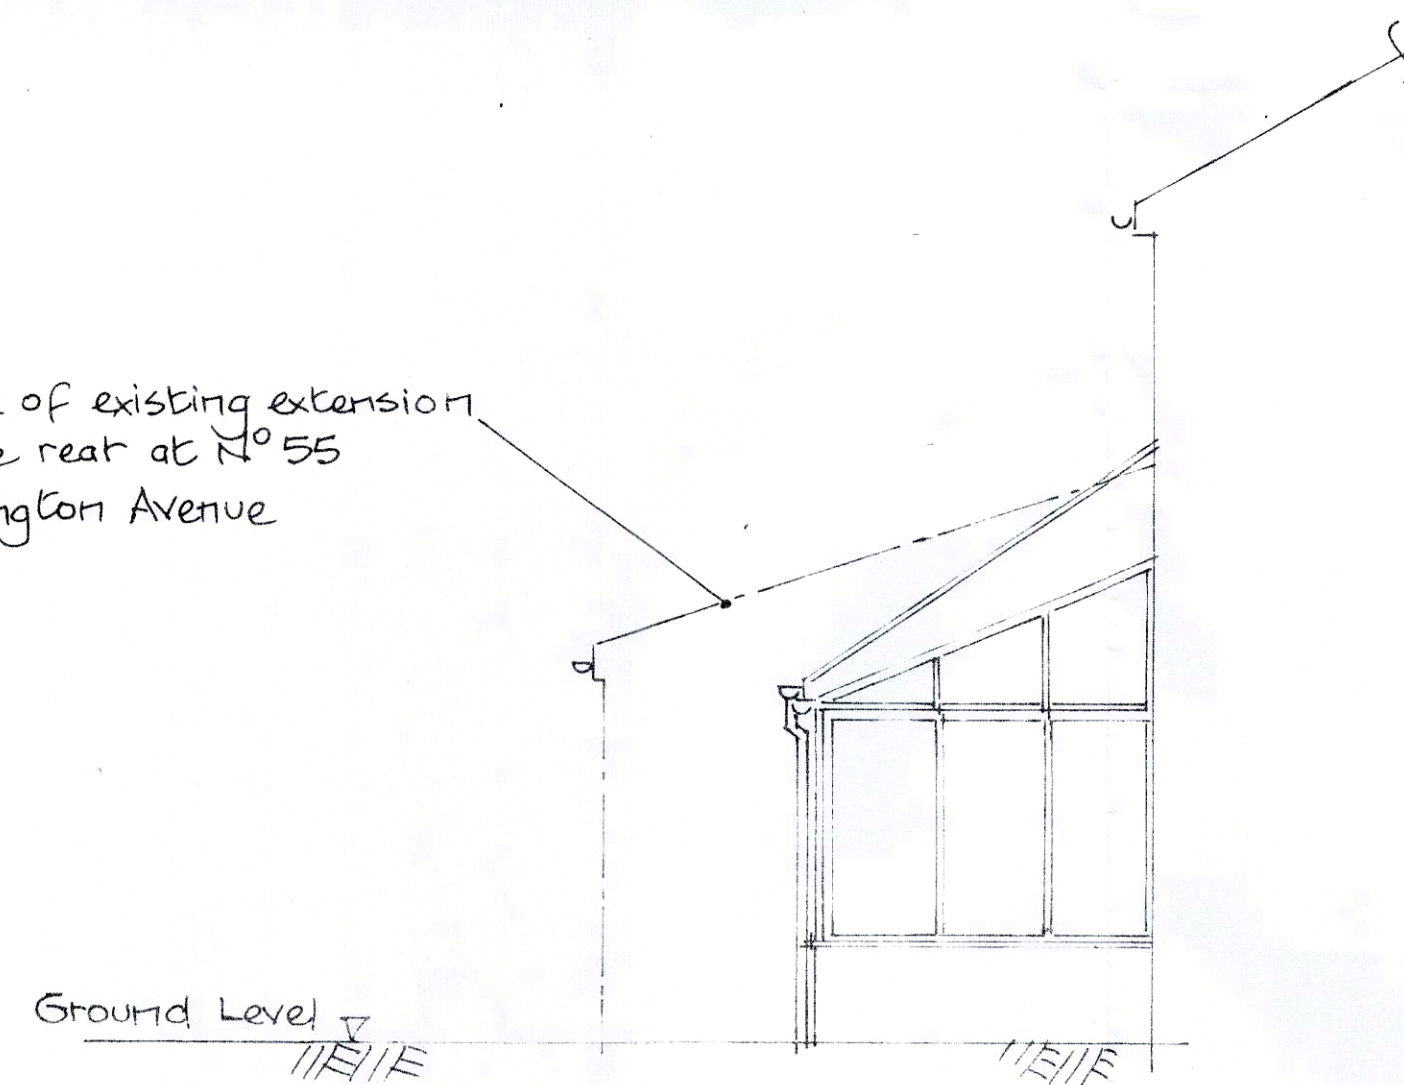


Existing Side Elevation

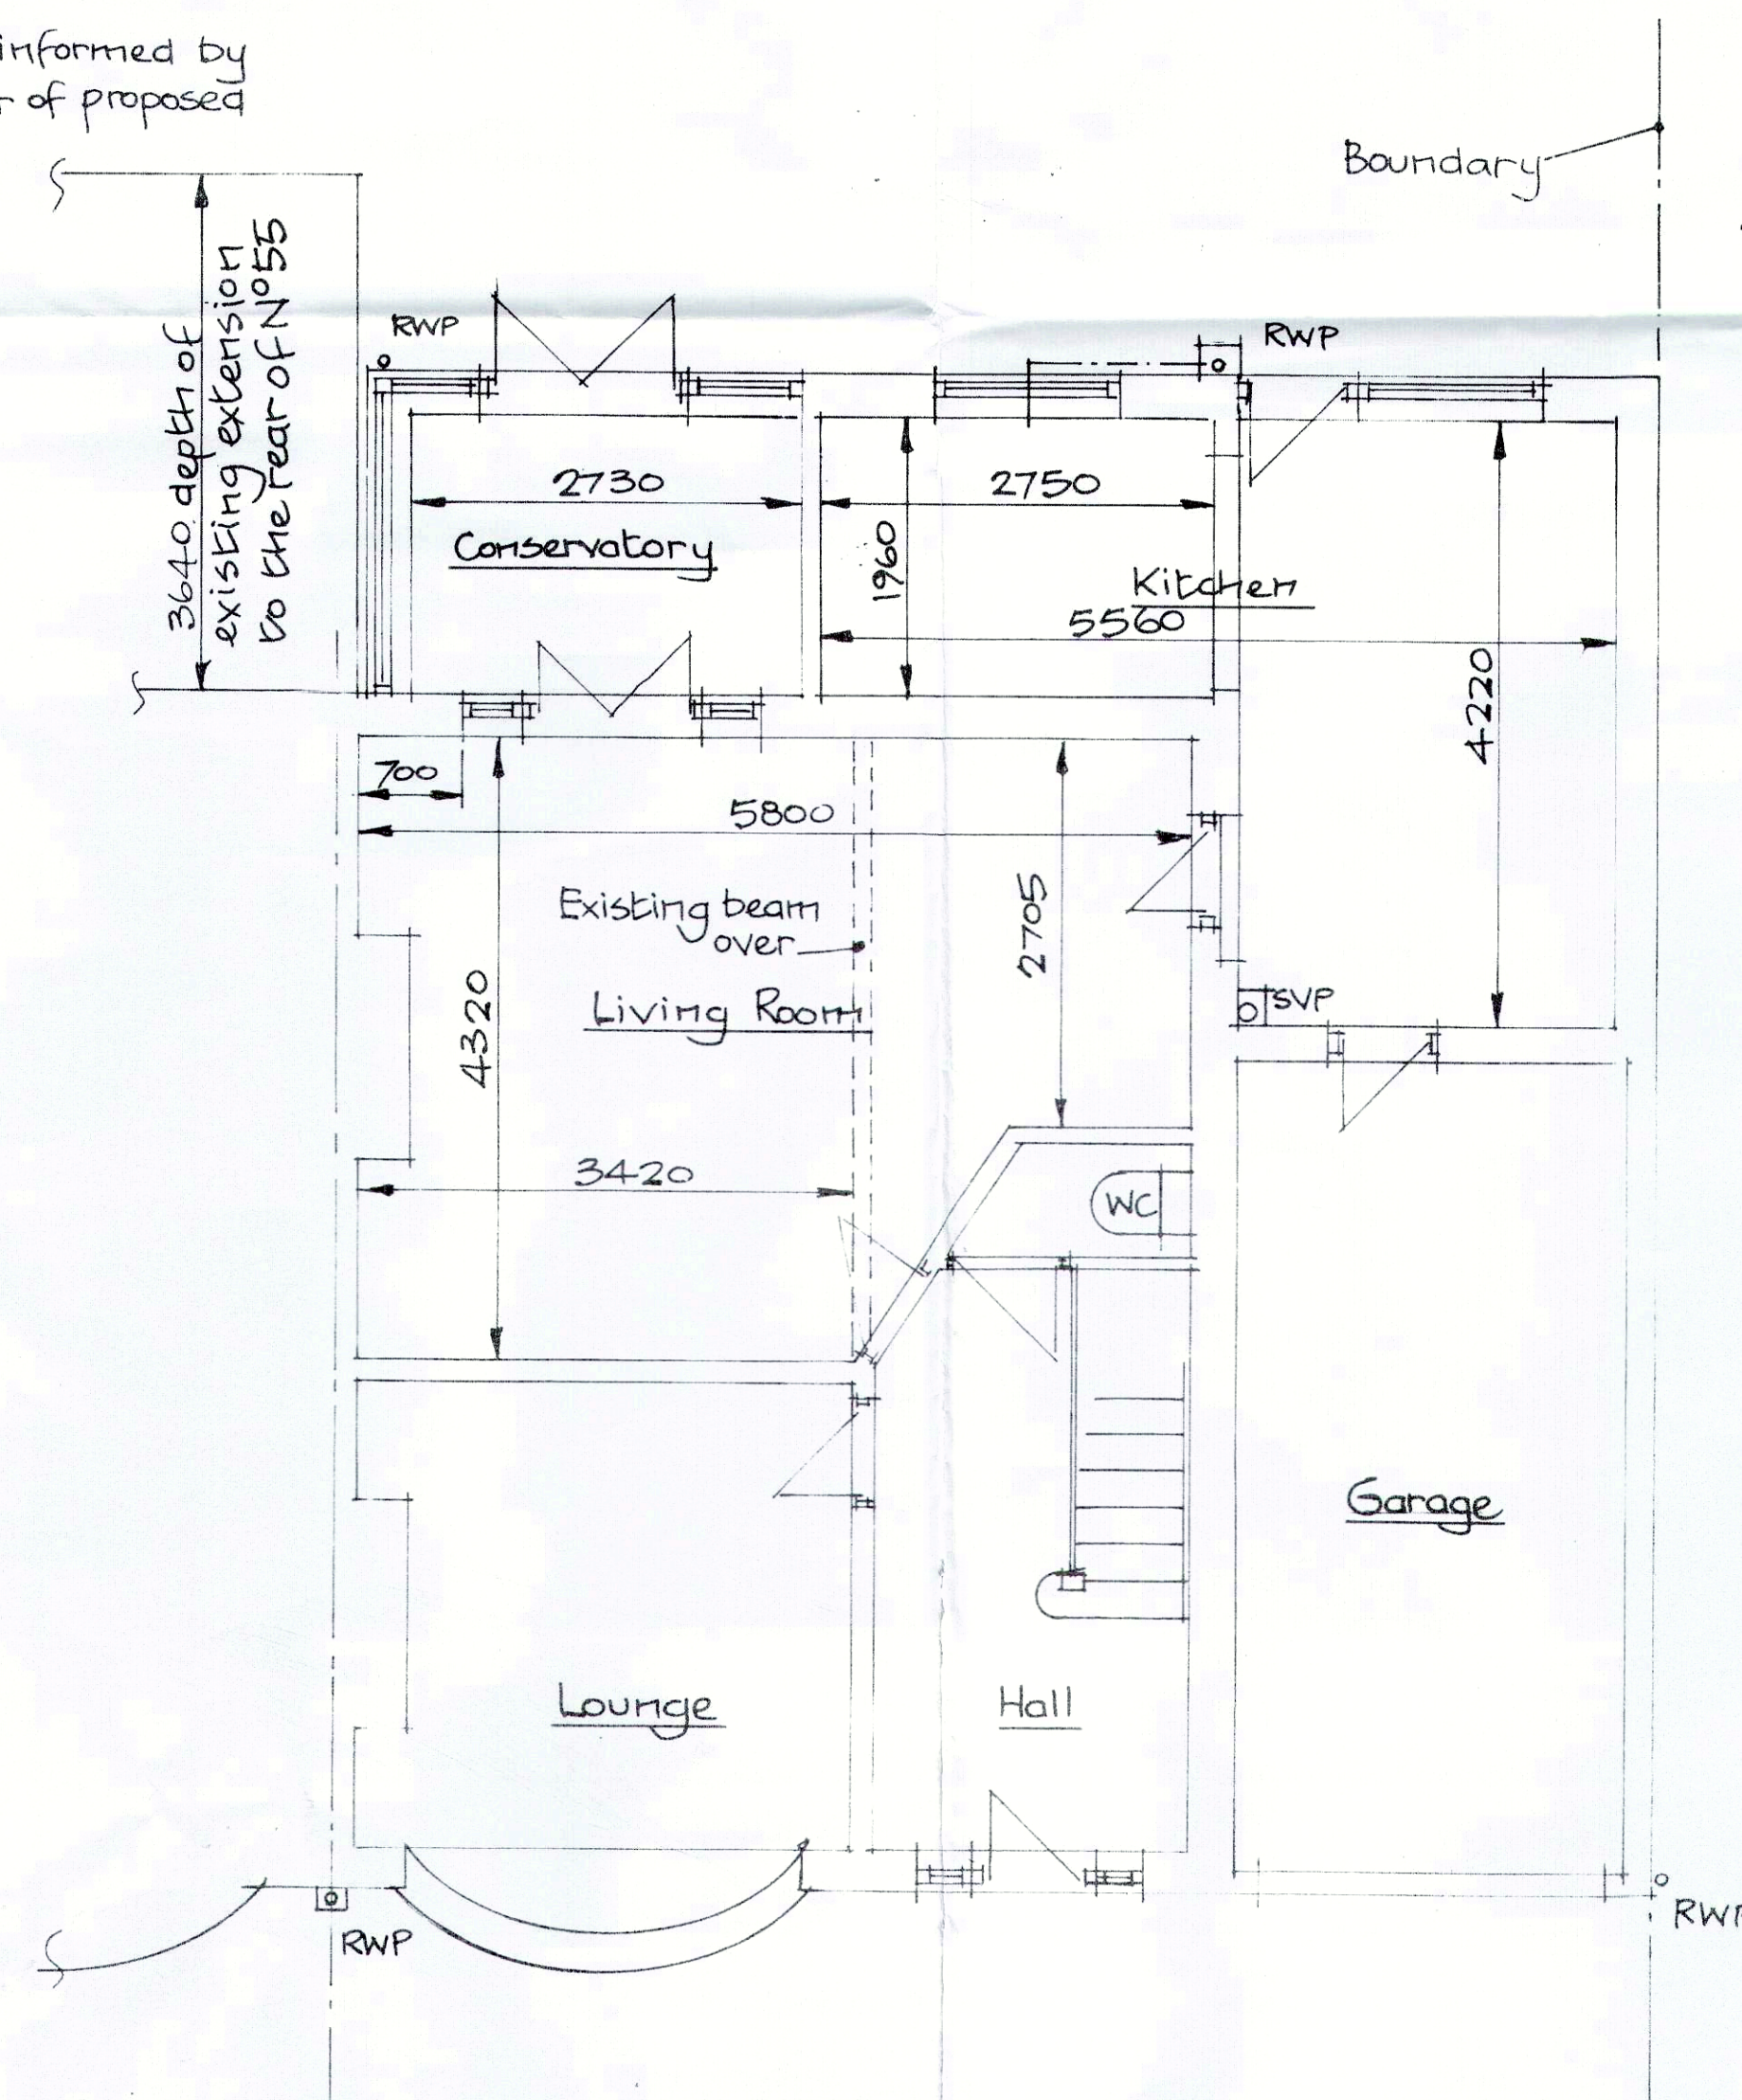

Existing Ground Floor Plan

Note
• ground to be made good
to the satisfaction of the
owner of N° 59 on completion
of work
• owner of N° 59 informed by letter
of proposed work to N° 57

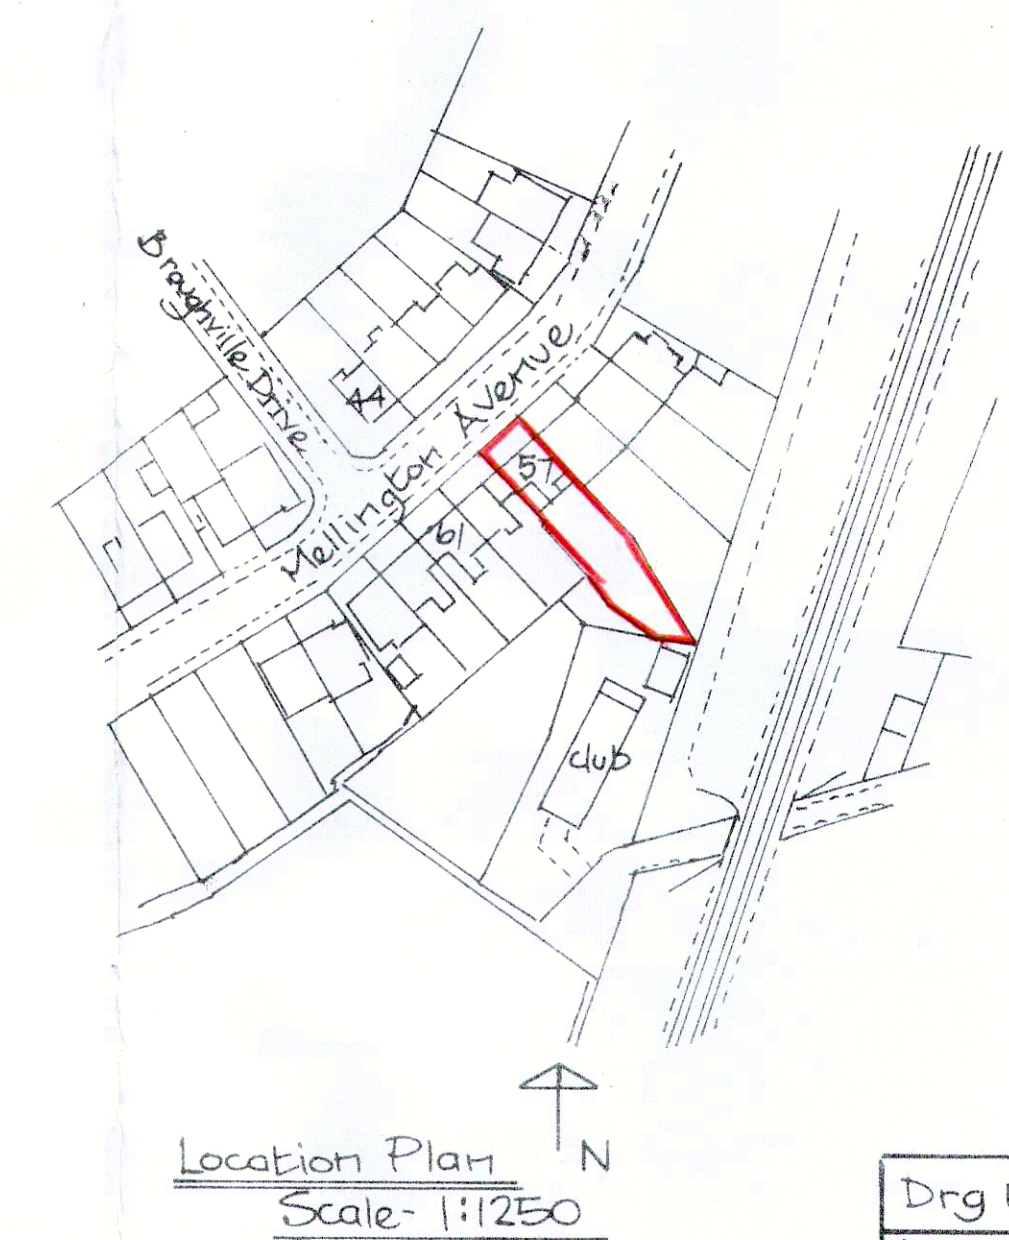

Dwg N° 20/RW/1001-1-4
Proposed Single Storey
Ground Floor Extension
at 57 Mellington Avenue
East Didsbury
for Mr & Mrs Wilson
Drawn - TJSill; Date - 18/07/2020
Scale - 1:150 uos; sheet of 4 sheets