




Note:
Do not scale from this drawing.
Dimensions are to be checked on site.
If in doubt please ask.

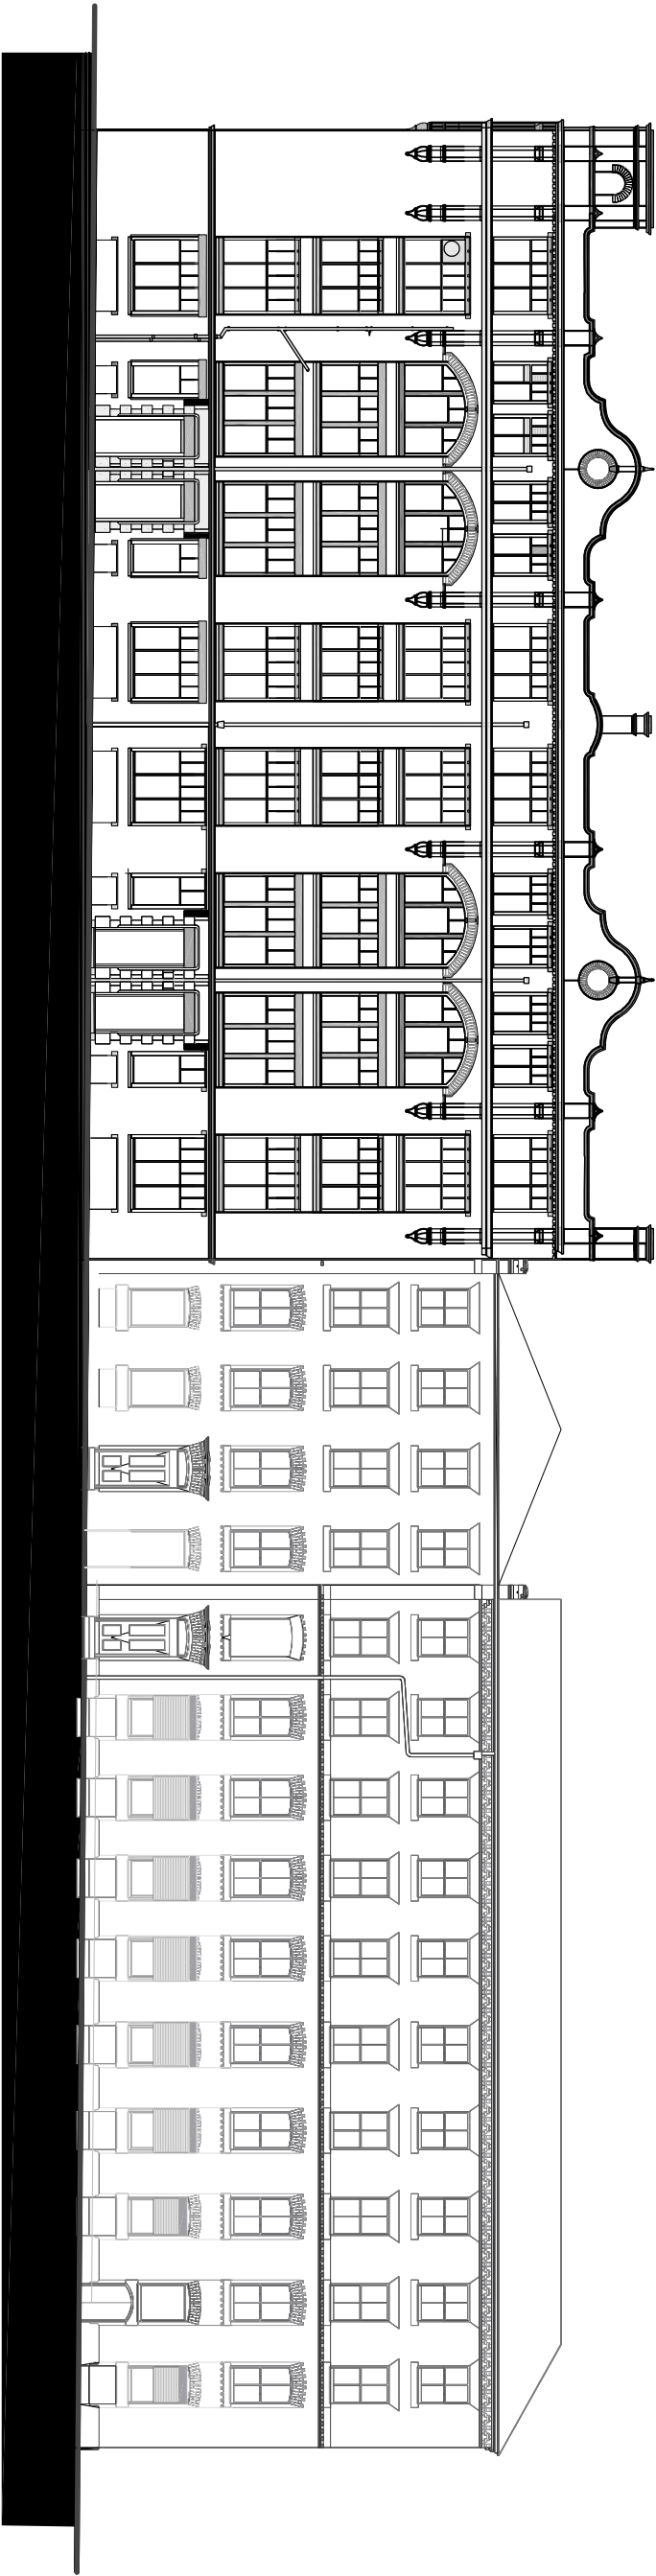

Boohoo Offices

Neighbouring Property

Tariff Street Elevation

Rev. Date/Units Details

© The use of any part of this drawing or its contents is prohibited without the written permission of the author. All rights reserved. No part of this drawing may be reproduced in any form or by any means electronic or mechanical, including photocopying, recording, or by any information storage and retrieval system.

41 Berrigal St
Murchester
M4 6SE
T 0161 235 3303
E contact@butress.net
W www.butress.net

Butress

Project Title	Boohoo Windows
Client	Boohoo
Location	Manchester
Drawing Title	Tariff Street Elevation
As Existing	

Date	23/03/20	Scale	1:100
Checked	AS	Orig Paper Size	A1

Status	Planning
--------	----------

Drawing ref	Job No	Drawing No	Revision
8965	(02) 002	-	