Notes


This document is © Falconer Chester Hall Limited
All drawing measurements shall not be obtained by scaling. Any discrepancies on this document to be immediately reported to the Architect. Verify all dimensions and levels prior to construction. This Document shall be read in conjunction with related documents, specifications and associated models.

This drawing contains the following model files:

P16082-FCH-BA-XX-M3-A-0001 [P1.1] [S0]

KEY:

1a Brickwork - Horizontal
1b Perforated Panels
2 Inset Balcony
3 Smoke Riser
4 Natural ventilated Smoke Shaft
5 Mechanical Ventilated Smoke Shaft
6 Roof Access
7 Terrace
8a Rainscreen cladding
8b Matt Black Mullion
9 Main Entrance
10 Steel framing
12 Communal Outside Space
13 Secured Access Carpark
14 Railing
15 Pergola

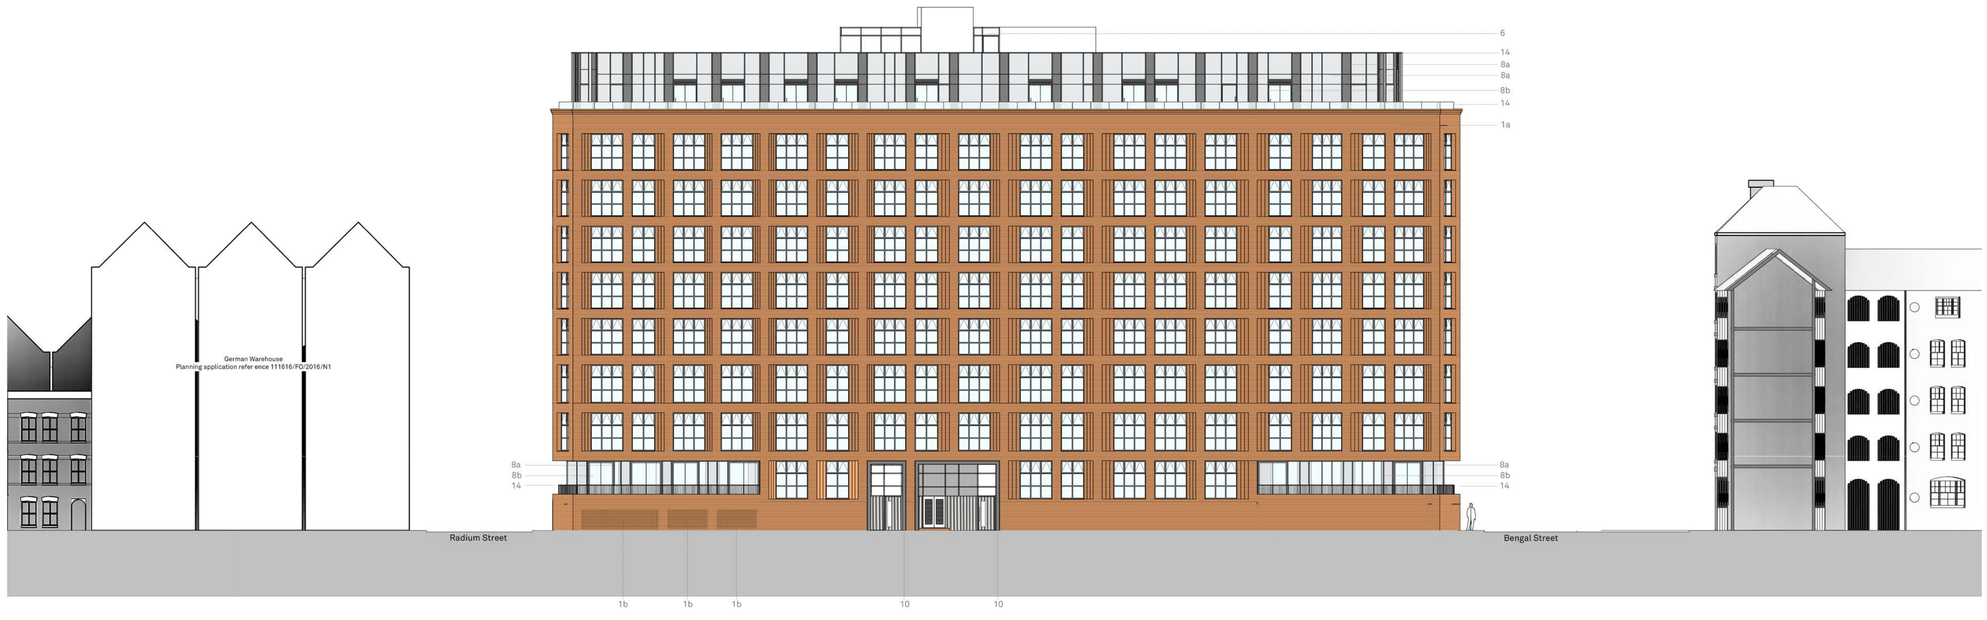

Rev	Date	By	Chk	Description

FALCONER CHESTER HALL

London | Liverpool | Manchester | www.fcharchitects.com | Tel +44 (0)151 2435800

Project Title
Mixed Use Development - Bengal Street
Client
The Northern Group Ltd.
Drawing Title
Primrose Street Elevation

Drawing No.			Revision
P16082-FCH-BA-XX-DR-A-1401			
Status	Issue suitable for:	Date	Drawn By
S2	**For Information**	**20.05.20**	**LR**
Job No.	Drawing Stage	Scale	Checked By
P16-082	**STAGE 4**	**1 : 200 @ A1**	**GJ**