


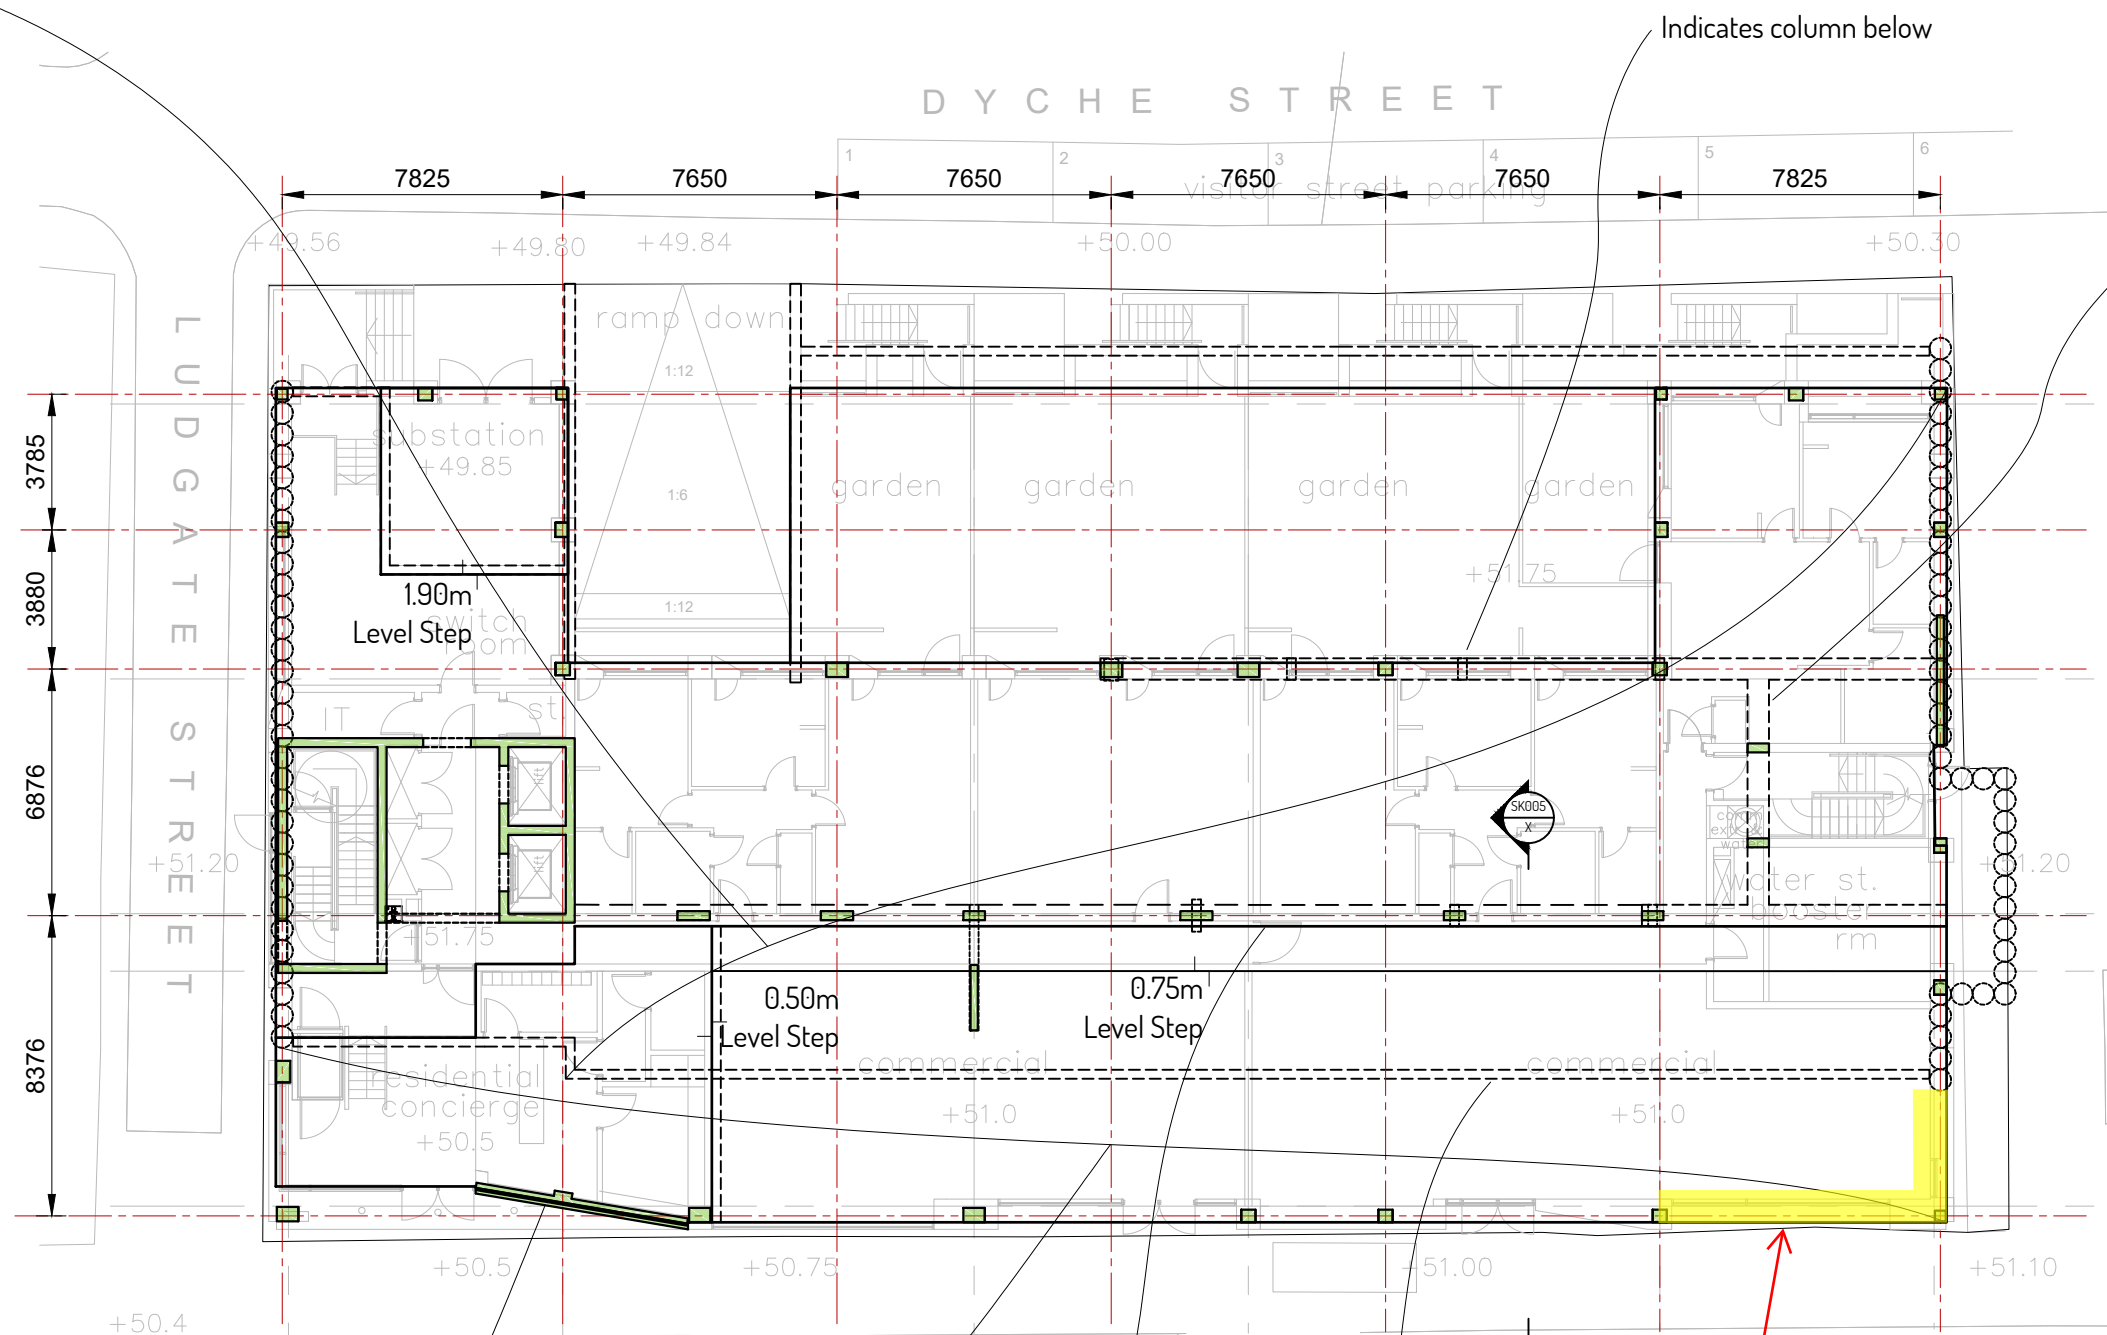

500 x 900mm deep
reinforced concrete
transfer beam

35

300mm deep reinforced
concrete suspended slab

Fold in
concrete slab

Retaining wall
below

450mm slab edge thickening.

27.04.17	P01	Planning Co-ordination Issue	PSL	JP
Date	Rev	Description	Drawn	Chkd
 Civic Engineers				
Project Rochdale Road				
Title Structural GA: Ground Level				
Project Number	Drawing Number	Scale @ A3	Revision	
870	SK-102	1:200	P01	