
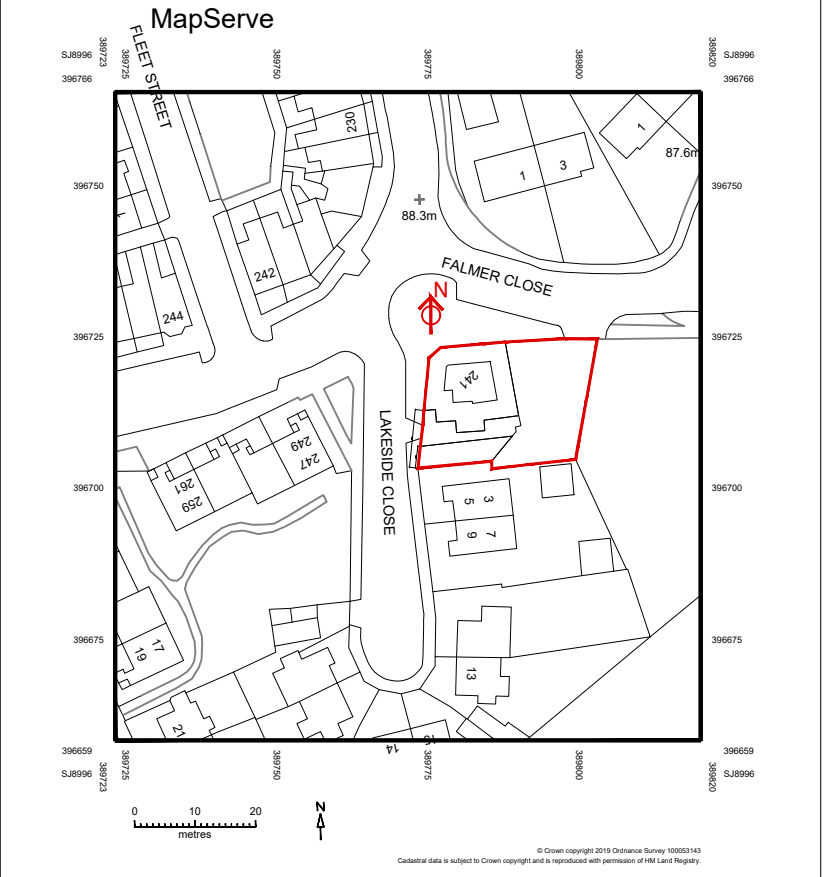


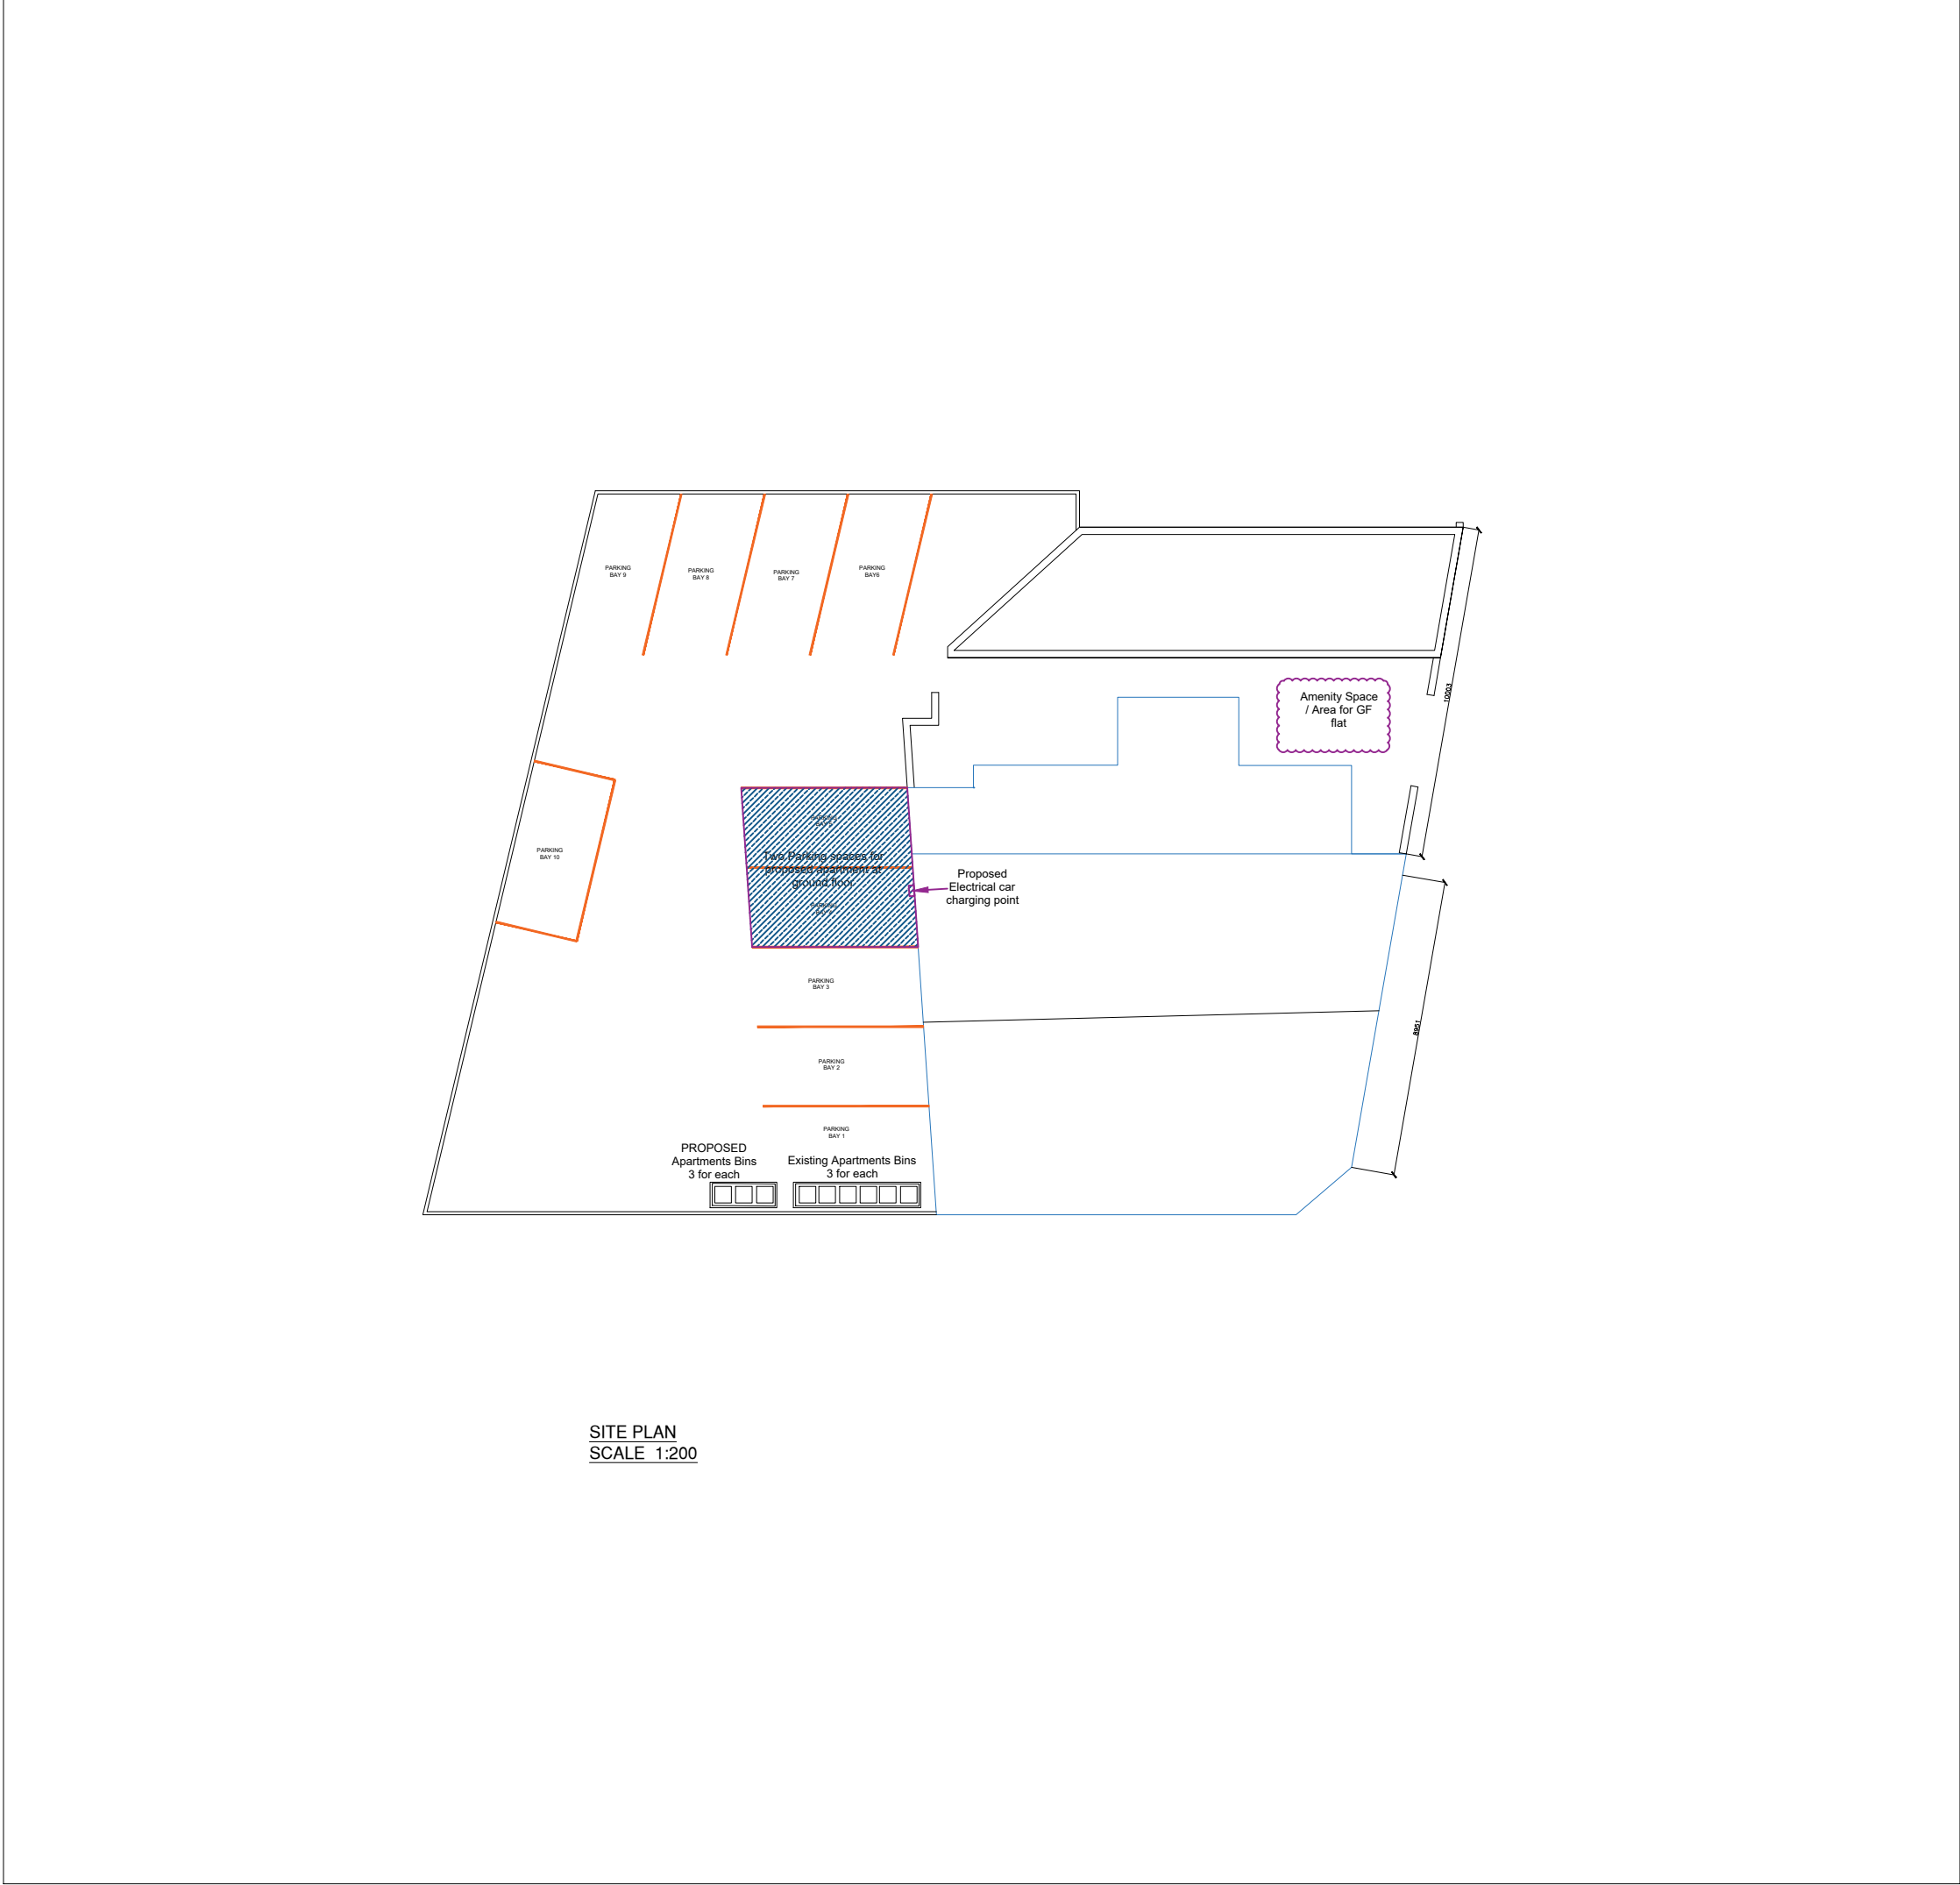

NOTES

This drawing is subject to a detailed building and site survey, therefore no guarantee of its accuracy can be given. This drawing has been draughted in accordance with the clients design requirements. All areas are approximate and are subject to a detailed building and site survey and further design development. All dimensions should be checked prior to commencement of construction on site. Measurements should not be taken off the drawing.

B		Amended to planning officer requirement	05/06/20
A		site plan, bin store, parking and floor area added	27/04/20
Rev		Revision	Date

JOB
PROPOSED CHANGE OF USE AT GROUND FLOOR LAUNDRETTE TO 1 NO APARTMENT

ADDRESS 241 ABBEY HAY LANE ABBEEY HAY MANCHESTER M18 8XL MR RAJA SHARIQ ABBAS			
DATE	SCALE	SHEET	
24/03/2020	1:1250 / 1:200	1@A3	