
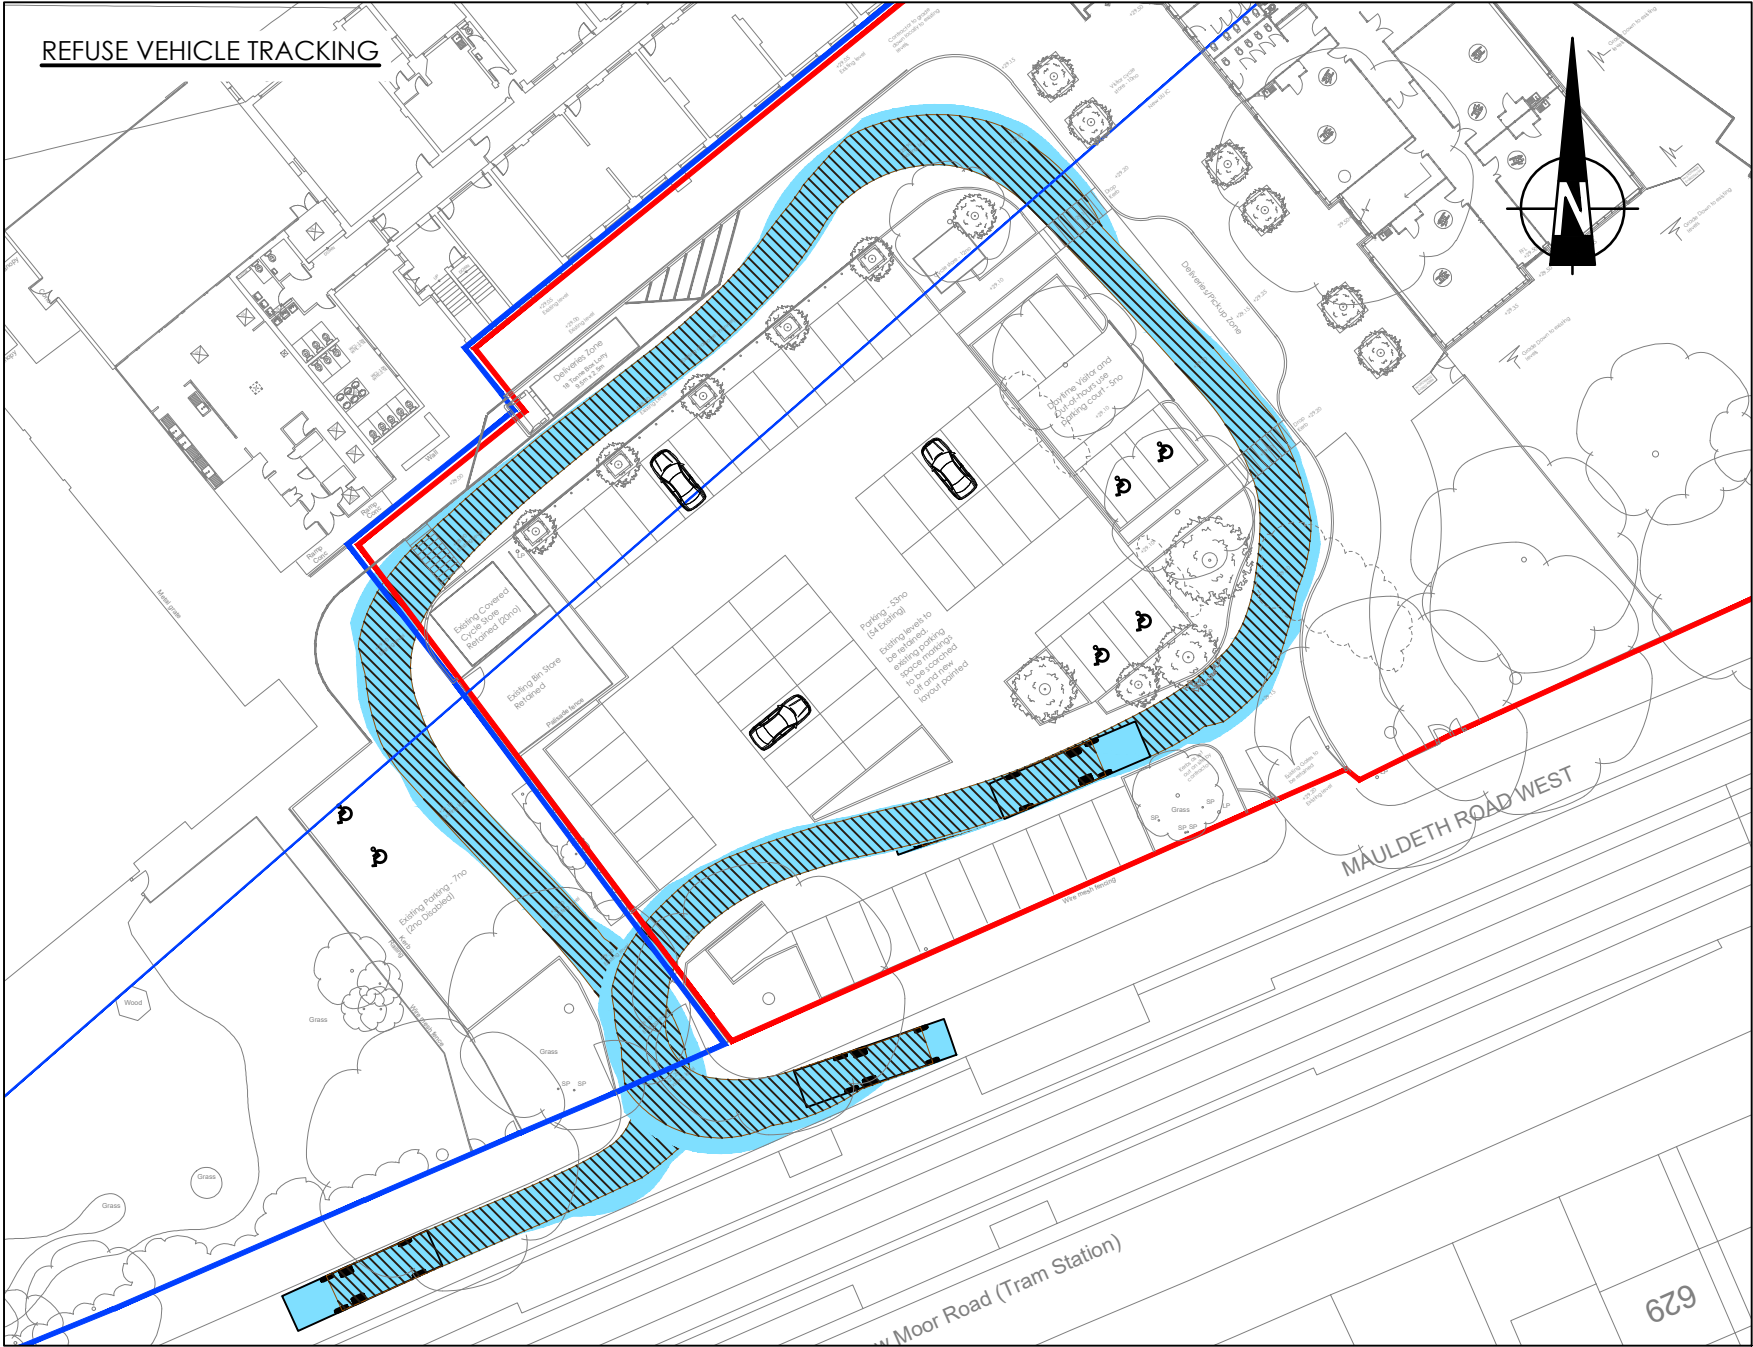
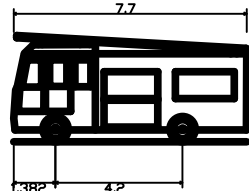


Phoenix 2-23W (with Elite 2 6x2 RS chassis)
Overall Length 10.500m
Overall Width 2.530m
Overall Body Height 3.211m
Min Body Ground Clearance 0.416m
Track Width 2.530m
Lock to lock time 4.00s
Kerb to Kerb Turning Radius 7.500m

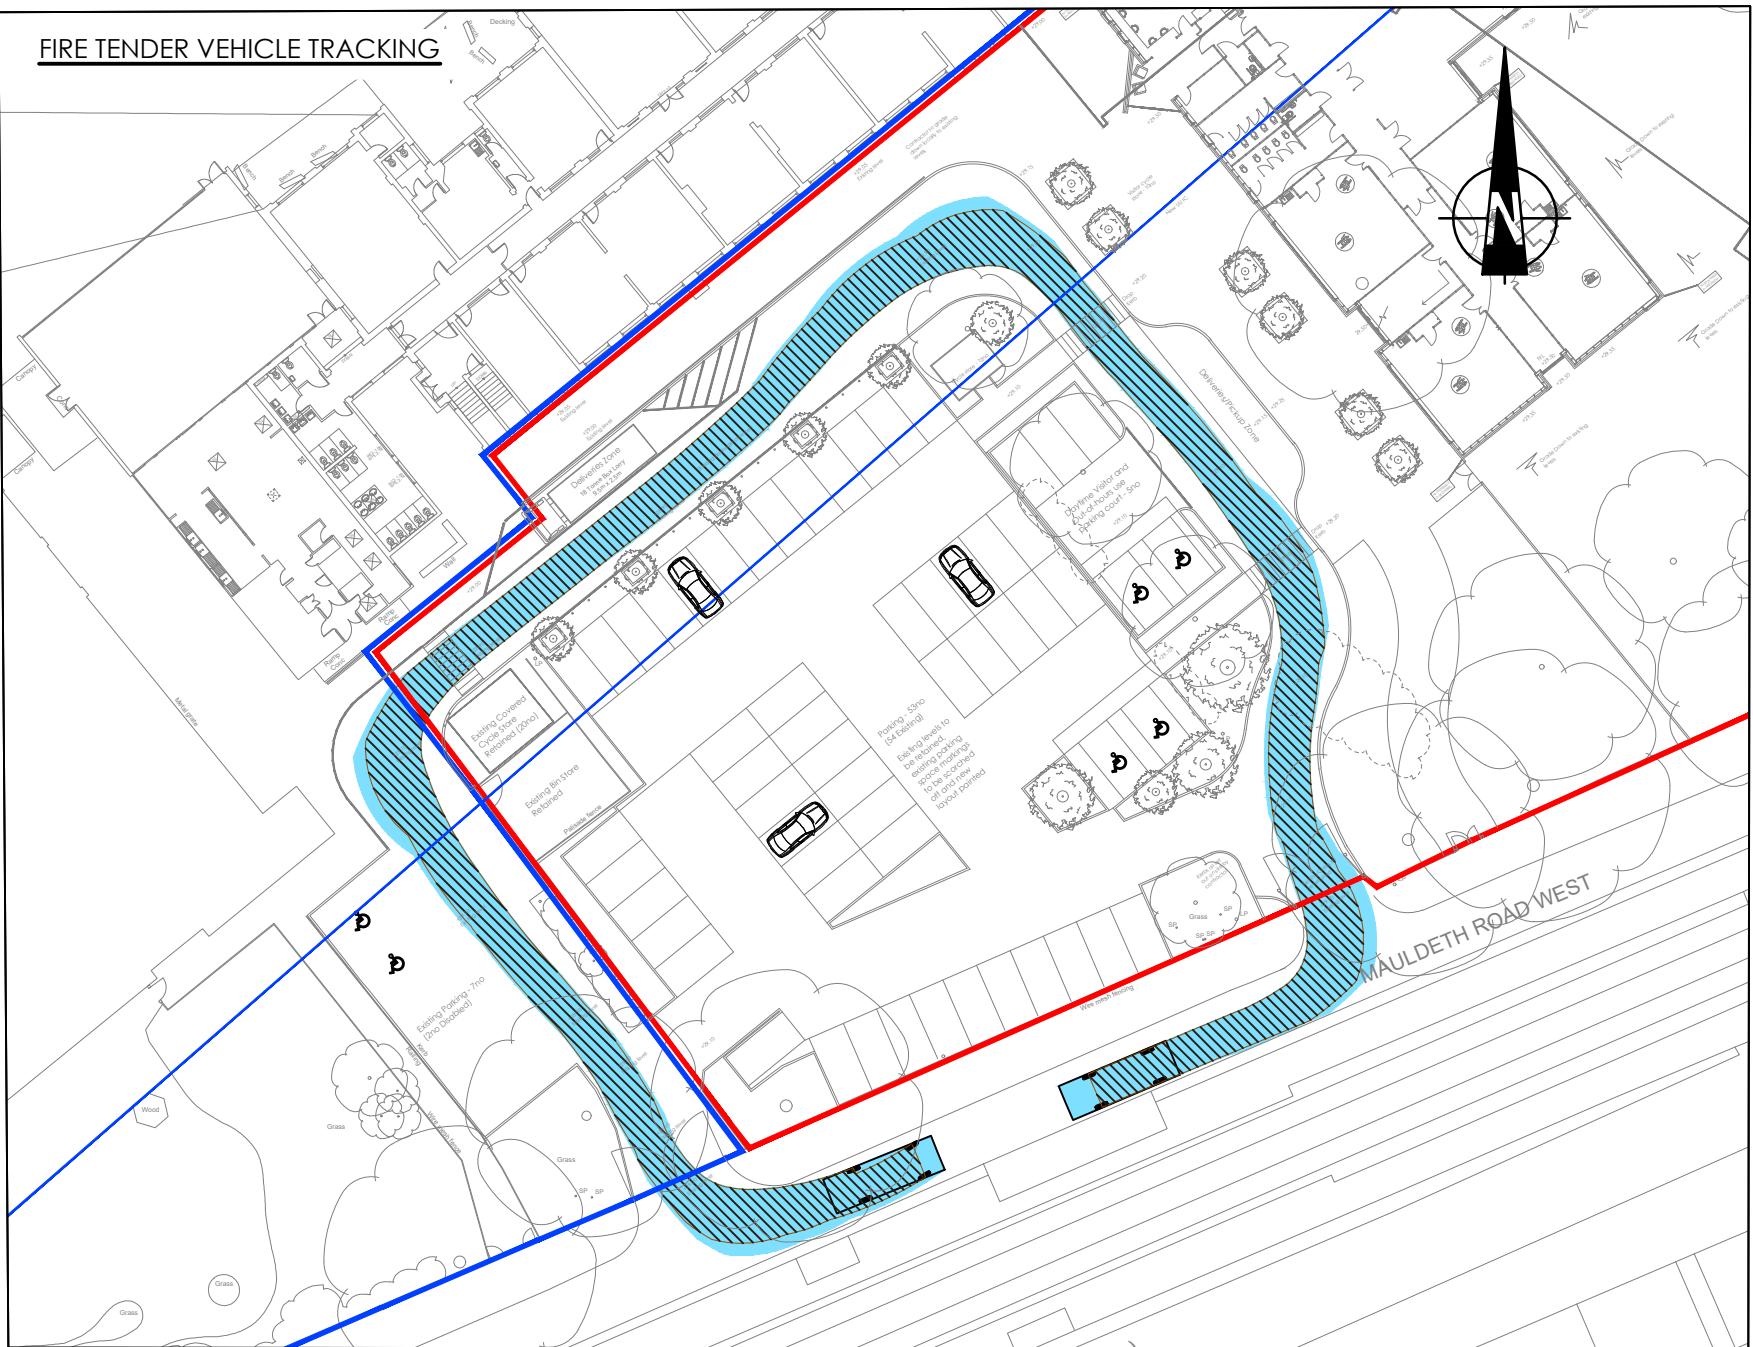

Dennis Sabre Fire Tender (LWB)
Overall Length 7.700m
Overall Width 2.430m
Overall Body Height 3.512m
Min Body Ground Clearance 0.397m
Track Width 2.380m
Lock to lock time 5.00s
Kerb to Kerb Turning Radius 7.400m

GENERAL NOTES

- DO NOT SCALE THIS DRAWING
- THIS DRAWING TO READ IN CONJUNCTION WITH ALL RELEVANT STRUCTURAL AND ARCHITECTURAL DRAWINGS AND SPECIFICATIONS.
- ALL DIMENSIONS TO BE CHECKED ON SITE BY THE CONTRACTOR / FABRICATOR PRIOR TO COMMENCEMENT OF WORKS.
- ALL DIMENSIONS ARE IN MILLIMETRES UNLESS STATED OTHERWISE.
- ALL WORKS TO BE CARRIED OUT IN STRICT ACCORDANCE WITH THE ENGINEER'S SPECIFICATIONS, RELEVANT BRITISH STANDARDS AND WHERE APPLICABLE LOCAL AUTHORITIES REQUIREMENTS.

shape
CONSULTING ENGINEERS

Amber House Green Lane Liverpool L13 7GD
0151 305 0700 www.shapeengineering.co.uk @shapetweets

PROJECT	Chorlton Park Primary School
TITLE	Vehicle Tracking

P07	GP	Updated to Reflect New Masterplan	21.08.20
P06	GP	10.5m Length Refuse Vehicle Tracking With Updated Routing	17.08.20
P05	GP	11.5m Length Refuse Vehicle Tracking Updated & 9m Removed	31.03.20
P04	GP	11.5m Length Refuse Vehicle Added	26.03.20
P03	MF	Vehicle tracking Amended	01.11.19
P02	MF	Vehicle tracking Amended	23.10.19
P01	MF	First Issue	10.10.19
Rev	By	Description	Date
Revision Schedule			
Client Private			
Status	S1	Purpose of Issue Preliminary	
Designed By	MF	Approved By	MF
Project No.	1506	Sheet No.	0004
Scale (@ A2)	1:500	DATE	10.10.19
		Rev	P07