




Note :
Where brickwork is required to be removed to facilitate proposed window frame, Reuse of existing materials should be used or replacement should be on like for like basis.

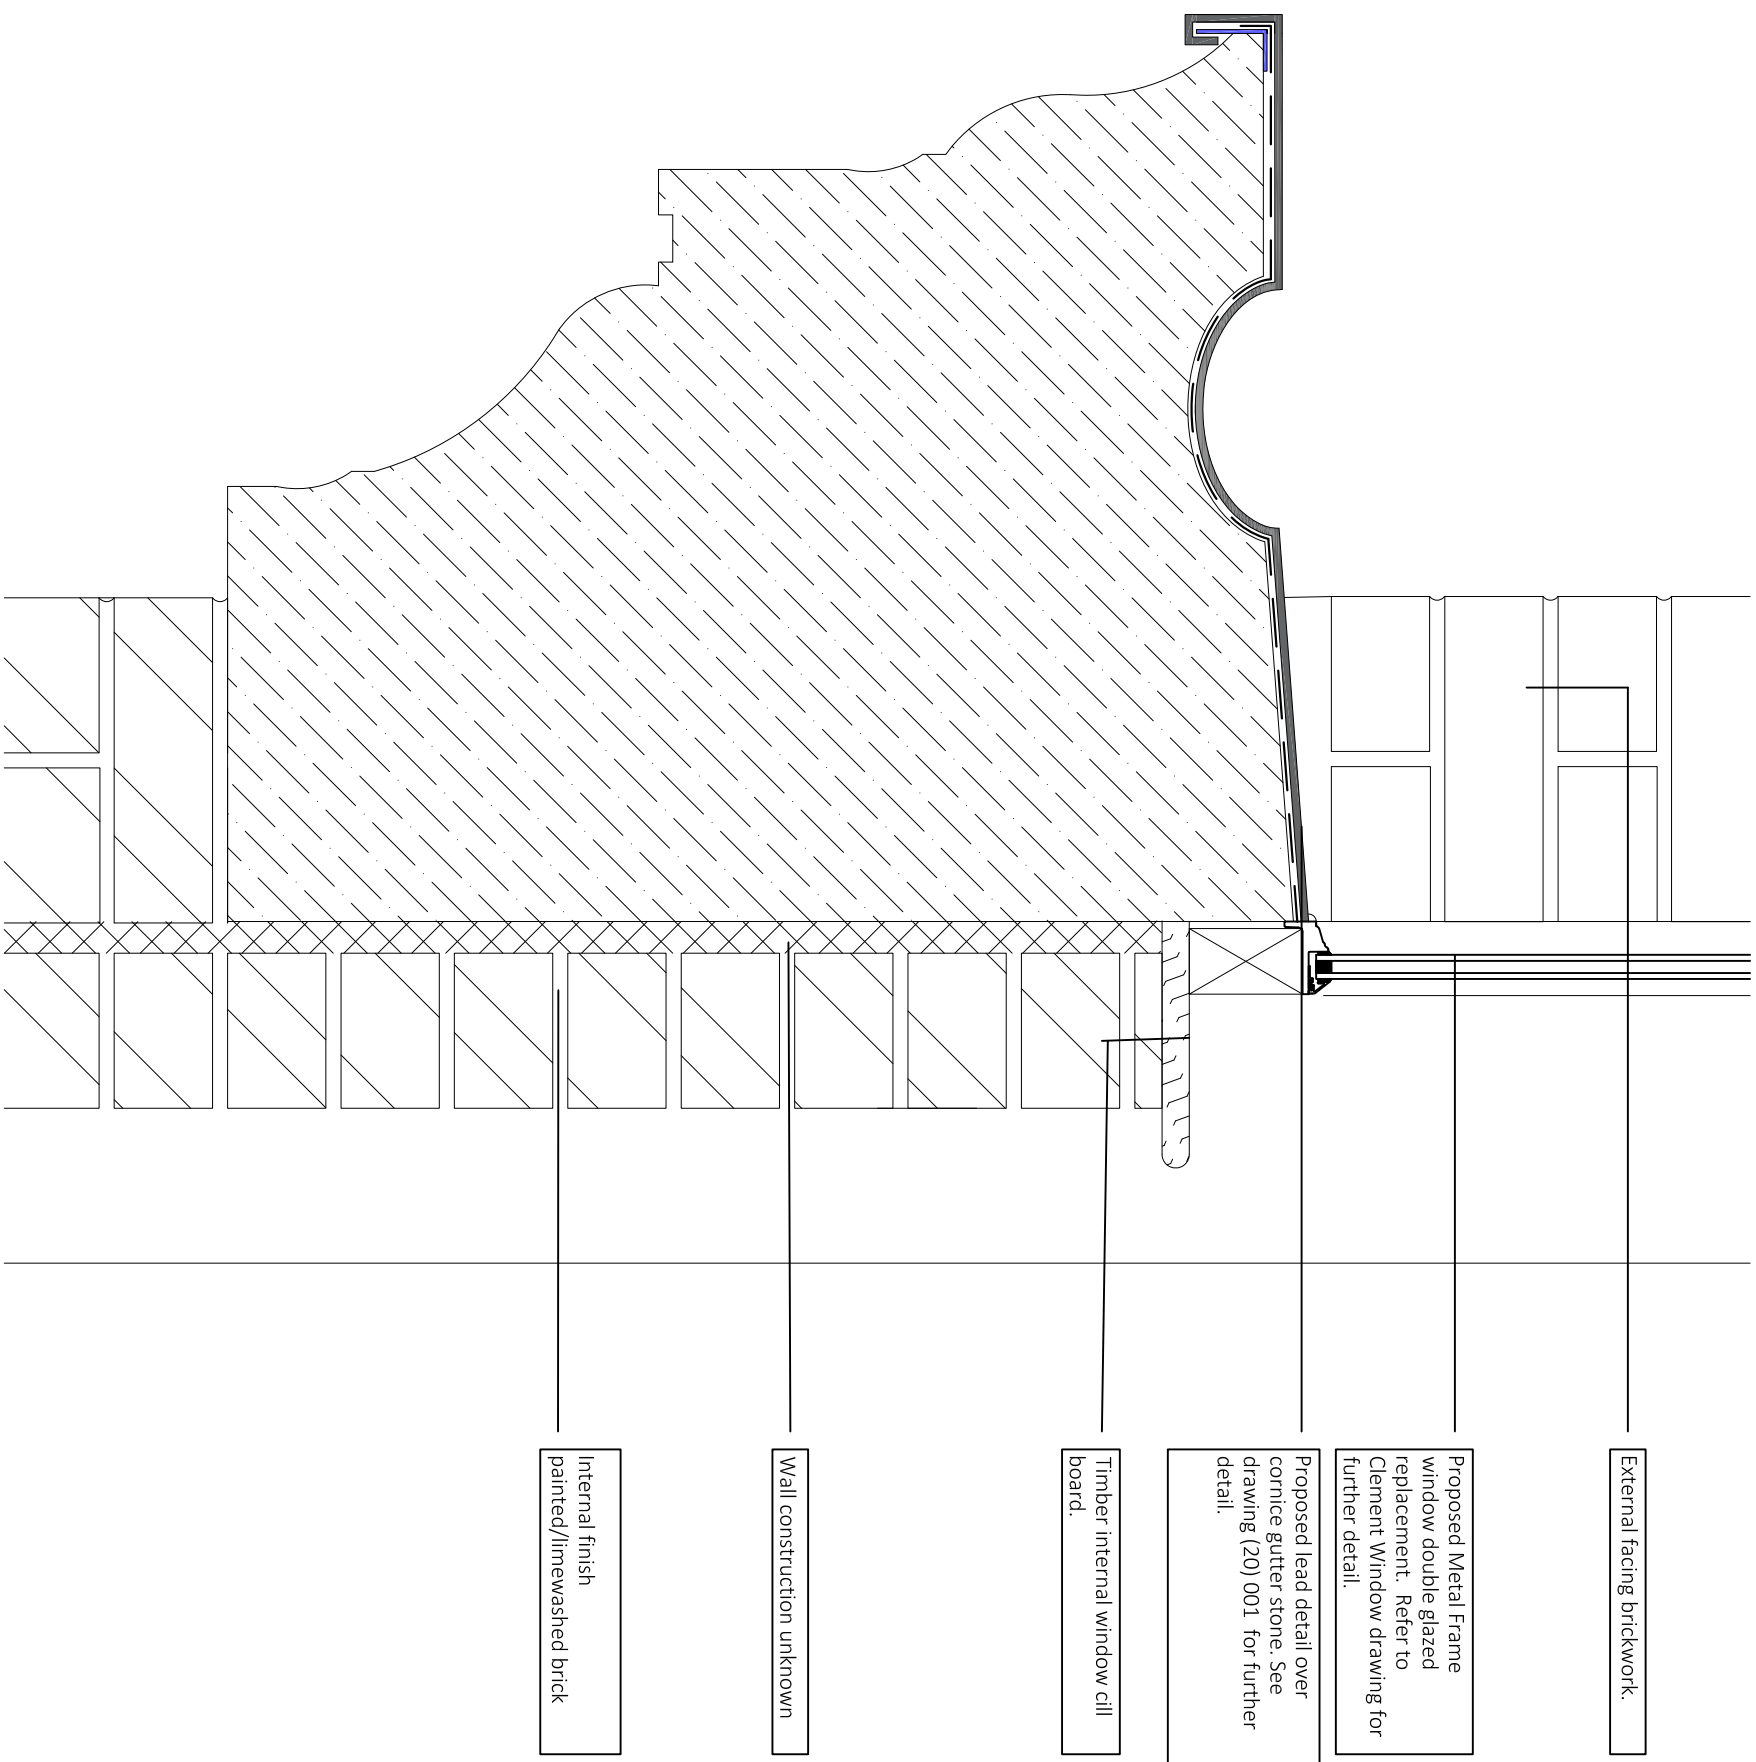

Section 12 : Proposed Window Cill Section Detail @ 1:5

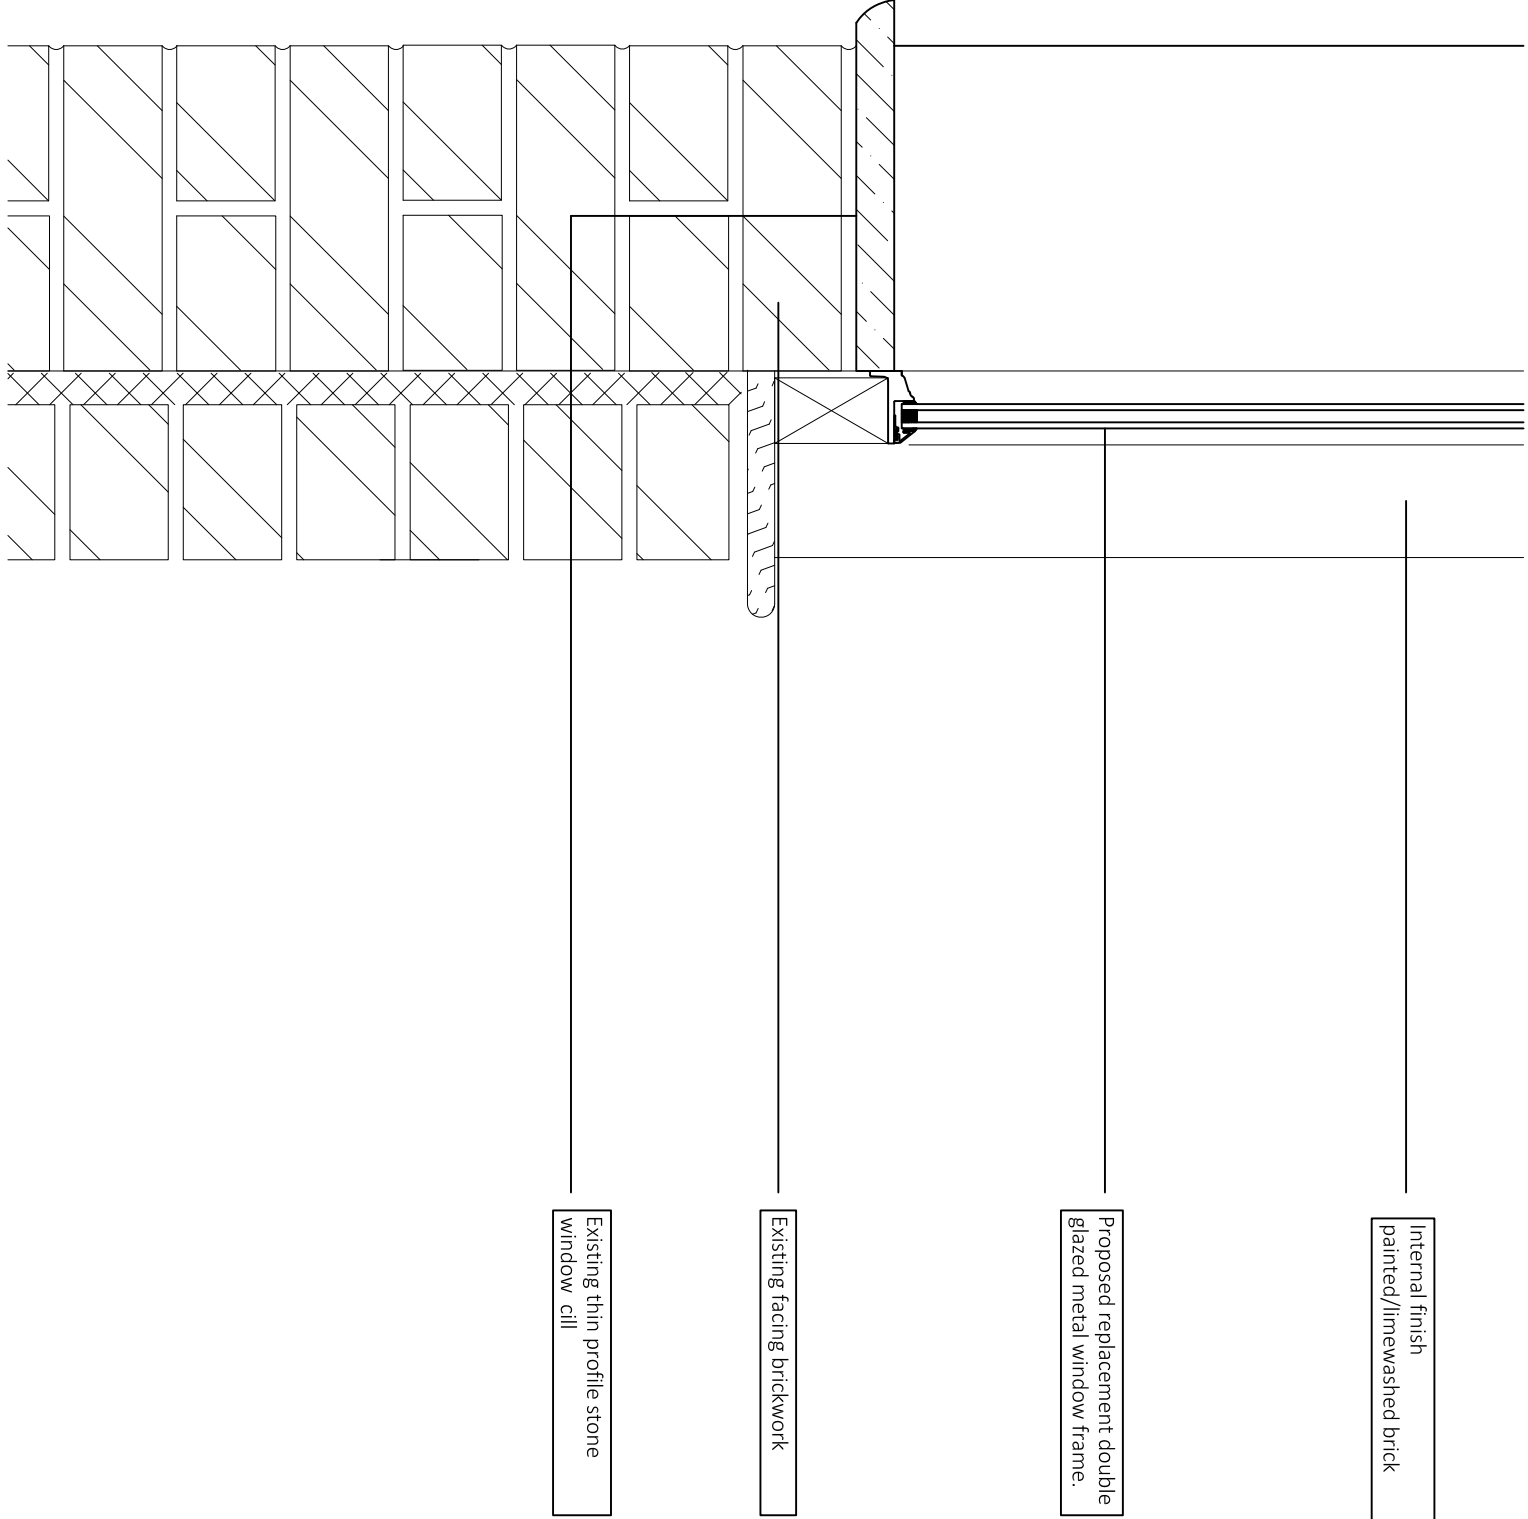

Section 14 : Proposed Window Cill Section Detail @ 1:5

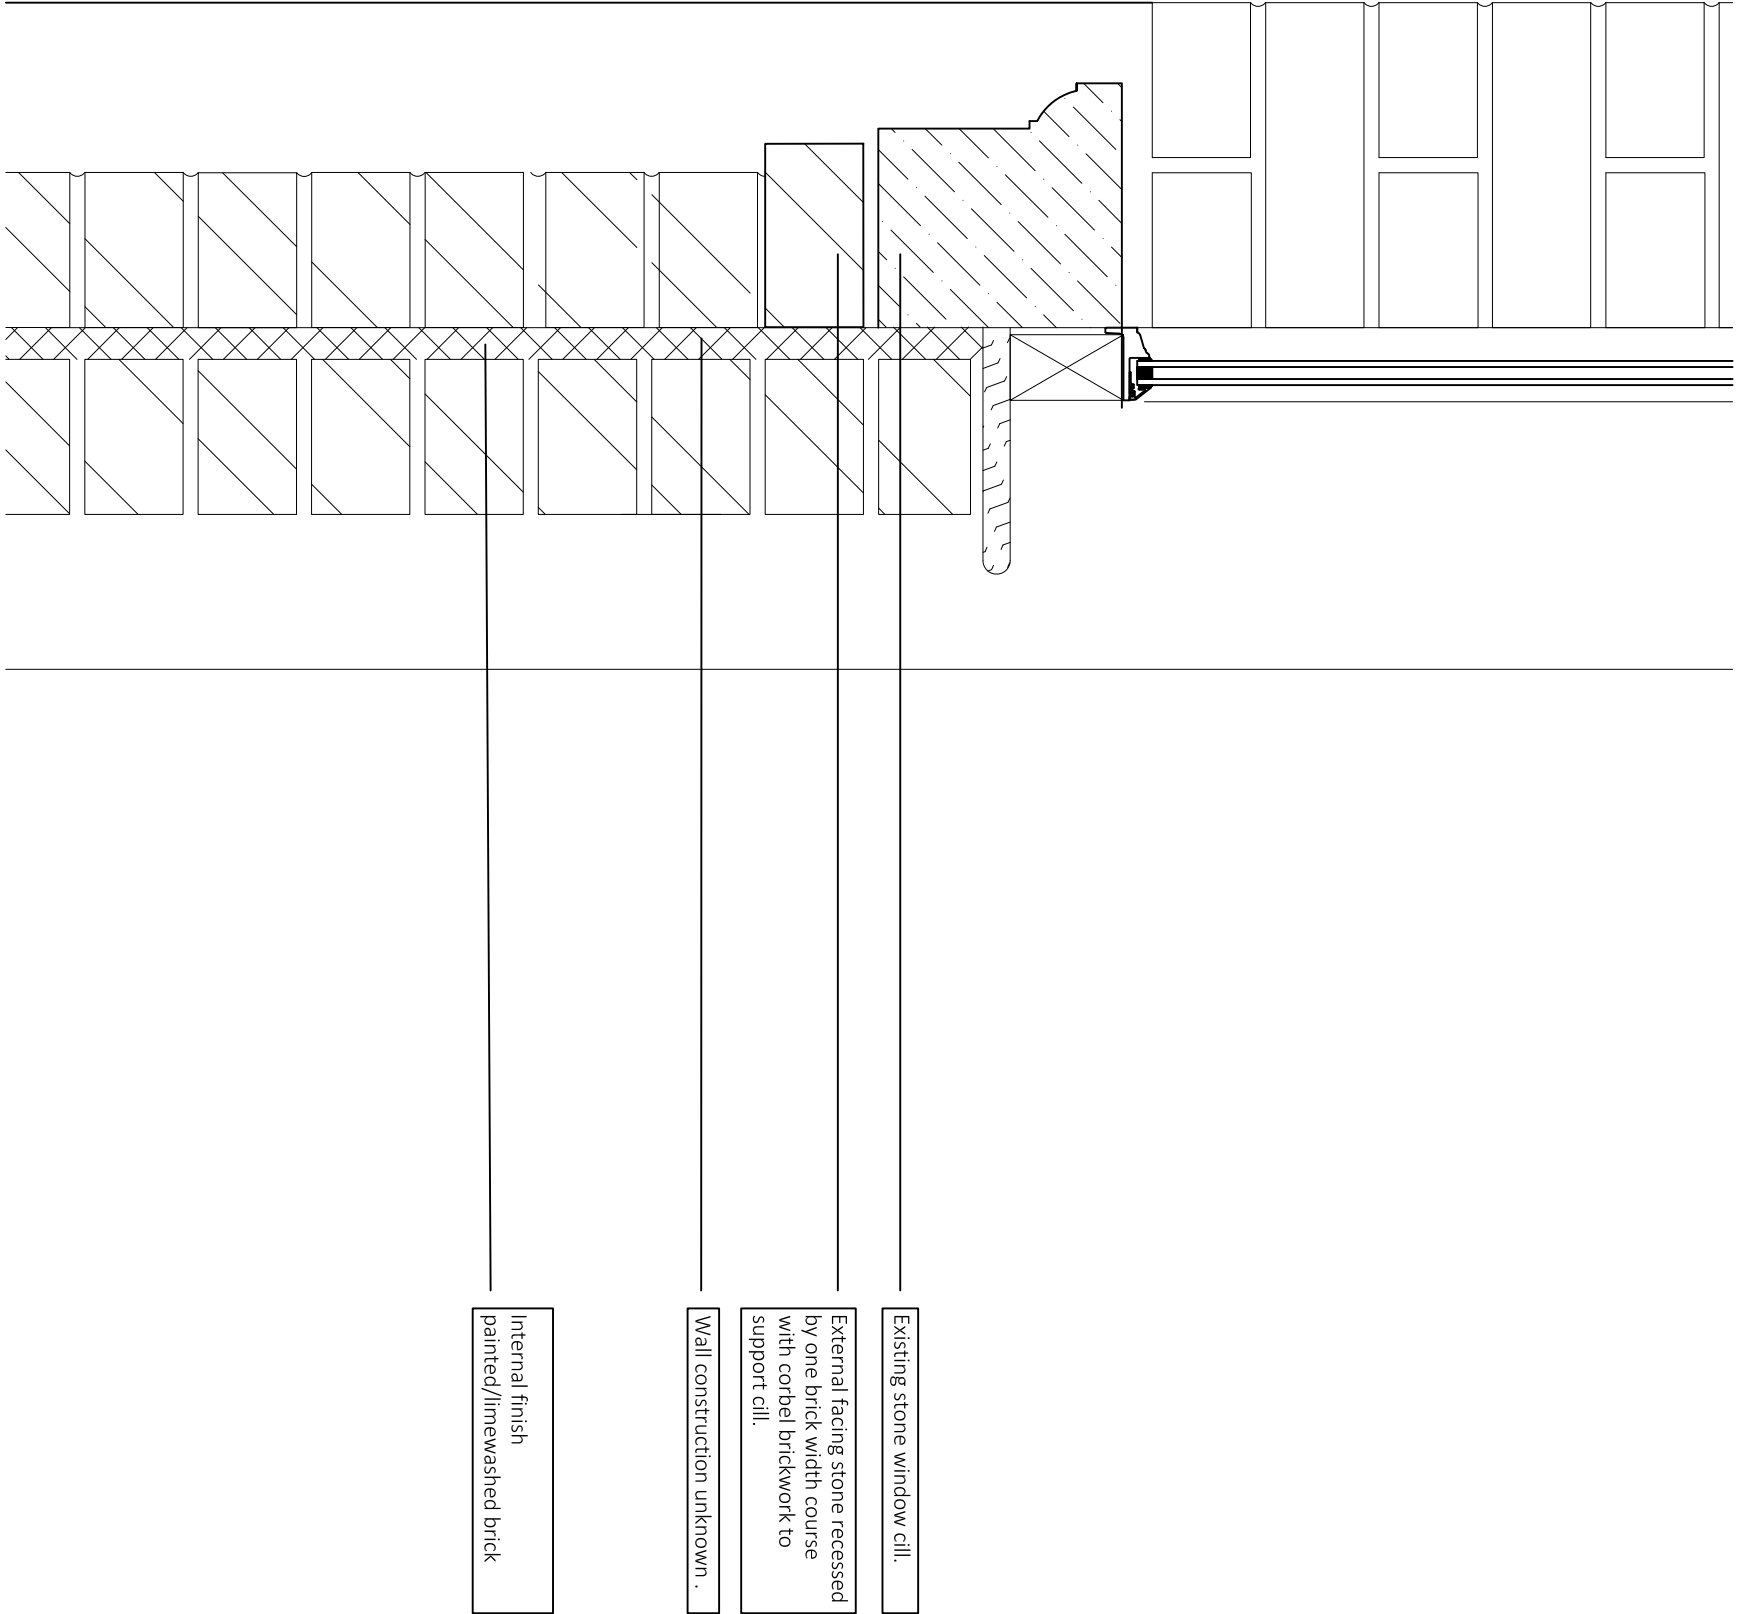

Section 13 : Proposed Window Cill Section Detail @ 1:5

A	24/06/2020	Review For Planning
KE		
Rev	Date/mtls	Details

© The content of this drawing is hereby assigned to Butress and all rights in the drawing are reserved. No part of this drawing may be reproduced without permission. Butress Ltd. Registered in England No. 15550723

Butress
41 Bengali St
Manchester
M4 6JF
T 0161 236 3303
E contact@butress.net
W www.butress.net

Project Title Buttkoo Windows			
Client Buttkoo			
Location Manchester			
Drawing Title Proposed Metal Frame Window Cill Details			
-			
Date 24/06/2020			
Checked GP			
Scale 1:5			
Orig Paper Size A1			
Status Planning			
Drawing ref Job No Drawing No Revision			
8965 (31) 002 A			