



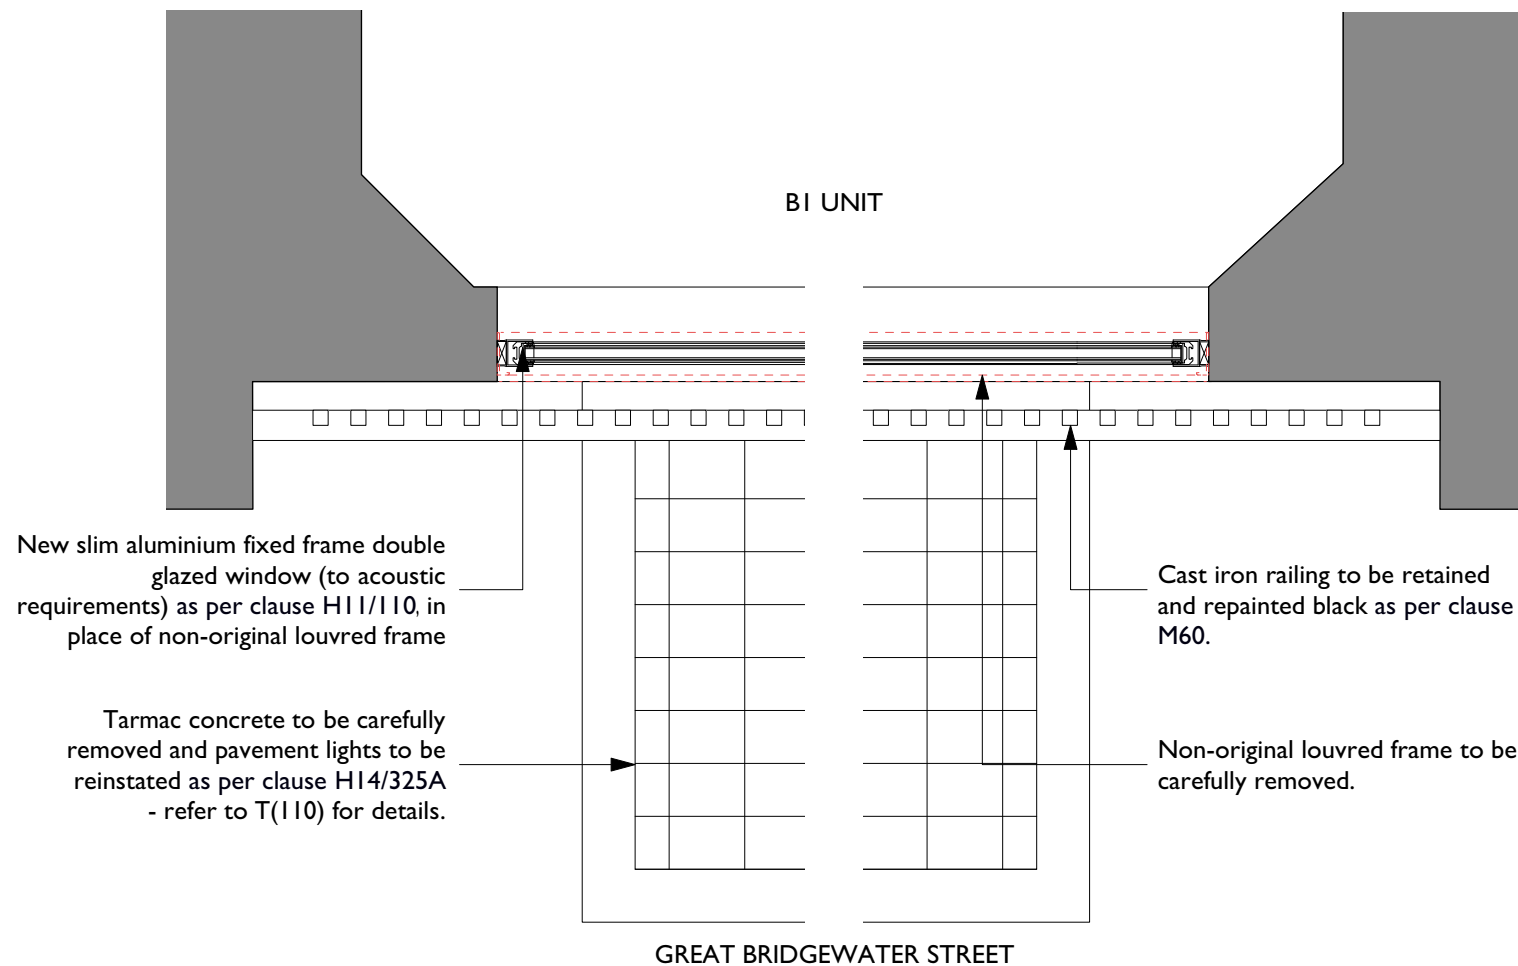


1 Proposed Plan Detail
Scale: 1:10

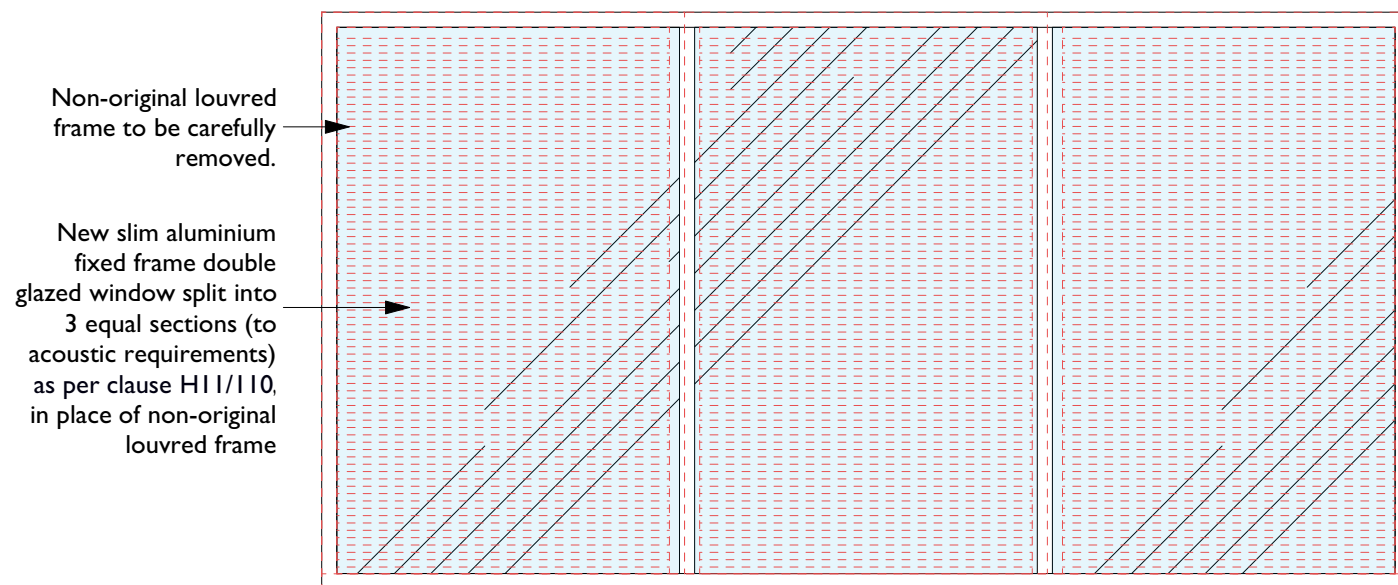

2 Proposed Window Elevation - Exterior
Scale: 1:25



Photo of existing louvred window with cast iron railing on Great Bridgewater Street - glazing to be reinstated to 4no. windows

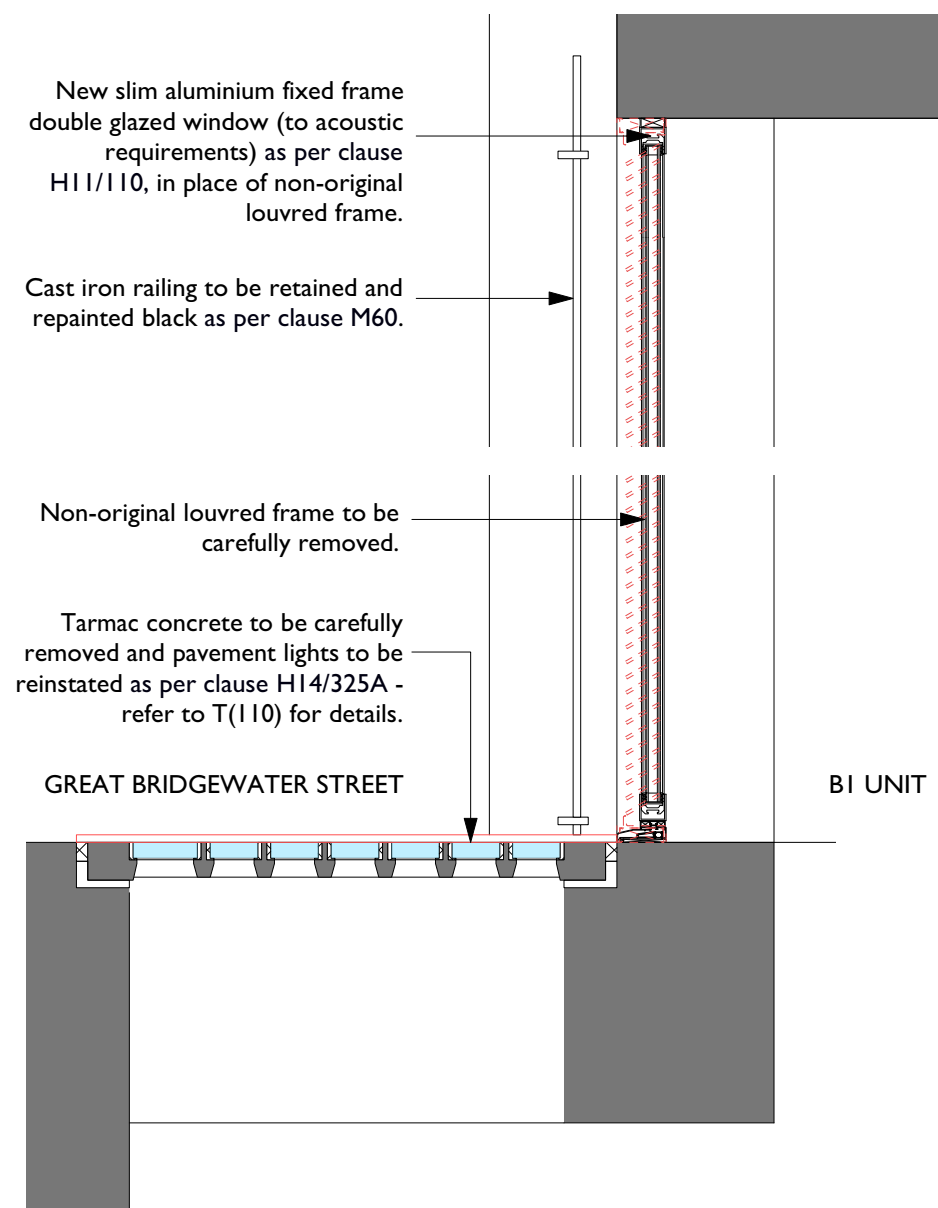

3 Cross Section Detail
Scale: 1:10

KEY

- Existing
- Proposed
- Existing to be removed

Rev Note DRN CHK

Churchgate Basement

Proposed Window Details -
Great Bridgewater Street

scheme 1819
drwg no. T(404)
revision

scale 1:10 & 1:25 @A3
date first drawn May 20
drawn RD

SK sketch E existing P proposed T tender C construction FI final issue

www.ateliermb.co.uk
t. 0161 236 0051
e. architect@ateliermb.co.uk