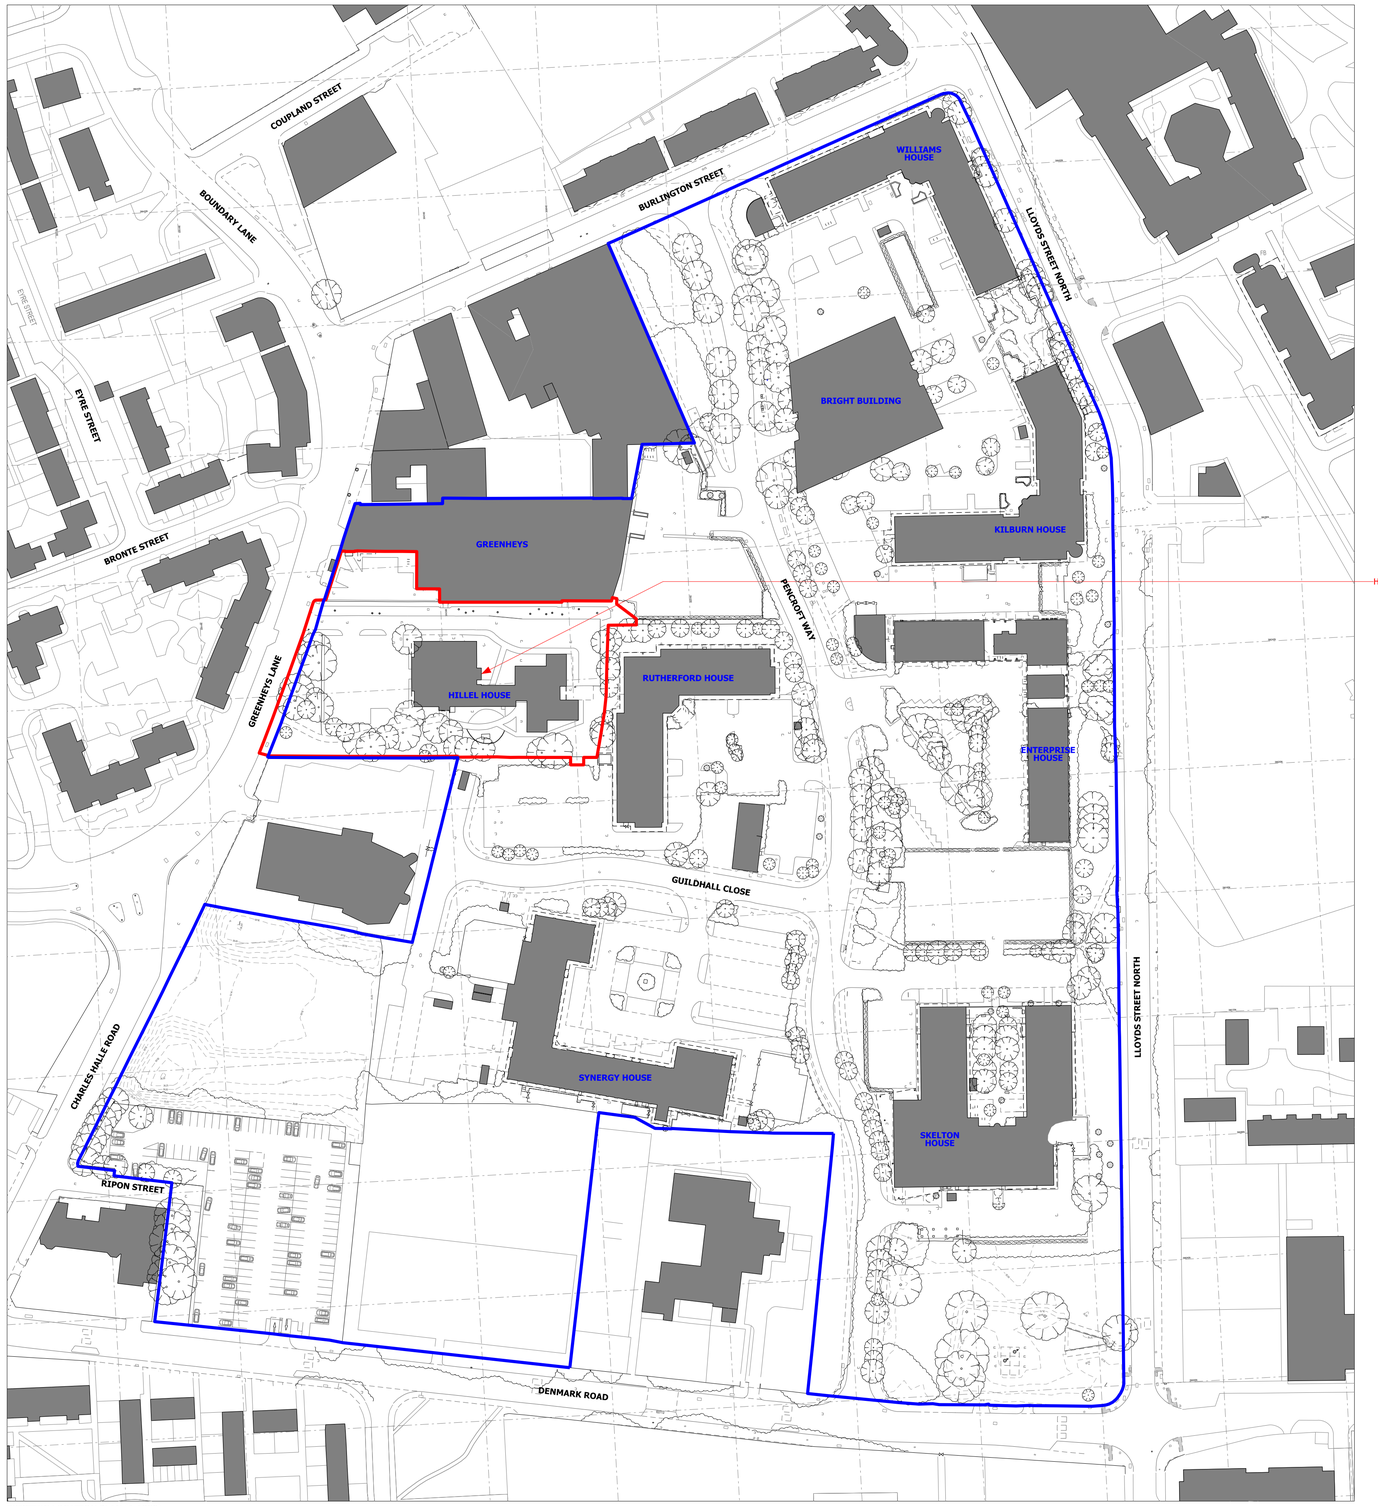


EXISTING LOCATION PLAN (1:1000)

N

Application Site Boundary

Ownership Boundary

bridge architects

address 14 Old Mill Street, Manchester, M4 6DZ
directors Russell Bridge RIBA ARB Victoria Kirkpatrick ARB
phone 0161 879 2828
company # 07793934
web www.bridgearchitects.com
email info@bridgearchitects.com

revision notes
rev P02 • 2019-09-15 • Application Site Boundary amended.
rev P03 • 2019-09-18 • Application Site Boundary amended.

project BASE, MSP
client Bruntwood SciTech
job no. 0237
drawing no. BA-BAR-01-XX-DR-A-05-0001

drawing title Existing Location/Site Plan
drawing scale 1:1000 @ A1; 1:2000 @ A3
drawing created August 2019
drawing rev P03

PLANNING

bridge architects

Do not scale from this drawing - use figured dimensions only.
This design and drawing is the copyright of bridge architects ltd and may not be reproduced in any form without prior written consent.
Issue of the drawing does not impart any real or implied copyright licence.