
Os Hunters Deansgate, Manchester, M2 7BR 1:1250

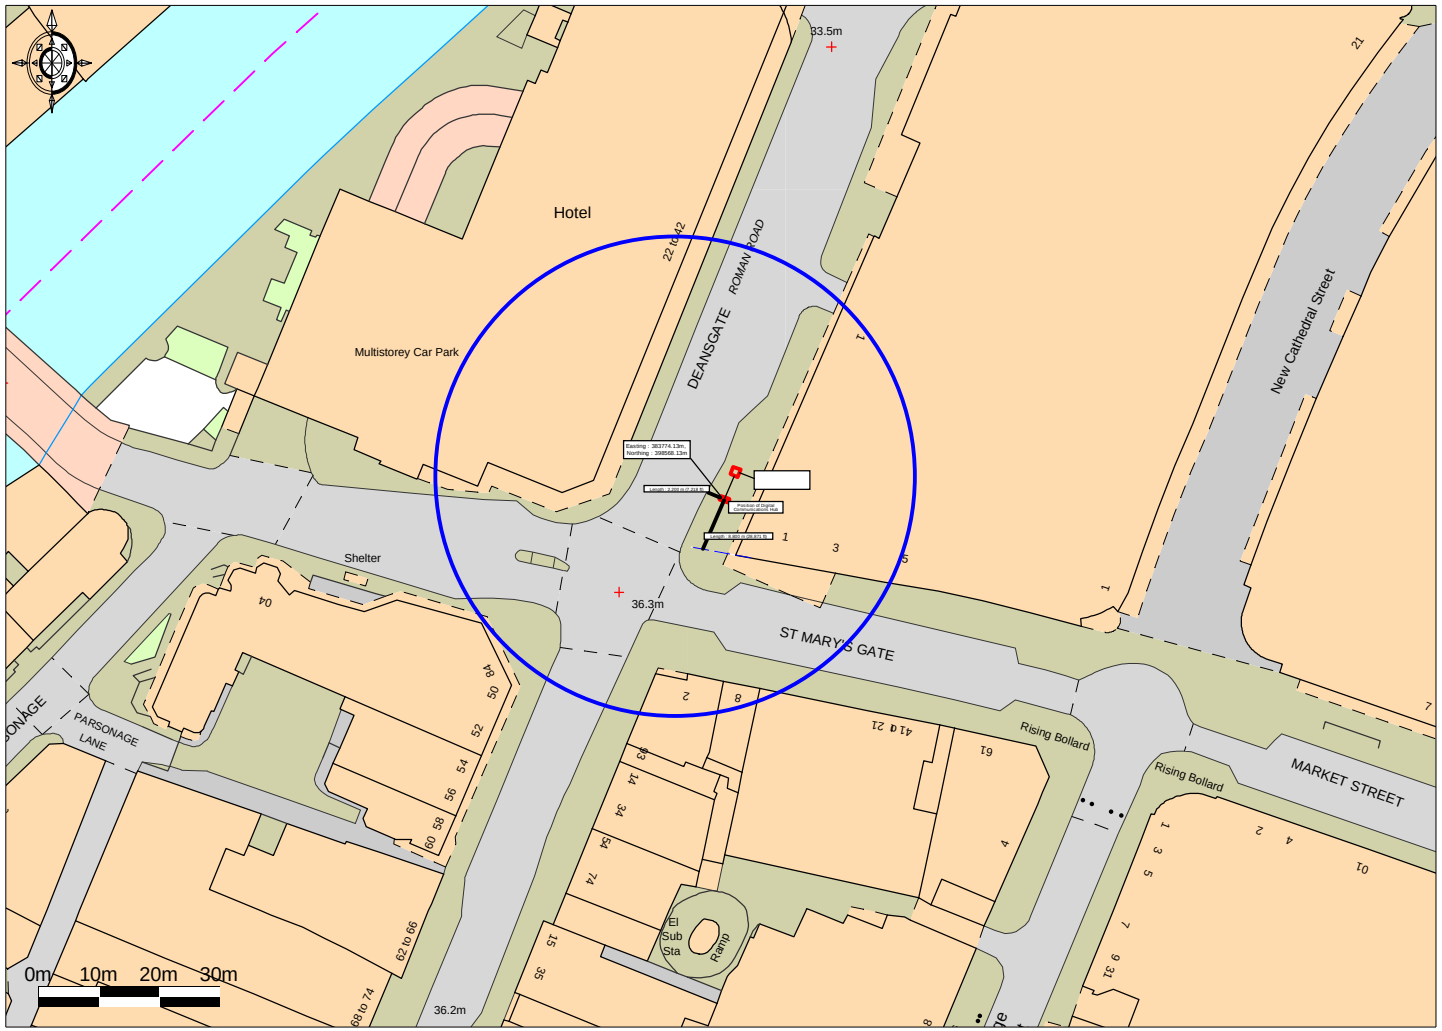

Ordnance Survey © Crown Copyright 2020. All rights reserved. Licence number 100022432. Plotted Scale - **1:1250**

Promap®

Infocus Public Networks Ltd