




Note:
Do not scale from this drawing.
Dimensions are to be checked on site.
If in doubt please ask.

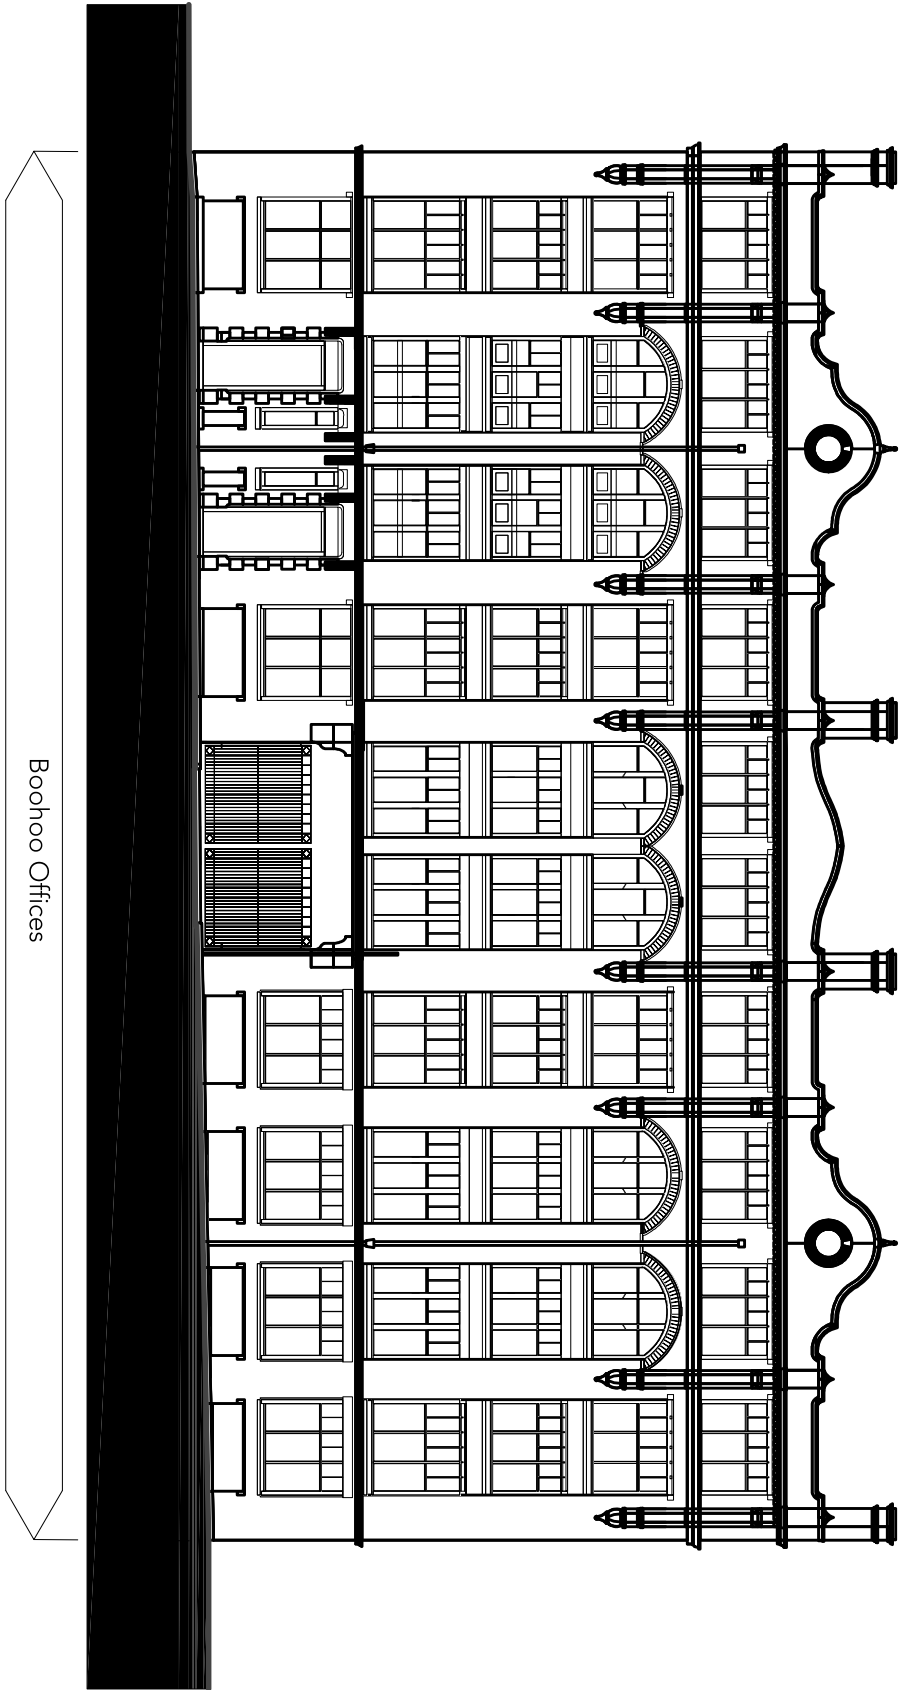

Hilton Street Elevation

Rev. Date/Units Details
© The use of all rights of the author of this drawing is reserved. No part of this drawing may be reproduced or transmitted in any form or by any means electronic or mechanical, including photocopying, recording, or by any information storage or retrieval system, without the prior written permission of the author.

41 Berrigall St
Manchester
M4 6AF
T 0161 235 3303
E contact@buttress.net
W www.buttress.net

Buttress

Project Title Boohoo Windows
Client Boohoo
Location Manchester

Drawing Title Hilton Street Elevation
As Existing

Date 23/03/20 Scale 1:100
Checked AS Orig Paper Size A1

Status Planning

Drawing ref Job No Drawing No Revision
8965 (02) 003 -