



Kitchen extension - Location Plan

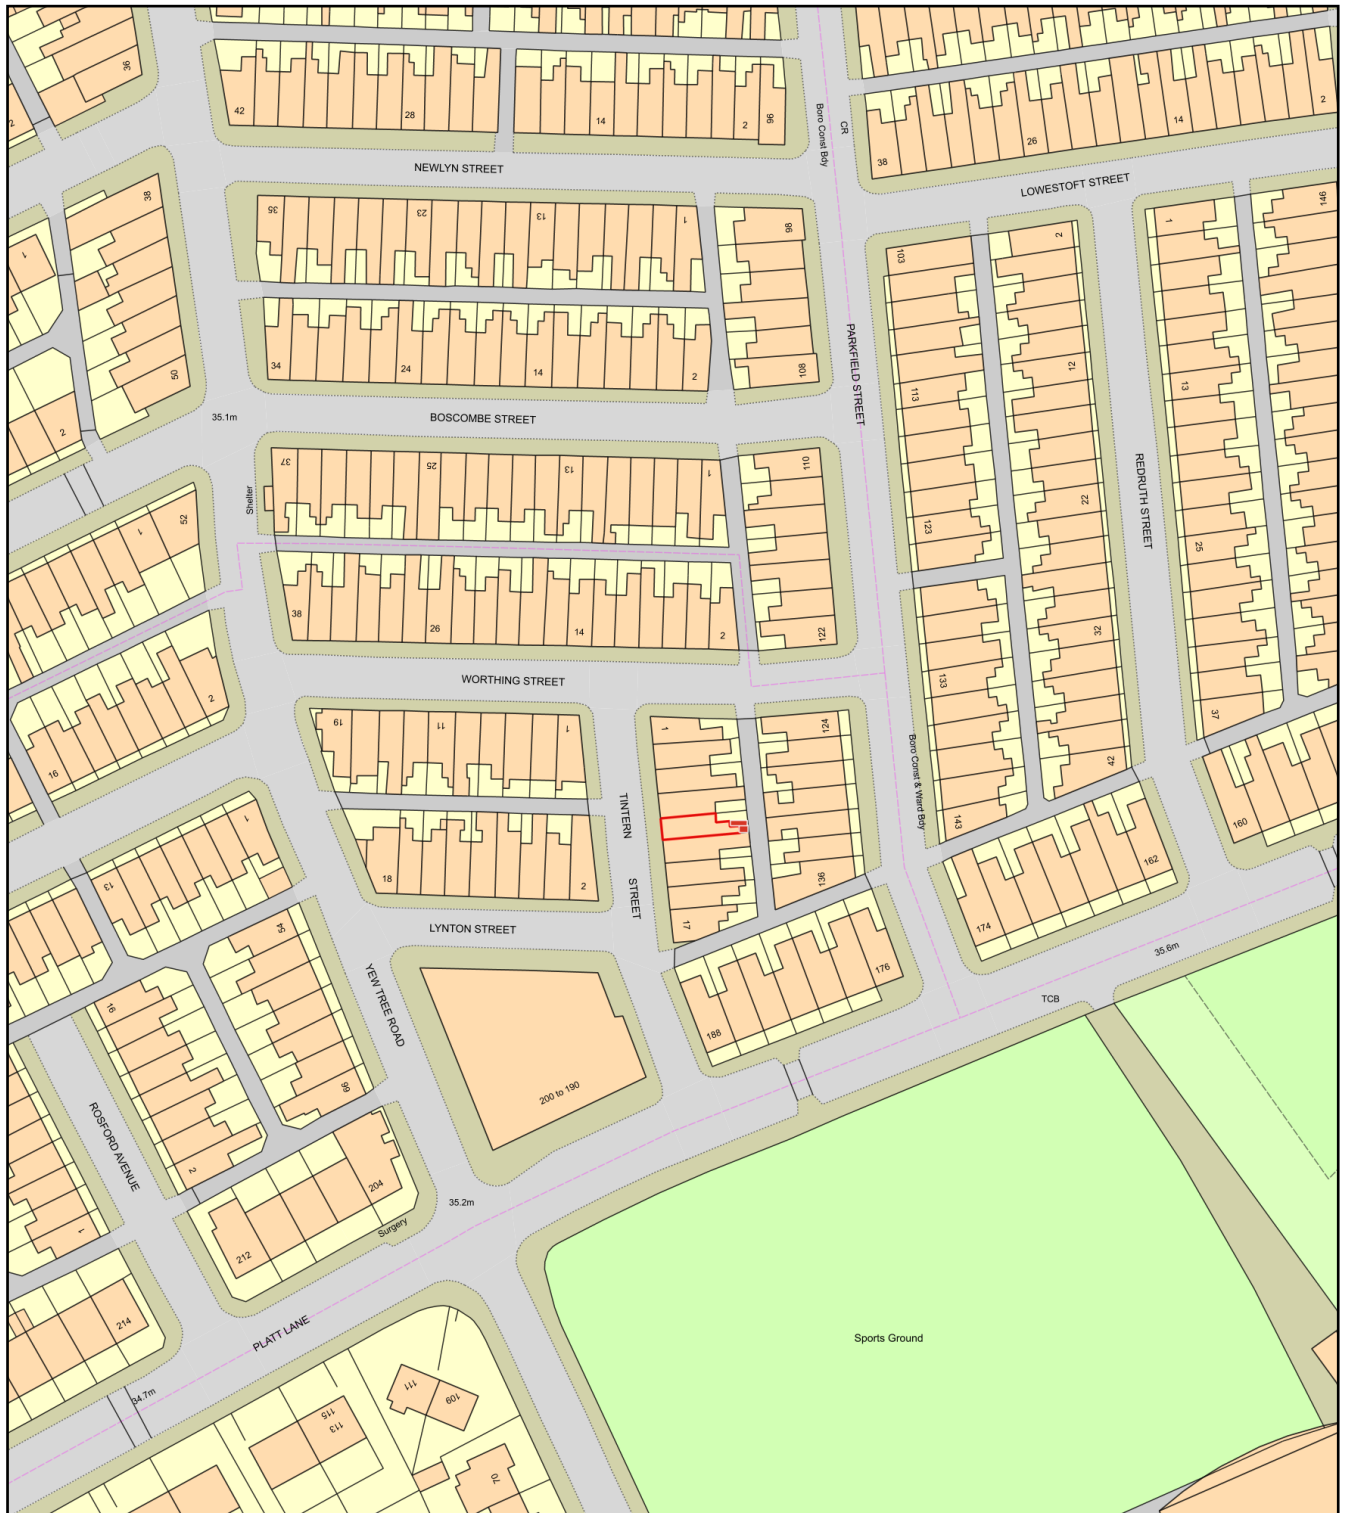

0 50
Metres

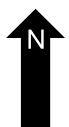

Plan Produced for: Afzal Khan

Date Produced: 16 Aug 2020

Plan Reference Number: TQRQM2022922219085

Scale: 1:1250 @ A4