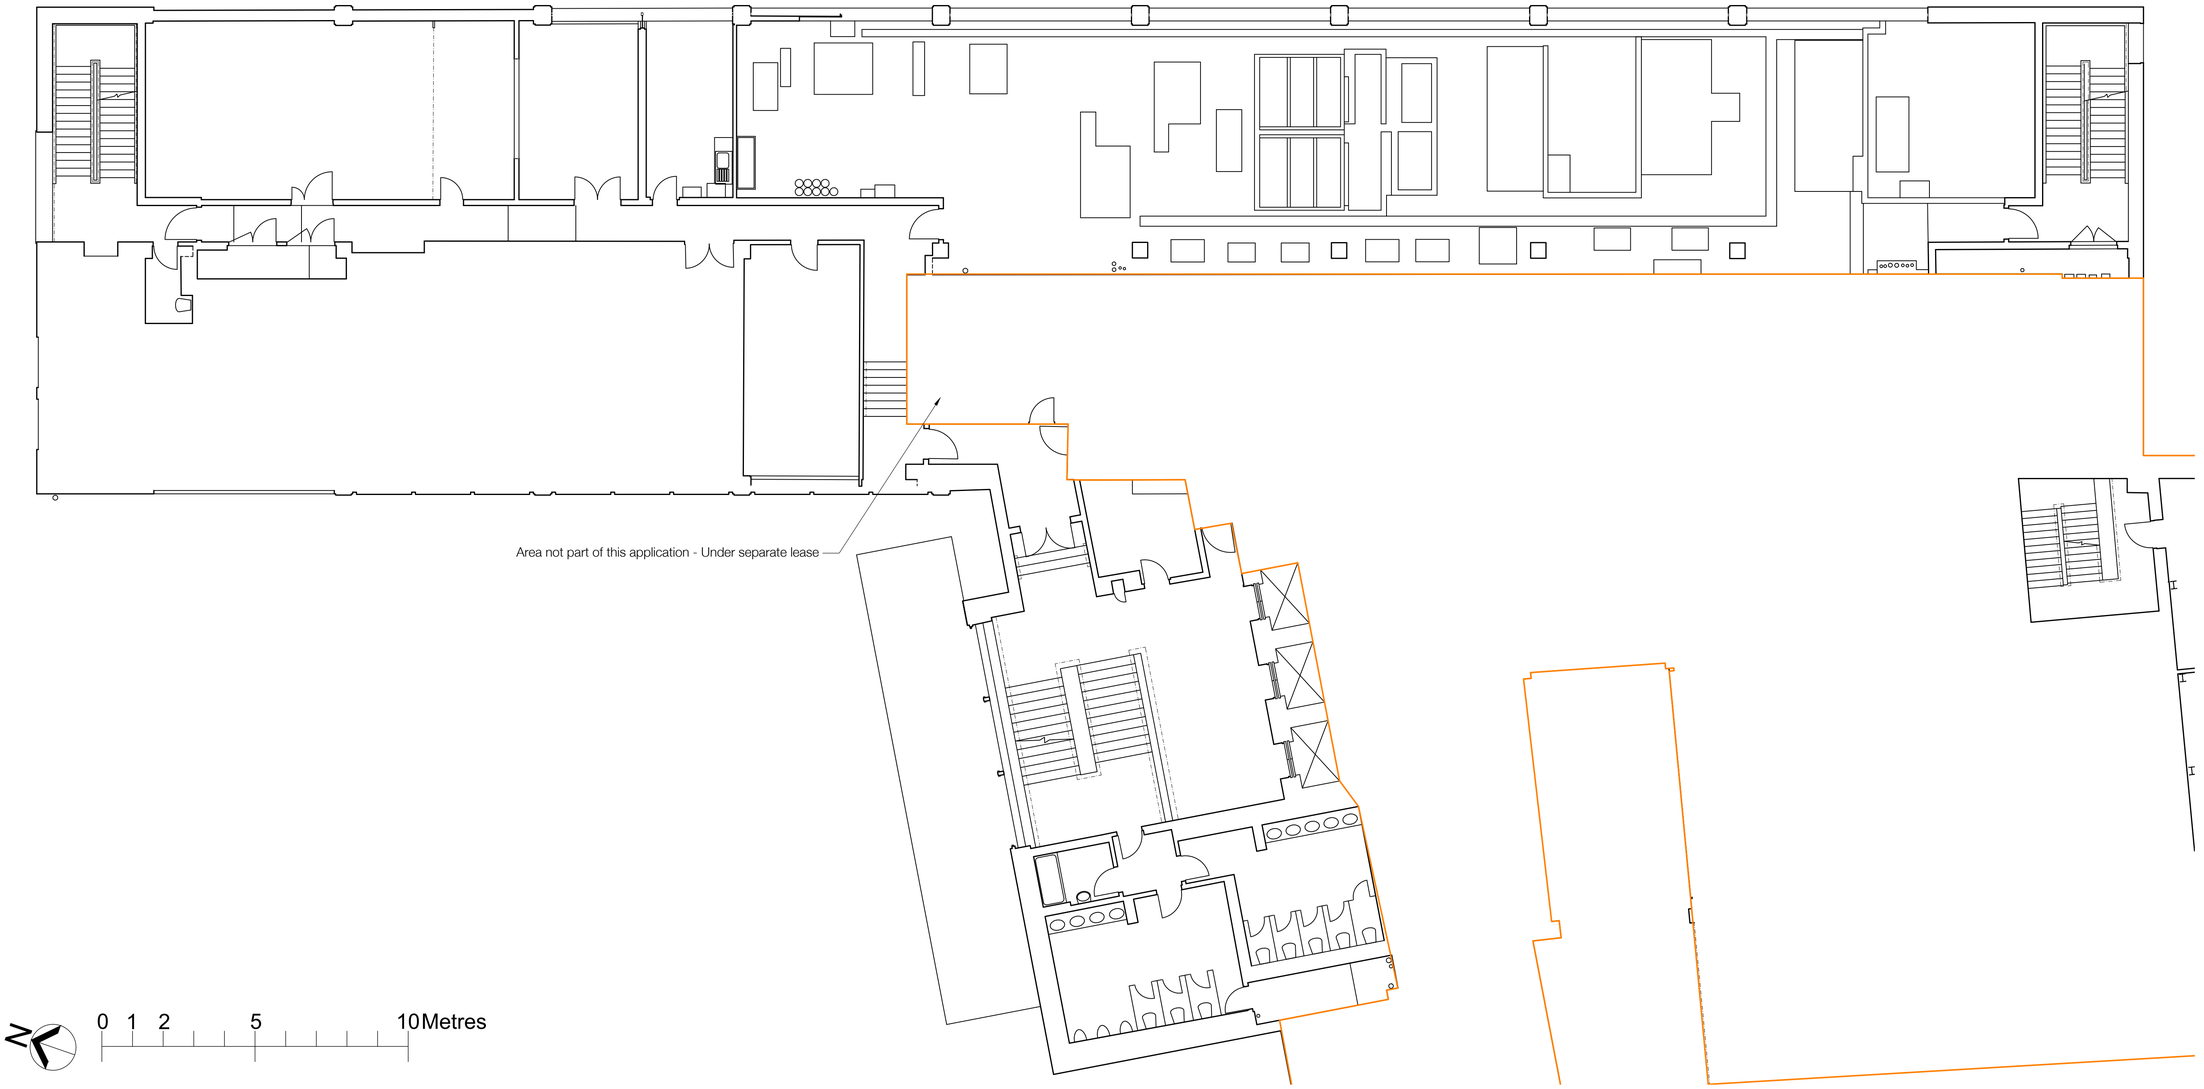


Notes

PL01 31.07.20 FOR PLANNING EA /

Rev Date Revisions By Checked

MoreySmith

24 Marshalsea Road
London SE1 1HF
Telephone 020 7089 1470
Fax 020 7378 1274
Email info@morey.co.uk
www.moreysmith.com

FOR PLANNING

Job title

LINLEY HOUSE
MANCHESTER
CASTLEFORGE

Drawing no.

CF577-MS-XX-L01-DR-A-0003

Drawing title

EXISTING PLAN
FIRST FLOOR LEVEL

Date 01.07.20 Job no. 577 Rev. PL01

Scale 1:100@A1 Drawn by WN Checked

Do not scale from this drawing, all dimensions to be checked on site, any discrepancies must be reported to the designer immediately. ©MoreySmith