MapServe

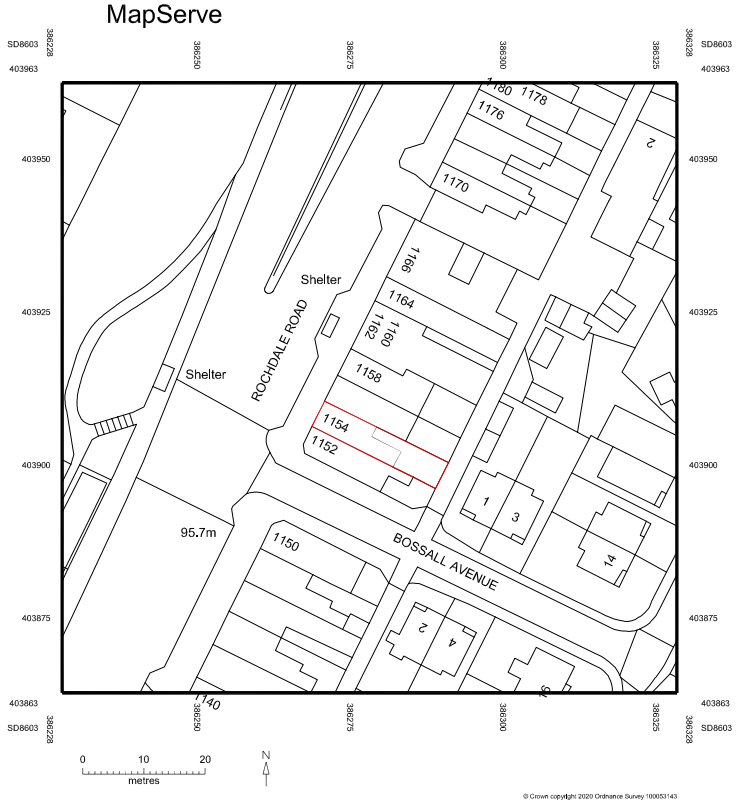

© Crown copyright 2020 Ordnance Survey 100053143

SITE LOCATION PLAN 1:1250

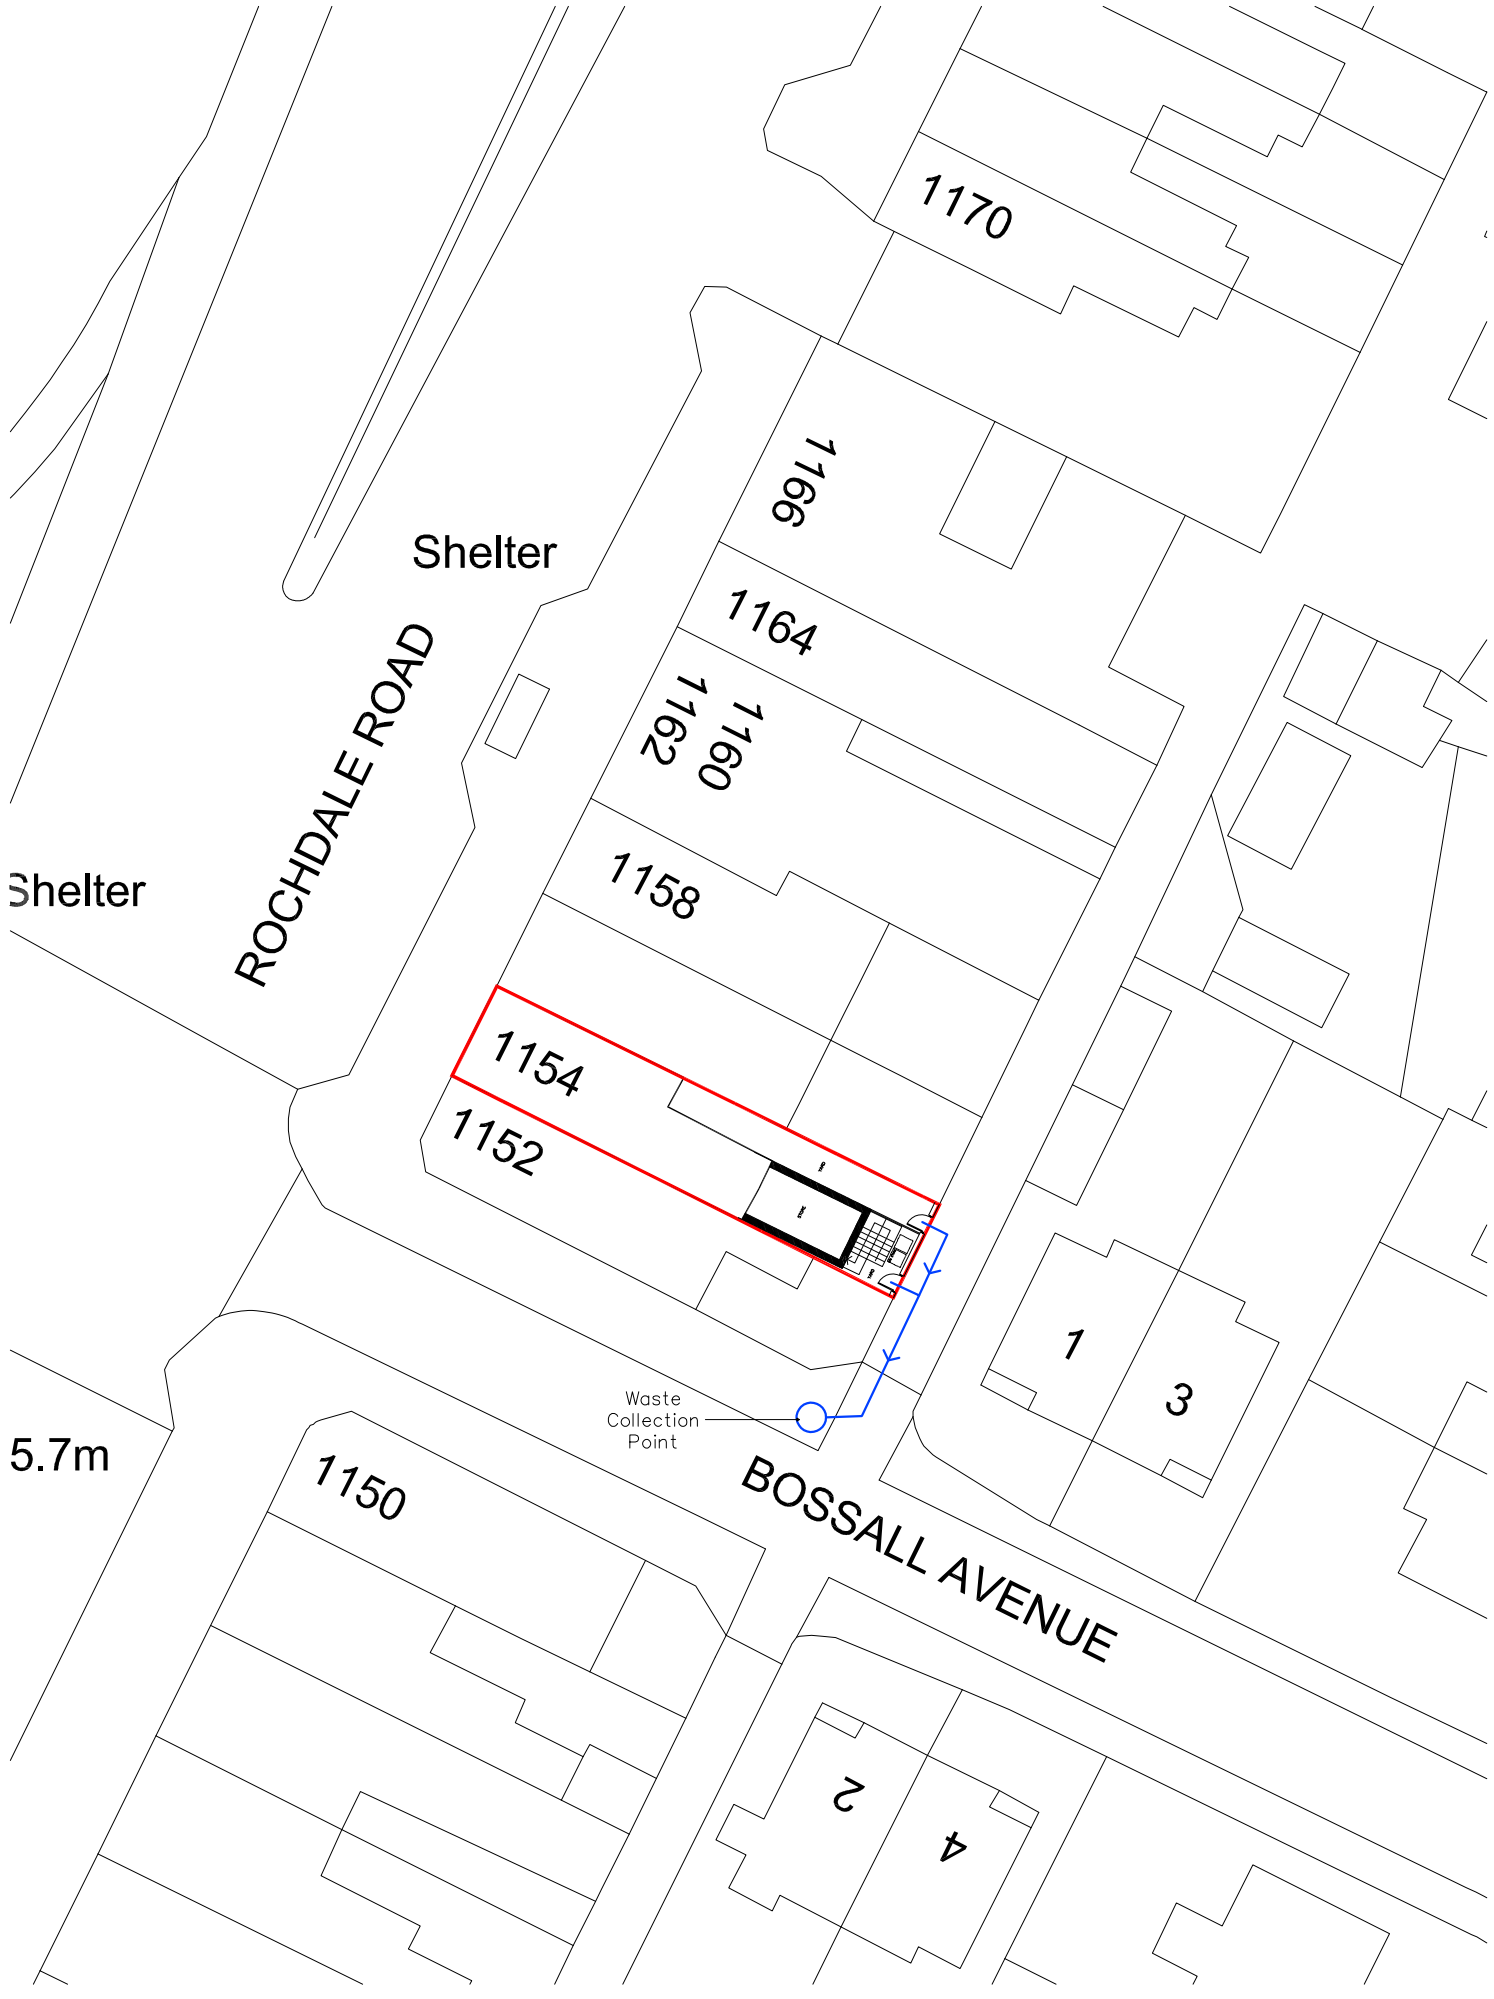

BLOCK PLAN 1:250

NOTES ©

This drawing to be read in accordance with the specification/Bills of Quantities and related drawings.
No Dimensions to be scaled from this drawing. All stated dimensions to be verified on site and the designer notified of any discrepancies.

N

FOR PLANNING

Project

1154 ROCHDALE RD
BLACKLEY
MANCHESTER
M9 6ER

Title

SITE LOCATION & BLOCK PLAN

Scale	Date
RTD @ A3	JULY 2020
Drawn	Checked
SB	-
Drawing Number	Revision
6968_PL01	-

SMASHBOX
97 Alderley Road | Wilmslow | Cheshire | SK9 1PT
ARCHITECTURE DESIGN PLANNING
T. 01625 466 557 E. hello@smashboxarchitecture.com
www.smashboxarchitecture.com