



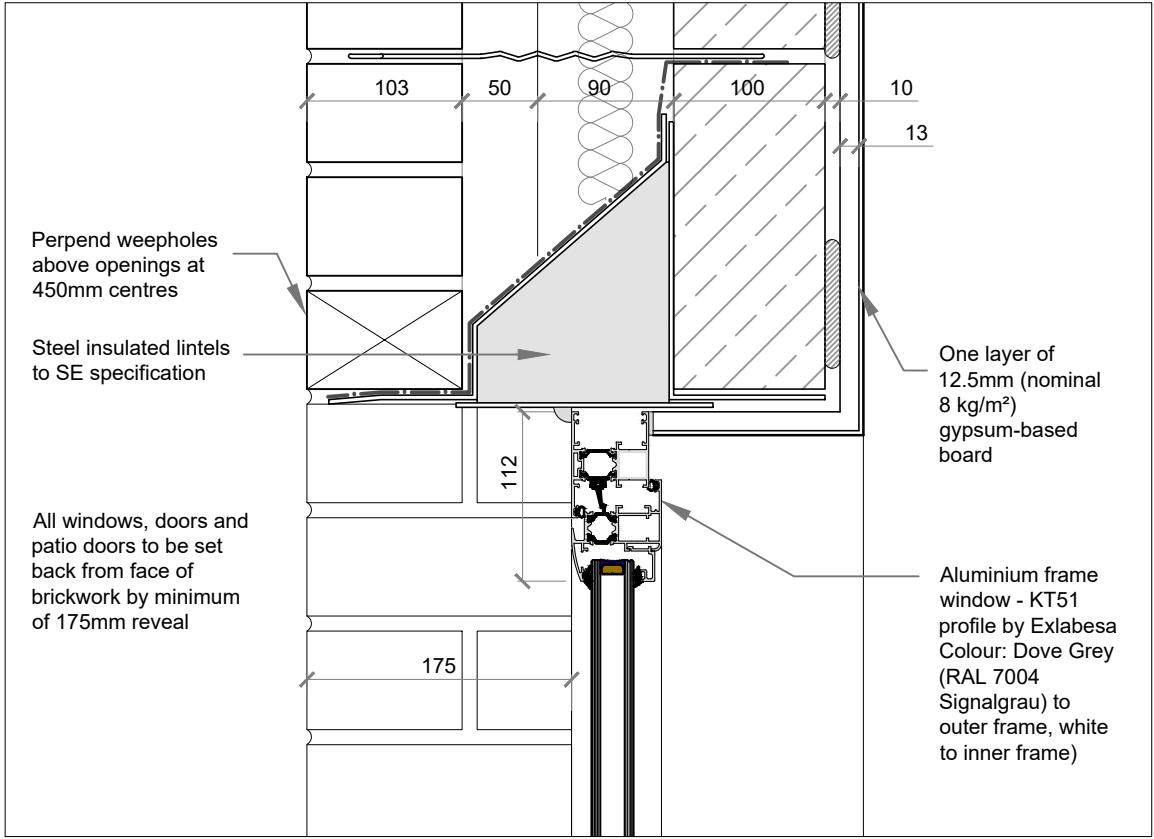


02 Section showing typical window head detail

208 Scale 1:5 @ A1

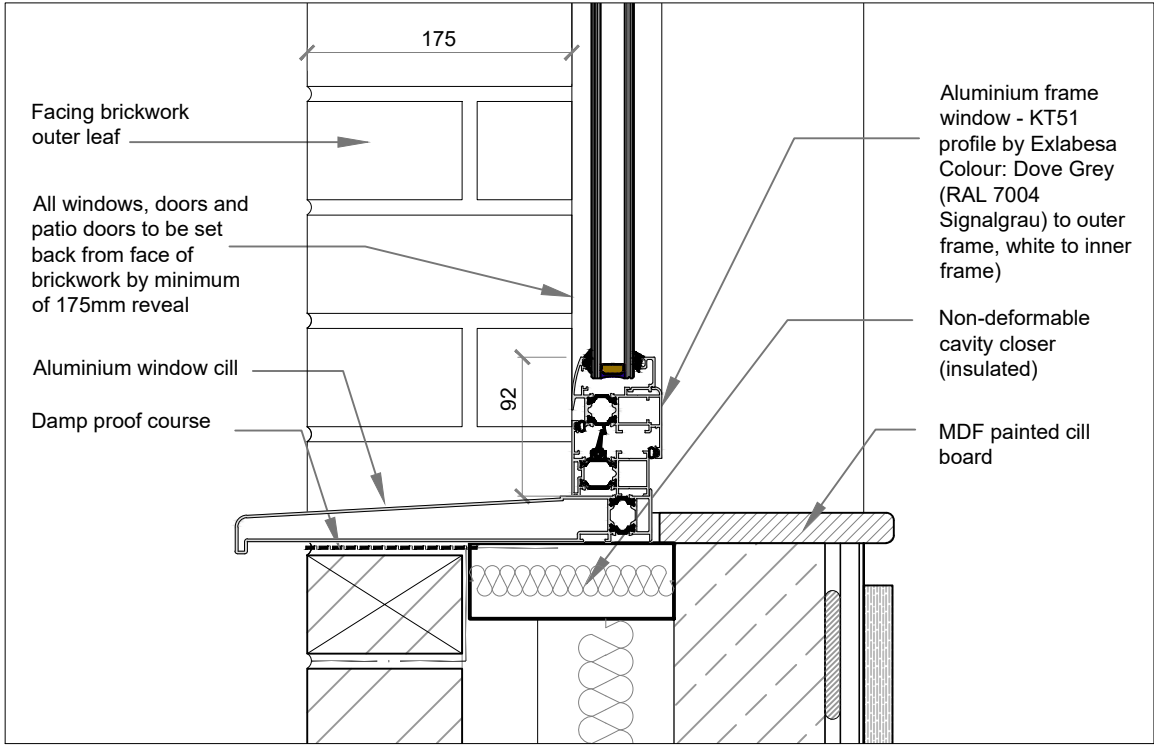

01 Section showing typical window cill detail

208 Scale 1:5 @ A1

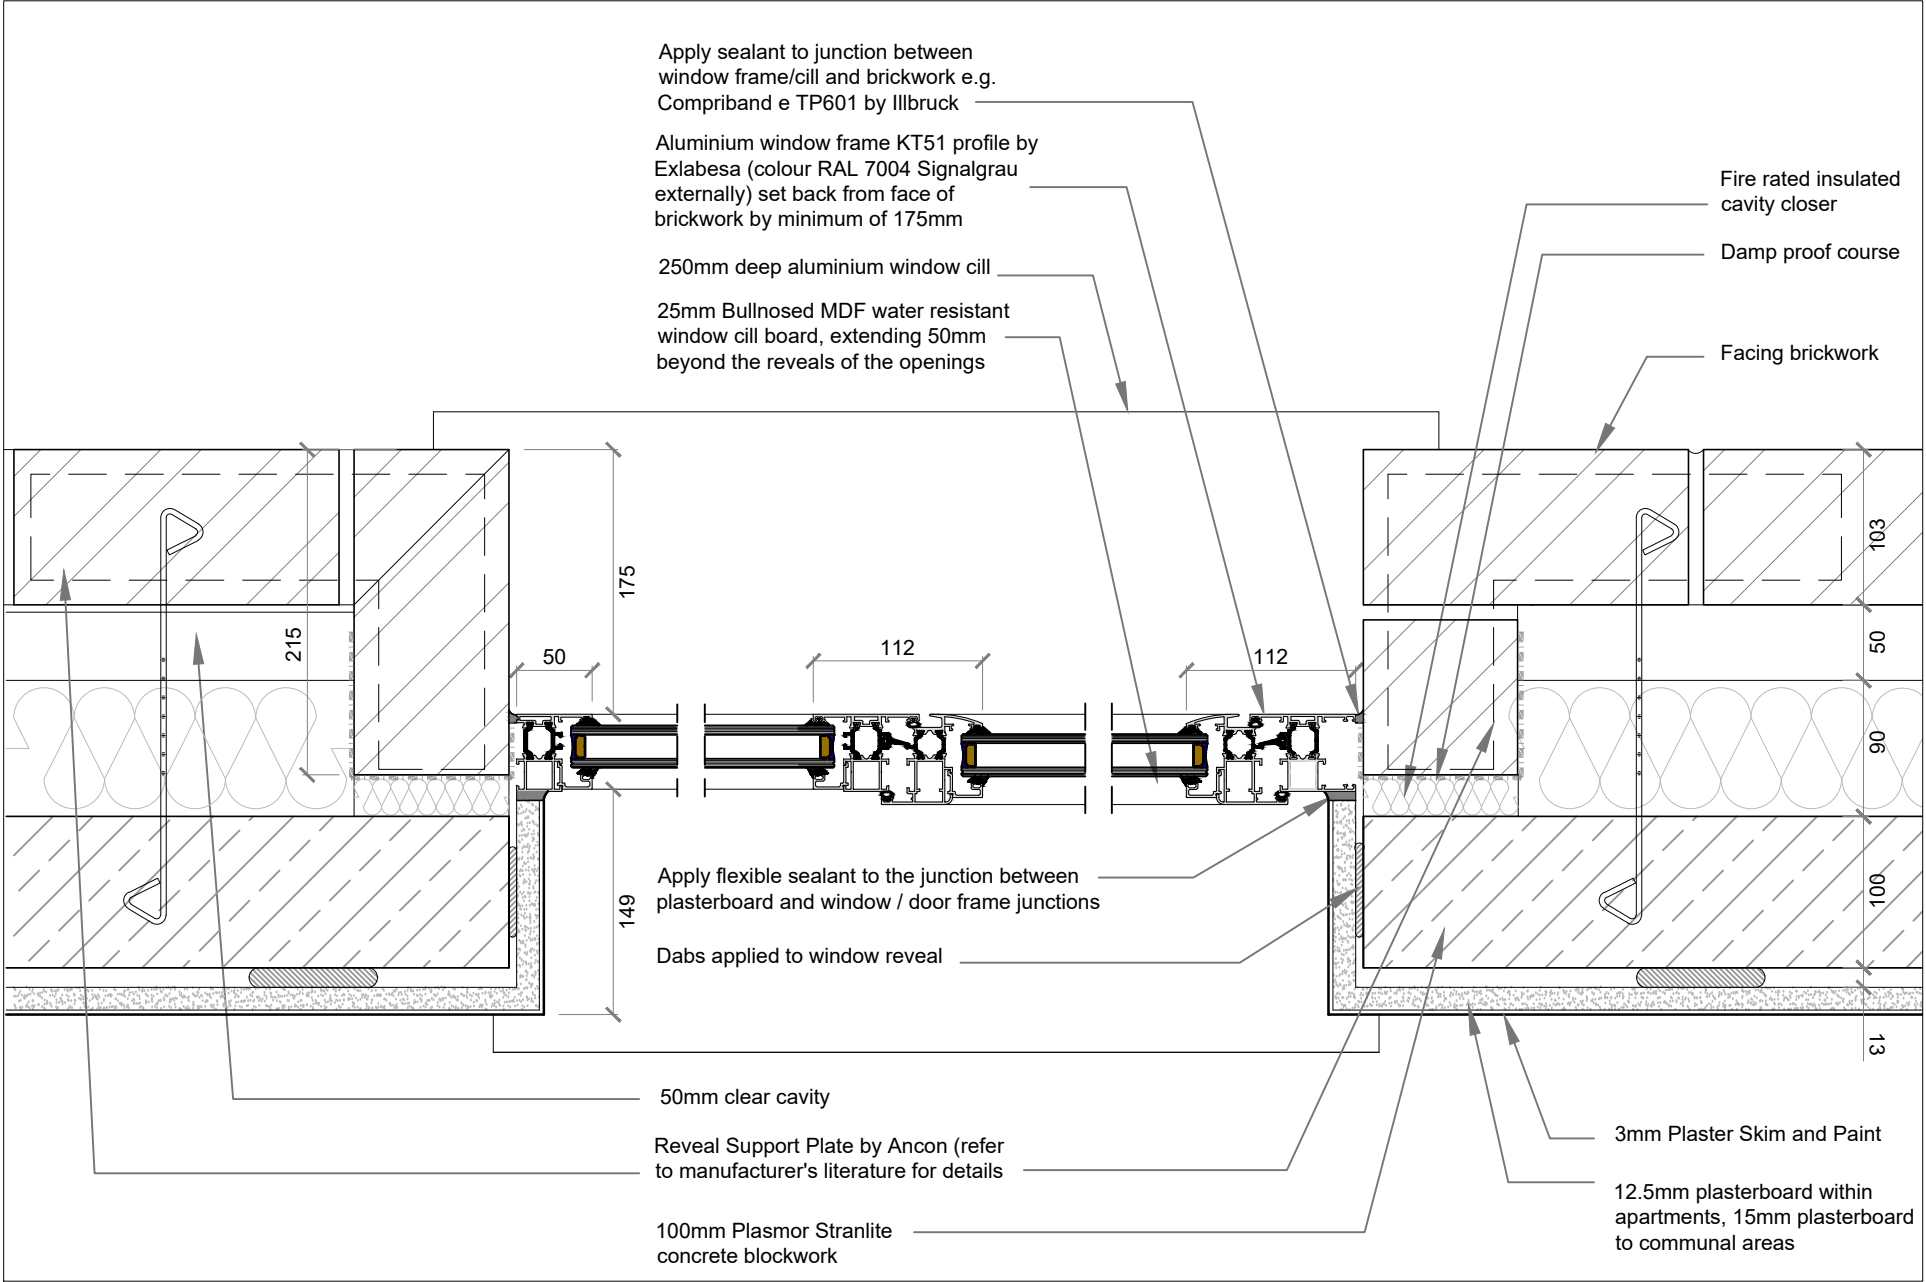

03 Plan showing typical window jamb detail

208 Scale 1:5 @ A1

General Notes 01: Dimensions must not be scaled from this drawing. If in doubt, please ask. 02: All dimensions are in millimetres unless noted otherwise. 03: All dimensions should be verified on site before proceeding with the work. 04: TADW Architects shall be notified in writing of any discrepancies. 05: © TADW Limited (UK) 2015				
Legend				
P2	Window frame details updated	22.07.20	KM	xx
P1	Drawn	10.07.20	KM	xx
Issue	Description	Date	Drawn	Checked
Drawing Status P - Planning T - Tender C - Construction R - As Record				
For Planning				

tadw architects 		
Six St. Petersgate, Stockport, Cheshire, SK1 1HD Ph 0161 477 6158 Fx 0161 480 8342 mail@tadw.co.uk www.tadw.co.uk		
Client	One Manchester	
Job	Dakley Street, Openshaw	
Title	Proposed Aluminium Window Section Details	
Scale	1:5 @ A3	
Note - Prints from PDF files may not be to scale, check accuracy against scale		
		
Job Number	Drawing Number	Issue
021291	208	P2