

KEY
 Existing
 Proposed
 Existing to be removed



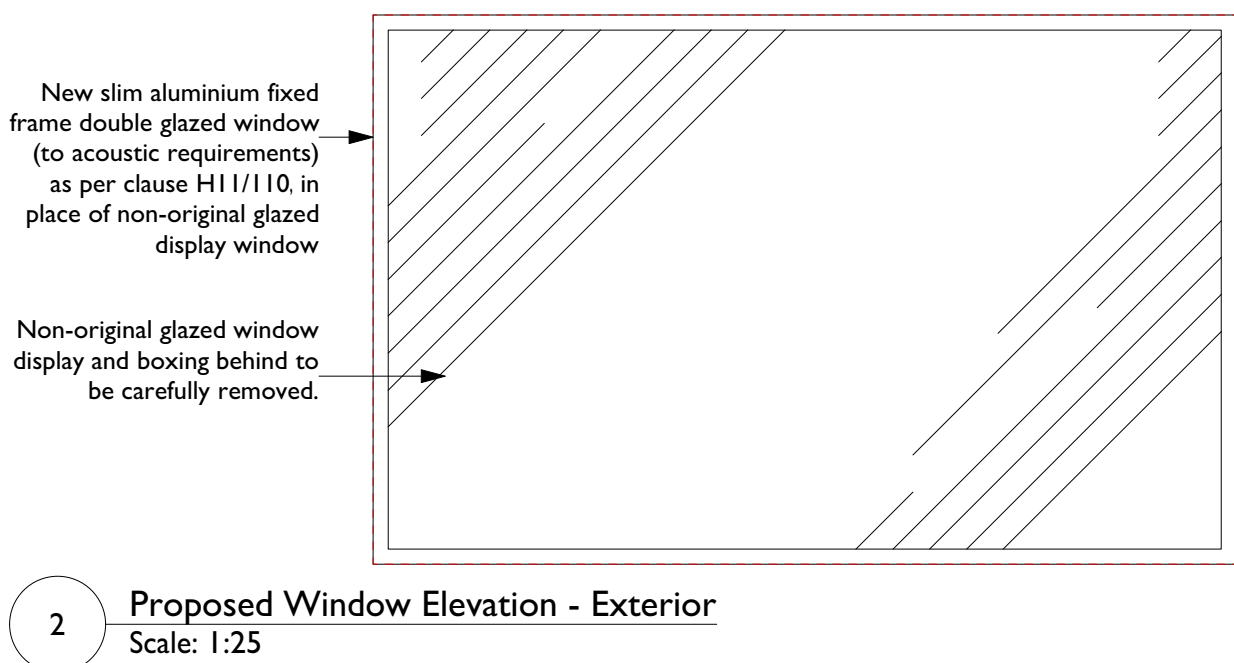


Photo of existing non-original window display and boxing on Oxford Street - glazing to be reinstated to 4no. windows and 1no. glazed automatic sliding door.

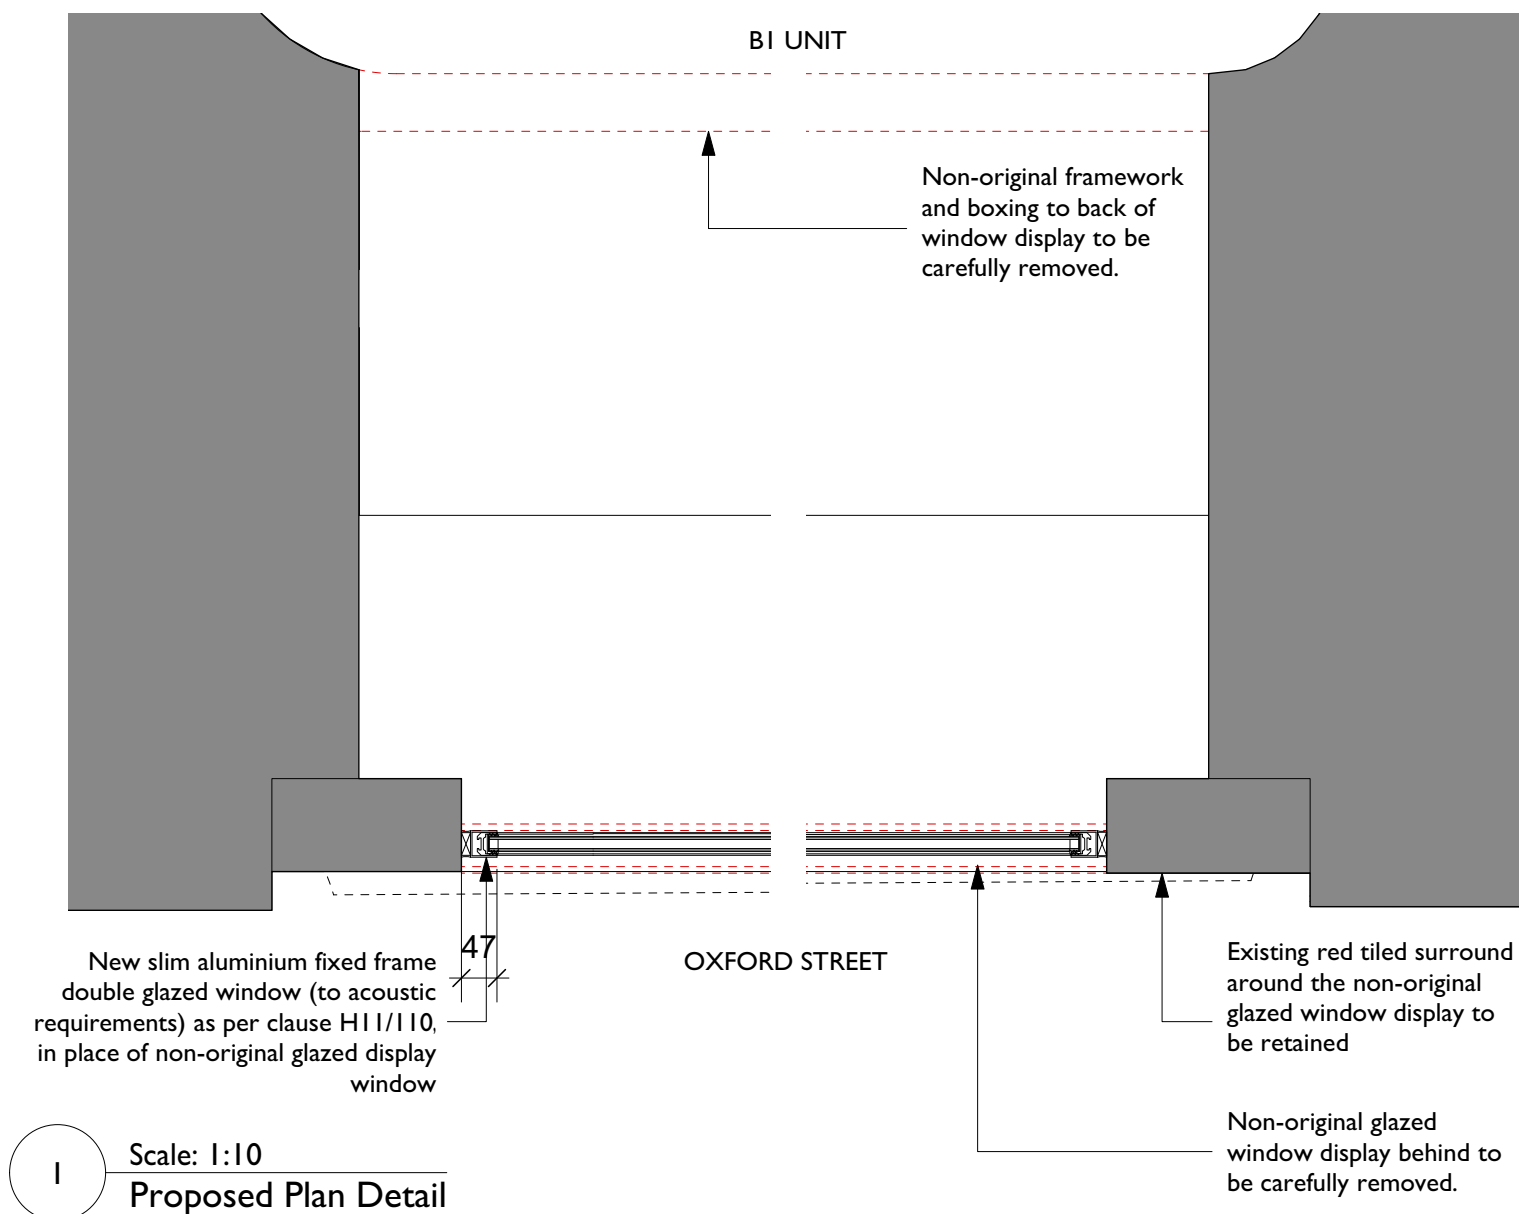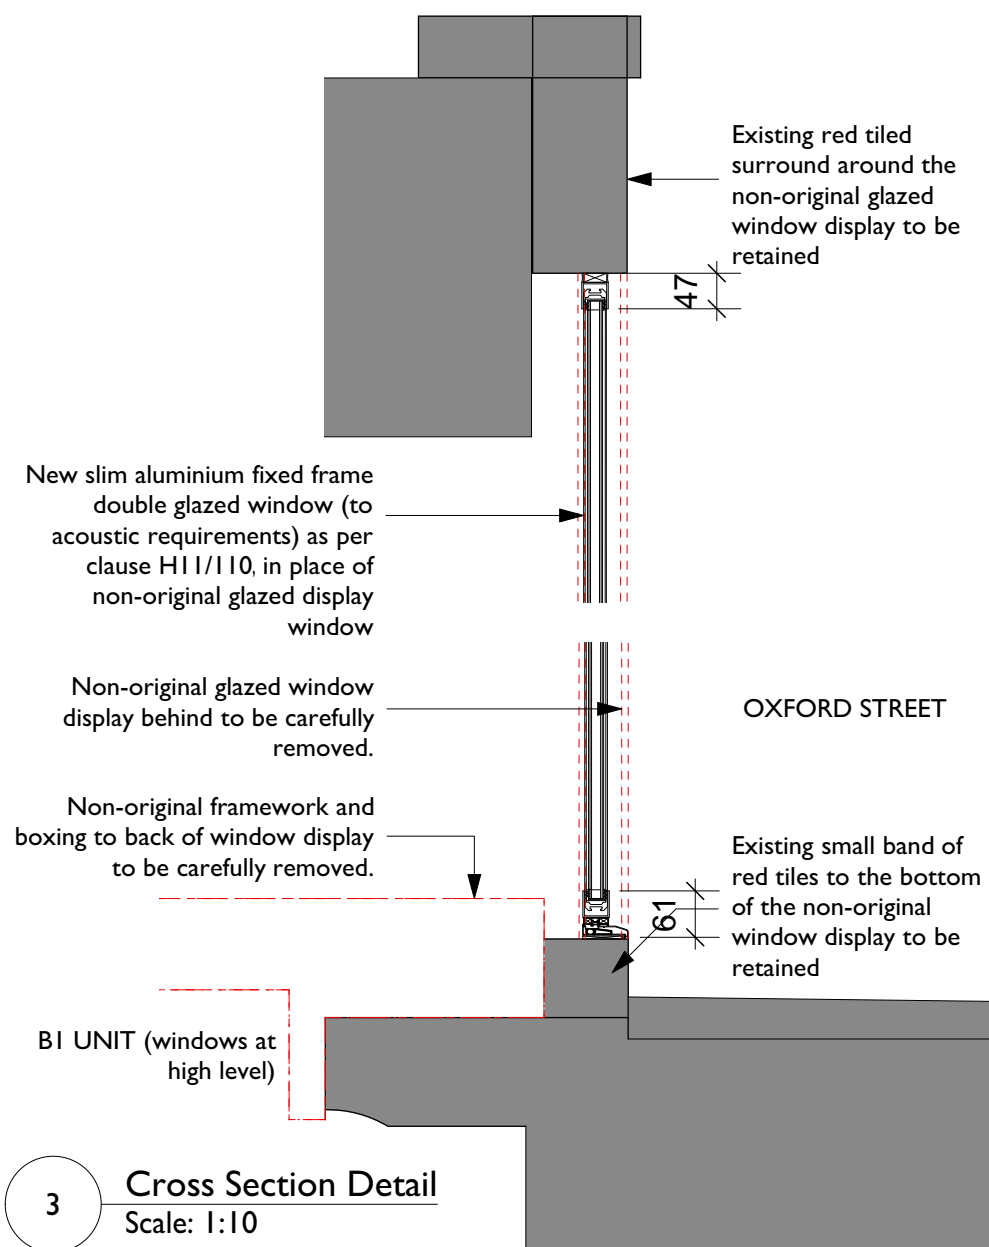

Window dimensions added		AB	AB
Rev	Note	DRN CHK	

Churchgate Basement	
Proposed Window Details - Oxford Street	
scheme	1819
drwg no.	T(405)
revision	A
scale	1:10 & 1:25 @ A3
date first drawn	May 20
drawn	RD
SK sketch E existing P proposed T tender C construction FI final issue	
www.ateliermb.co.uk	
t. 0161 236 0051	
e architect@ateliermb.co.uk	