

PROJECT REF
20035

DRAWING REF
211

SCALE
1:50 @ A1

DATE
APR 20

CLIENT
MR & MRS BROADHEAD
17 GADDUM ROAD
DIDSBURY
MANCHESTER
M20 6SY

PROJECT
FIRST FLOOR REAR EXTENSION
TWO STOREY SIDE EXTENSION
INTERNAL REMODELLING
DETACH GARDEN ANNEXE

GARDEN ANNEXE PROPOSED
ELEVATIONS

PLANNING

- 1 MARLEY EDGEWERE GREY TILE
- 2 DARK RED FACING BRICK
- 3 CHESHIRE PRE-WAR BRICK
- 4 DARK GREY TIMBER CLADDING
- 5 WHITE THRU COLOUR RENDER
- 6 COLOURED COMPOSITE DOOR
- 7 GREY ALUMINIUM DOORS
- 8 GREY UPVC WINDOWS
- 9 SATIN GLASS
- 10 GREY UPVC FASCIA & SOFFIT
- 11 BLACK UPVC RWGS
- 12 GREY GRP FLAT ROOF
- 13 TIMBER CLADDING
- 14 DARK GREY TIMBER CLADDING DOORS

ISSUED FOR PLANNING APPROVAL 30.07.20




BLUECHIP
ARCHITECTURE + DESIGN


07999 294 675

DESIGN@BLUECHIP-ARCHITECTURE.CO.UK
WWW.BLUECHIP-ARCHITECTURE.CO.UK


18 RECTAN ROAD | ALDER FOREST | WORSLEY | M30 9BS

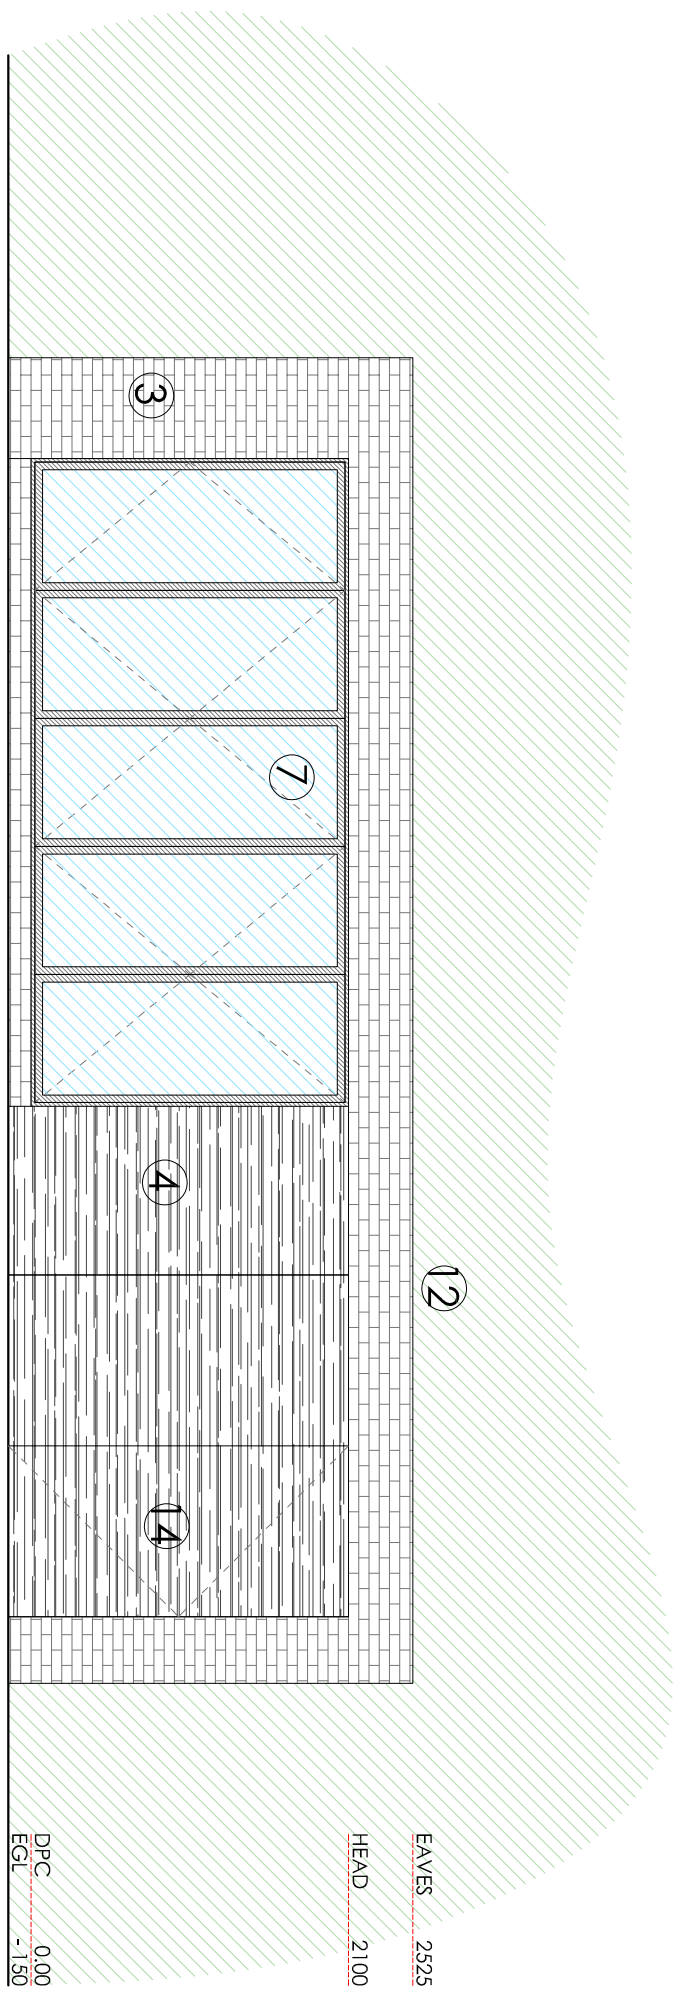


FRONT ELEVATION (SW)

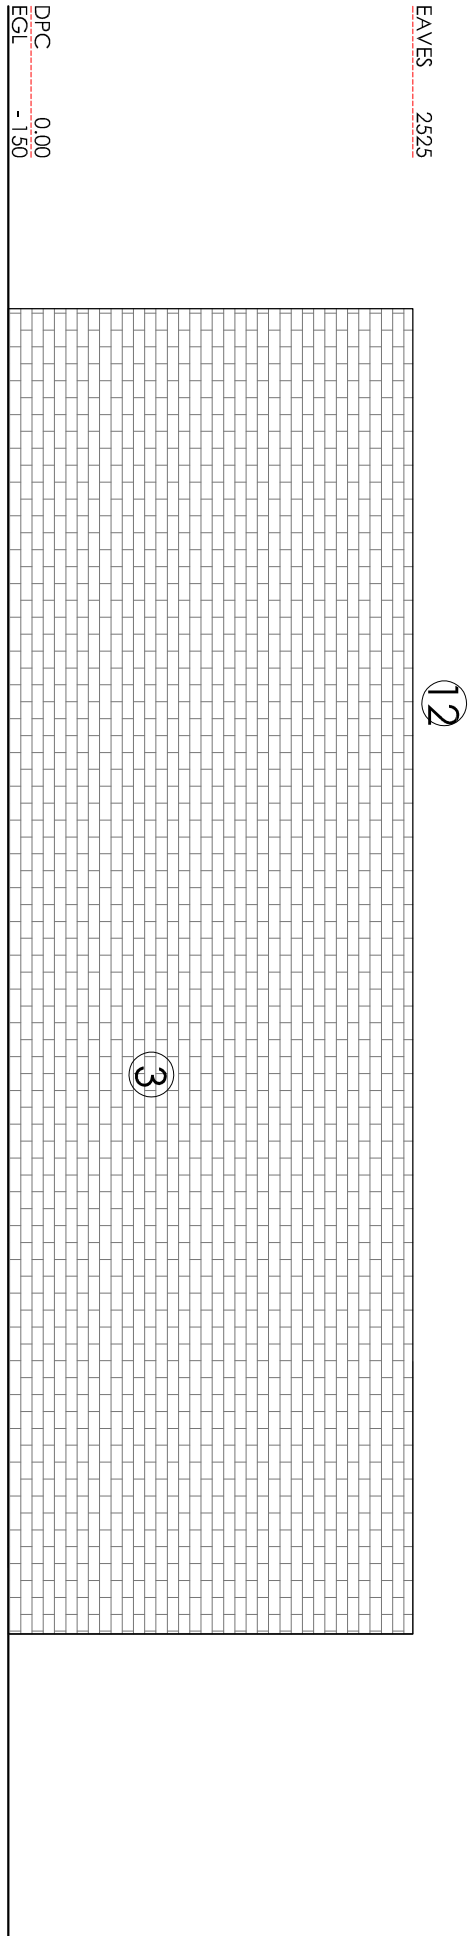

REAR ELEVATION (NE)

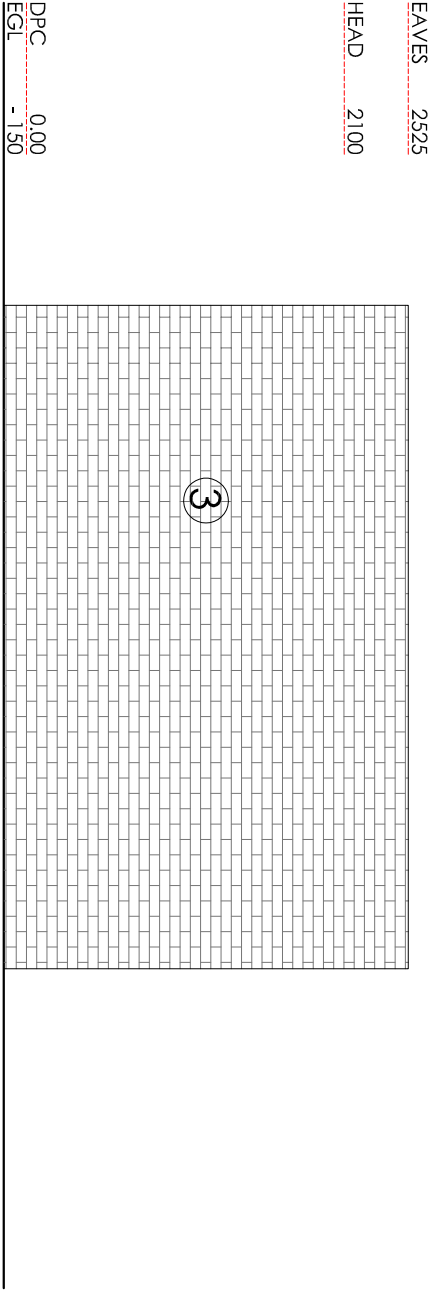

SIDE ELEVATION (NW)

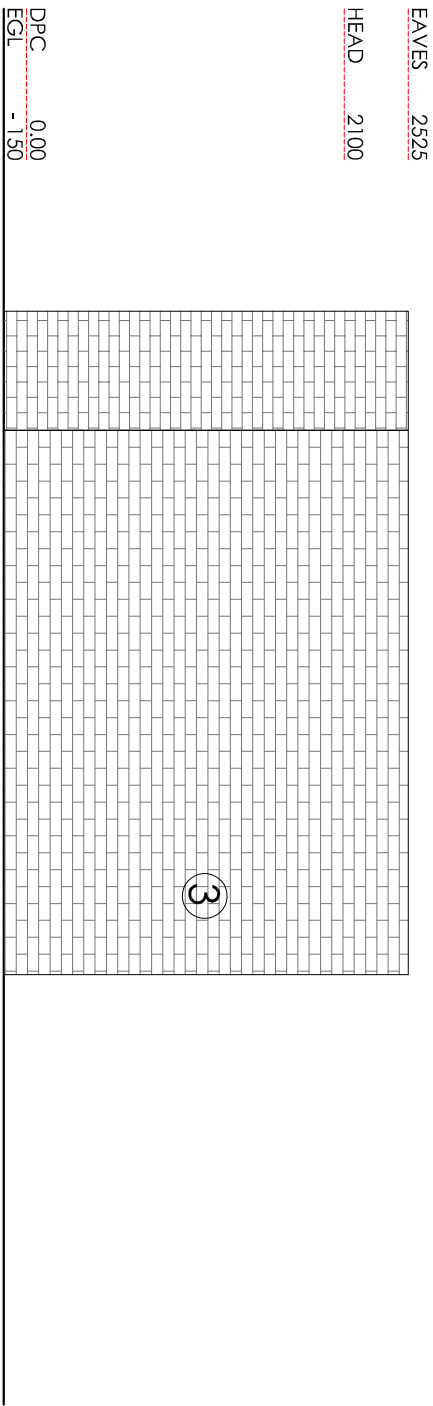

SIDE ELEVATION (SOUTH)

0 0.5 1m
5m
10m