




Notes:
This drawing is the sole copyright of MDA Ltd and reproduction in any form is forbidden unless permission is obtained in writing.
Do not scale from this drawing. Any discrepancies on site should be brought to the attention of MDA Ltd.
Work and materials must comply with the current building regulations and codes of practice and be read in conjunction with building specifications and other sub-contractors information. All materials are to be installed in strict accordance with the recommendations of the manufacturers.

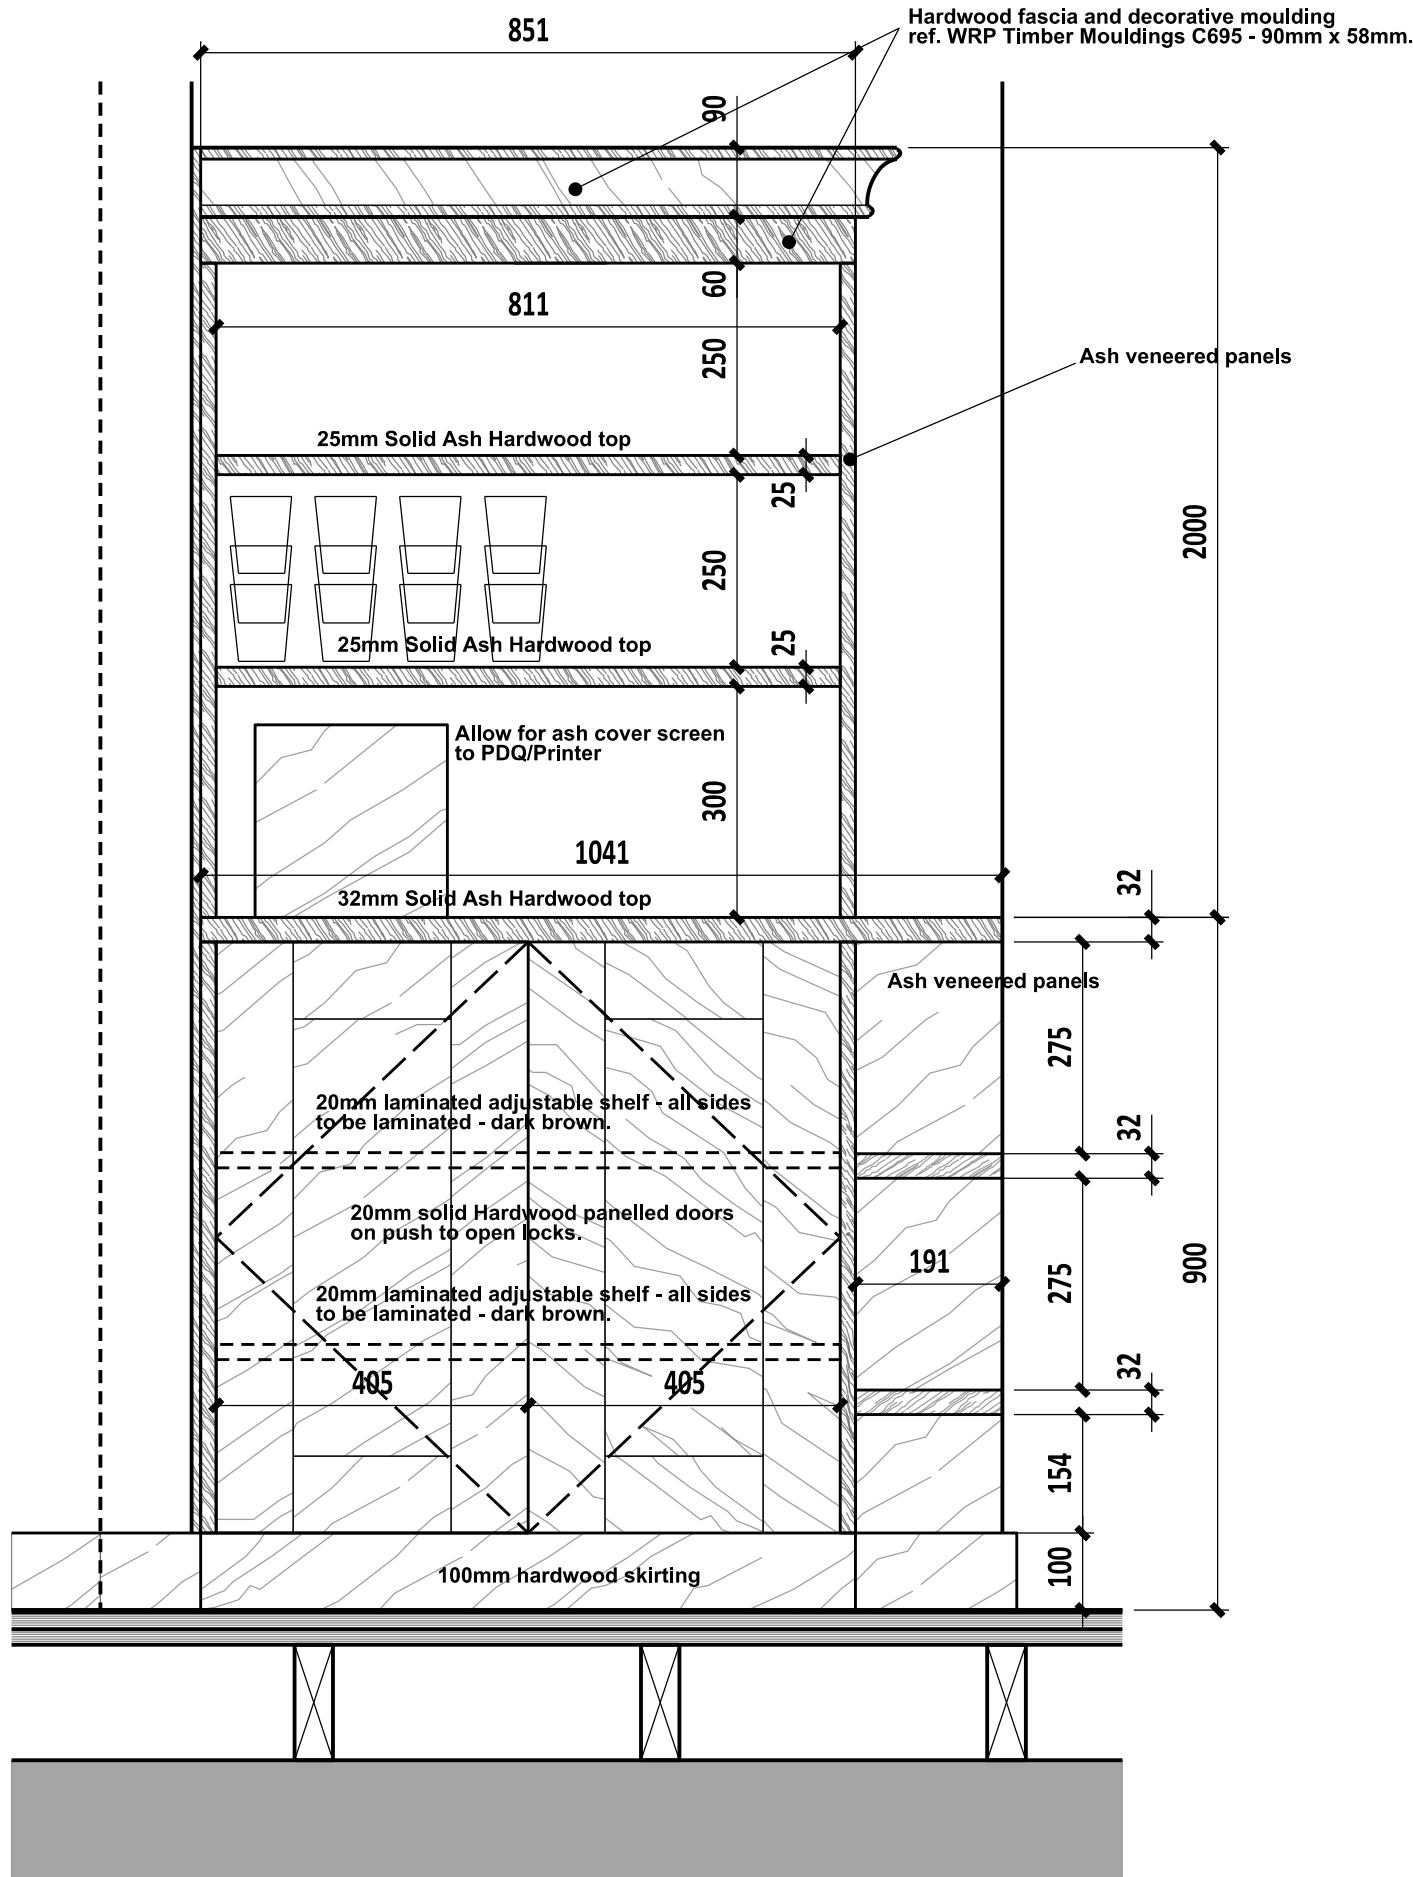


WAITRESS STATION ELEVATION 1:10

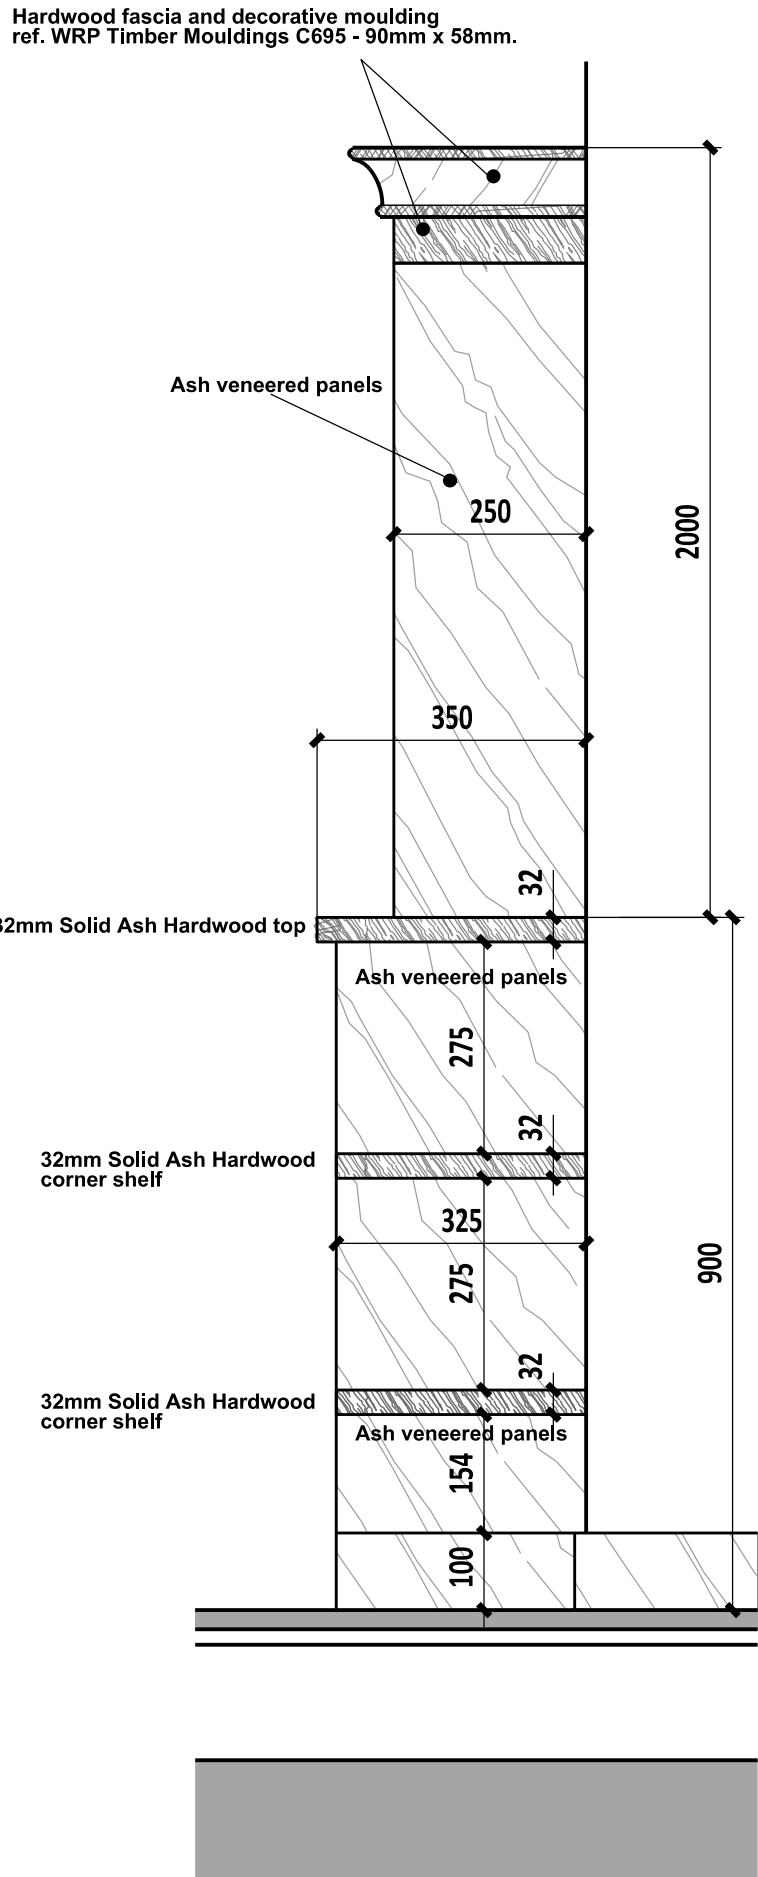


WAITRESS STATION ELEVATION 1:10

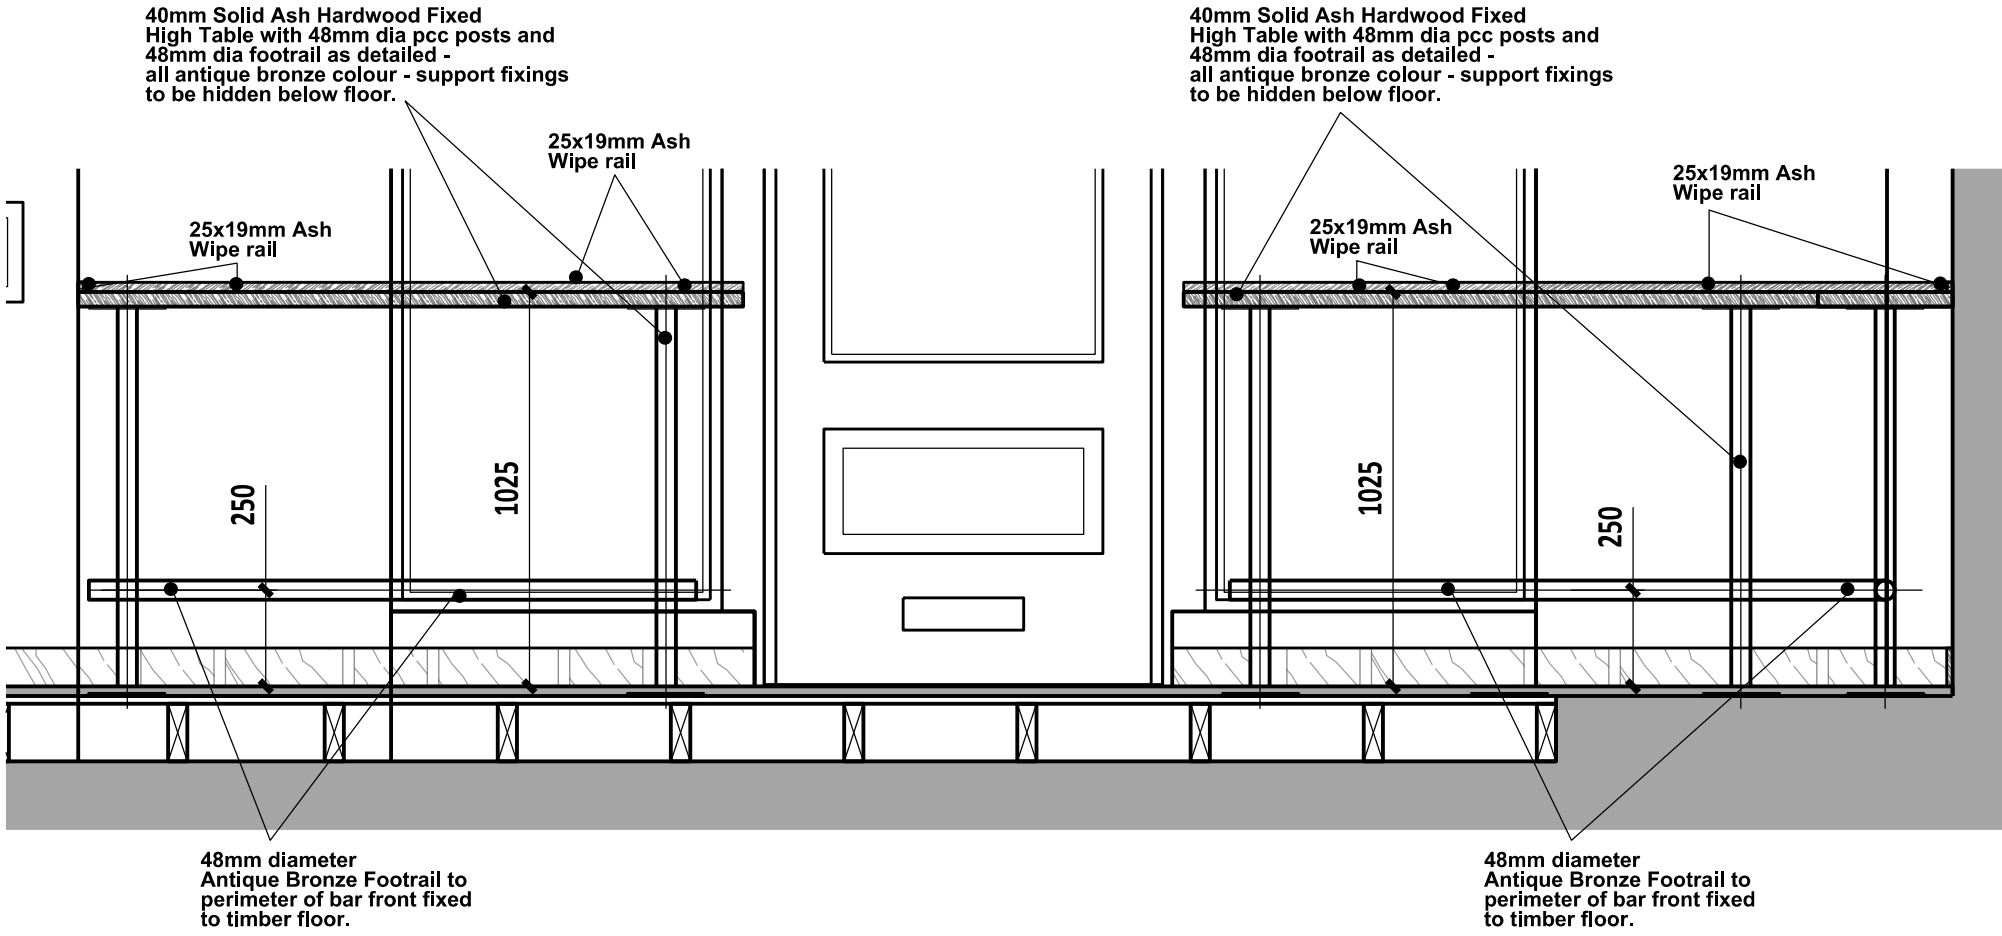

HIGH FIXED TABLES ELEVATION 1:20

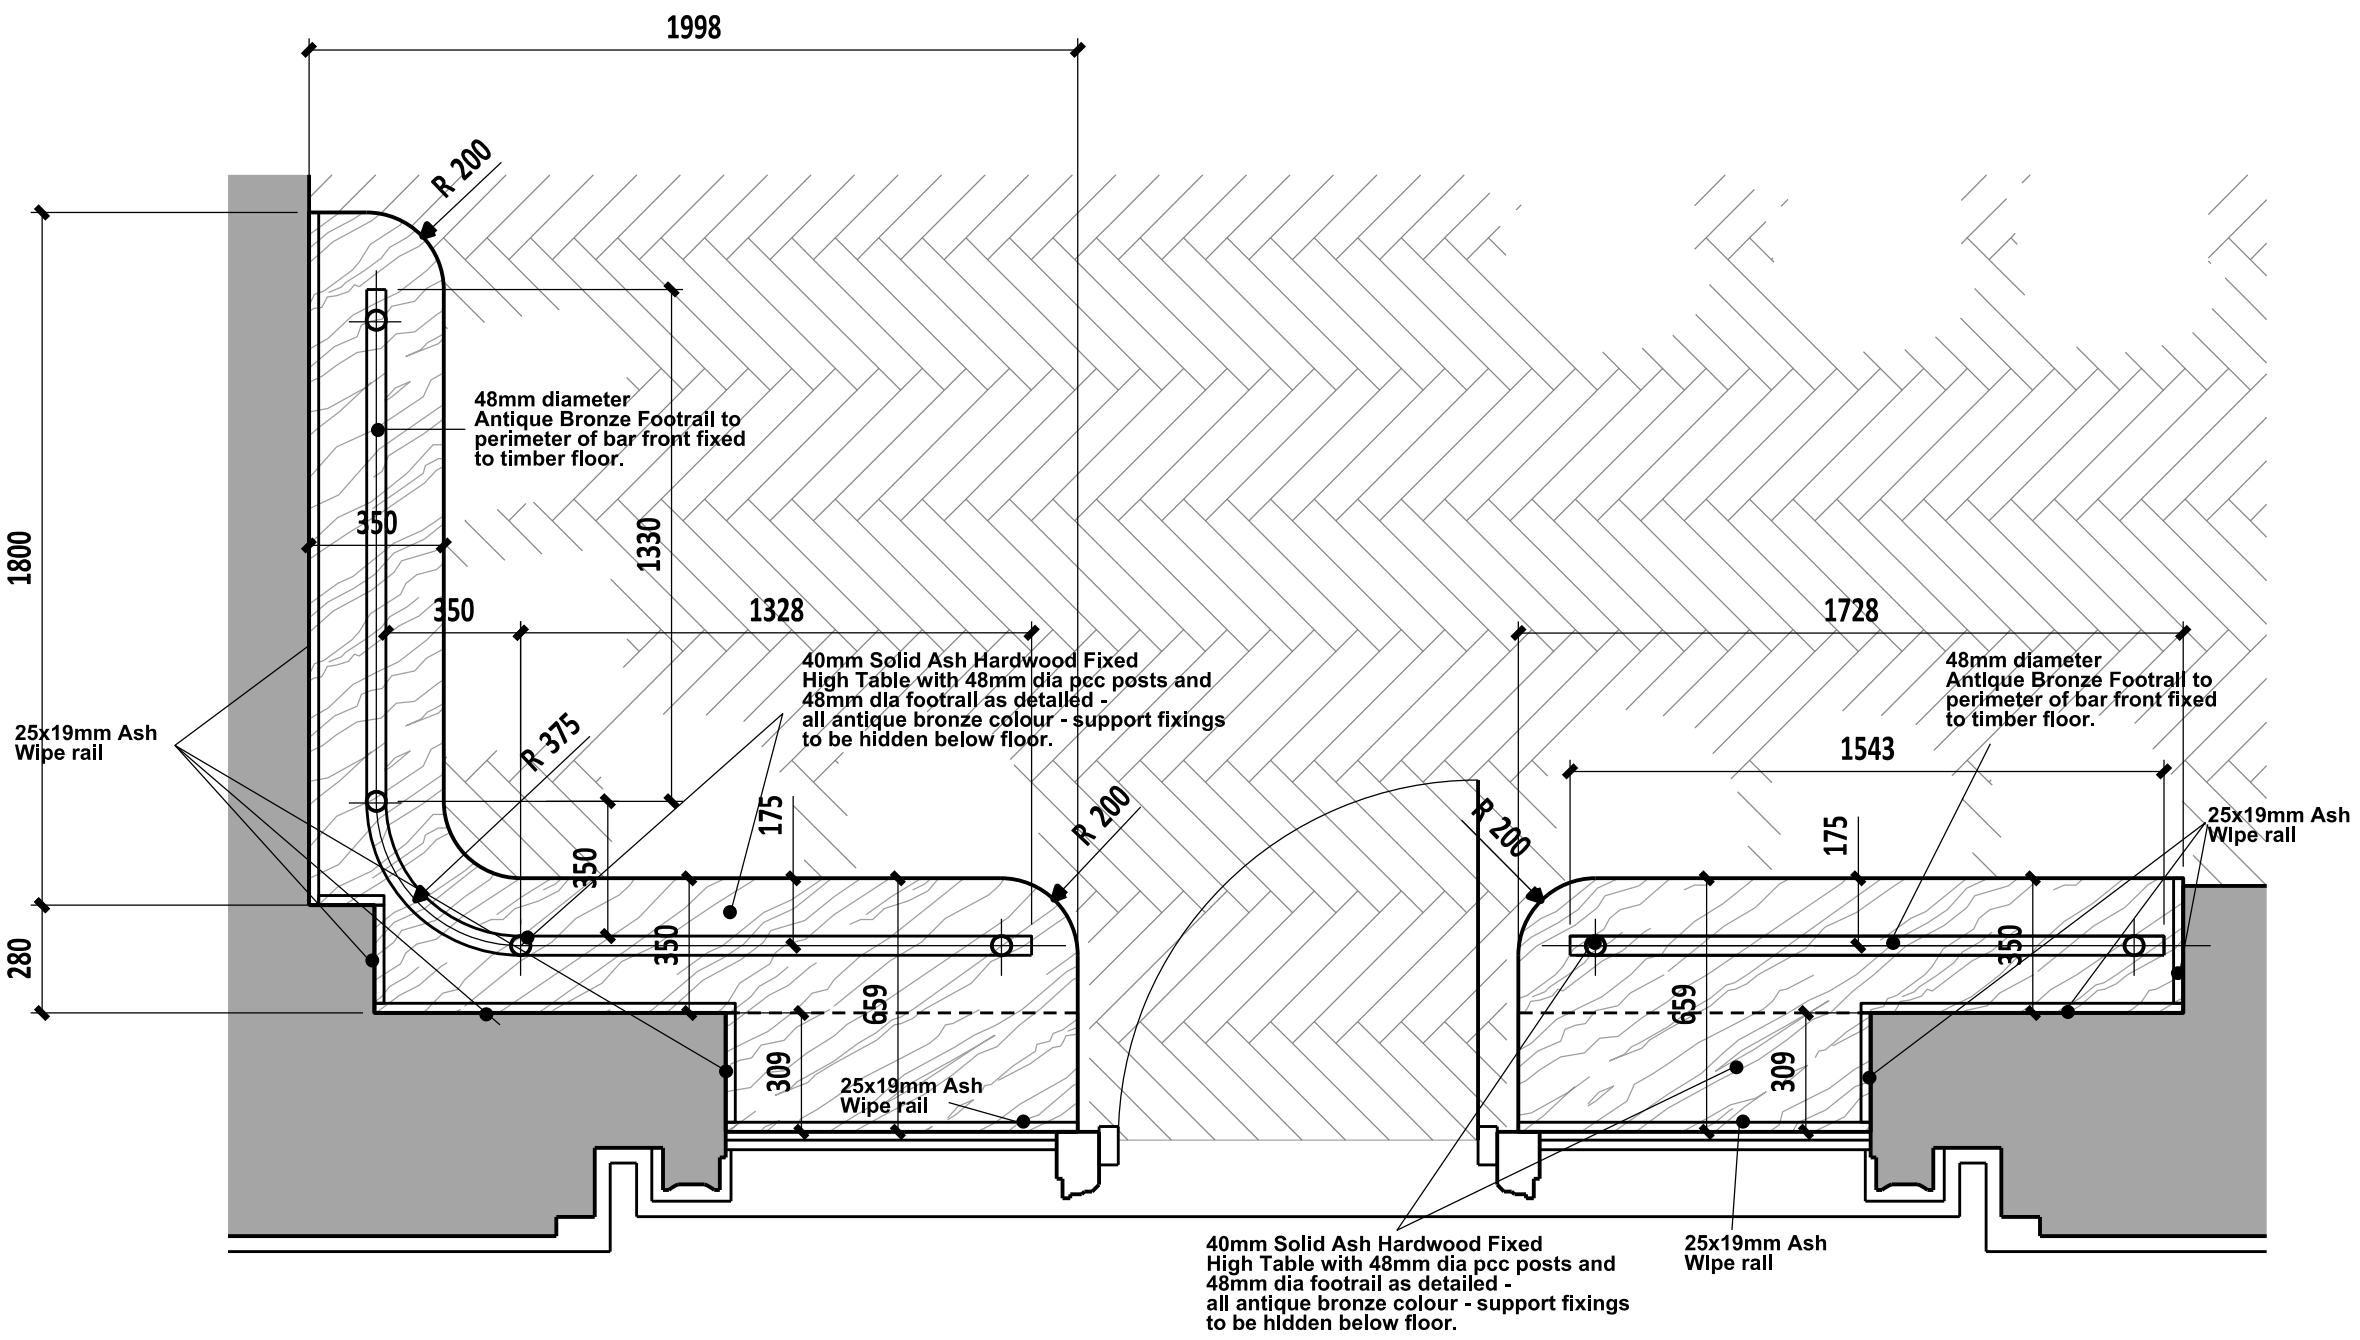


HIGH FIXED TABLES PLAN 1:20

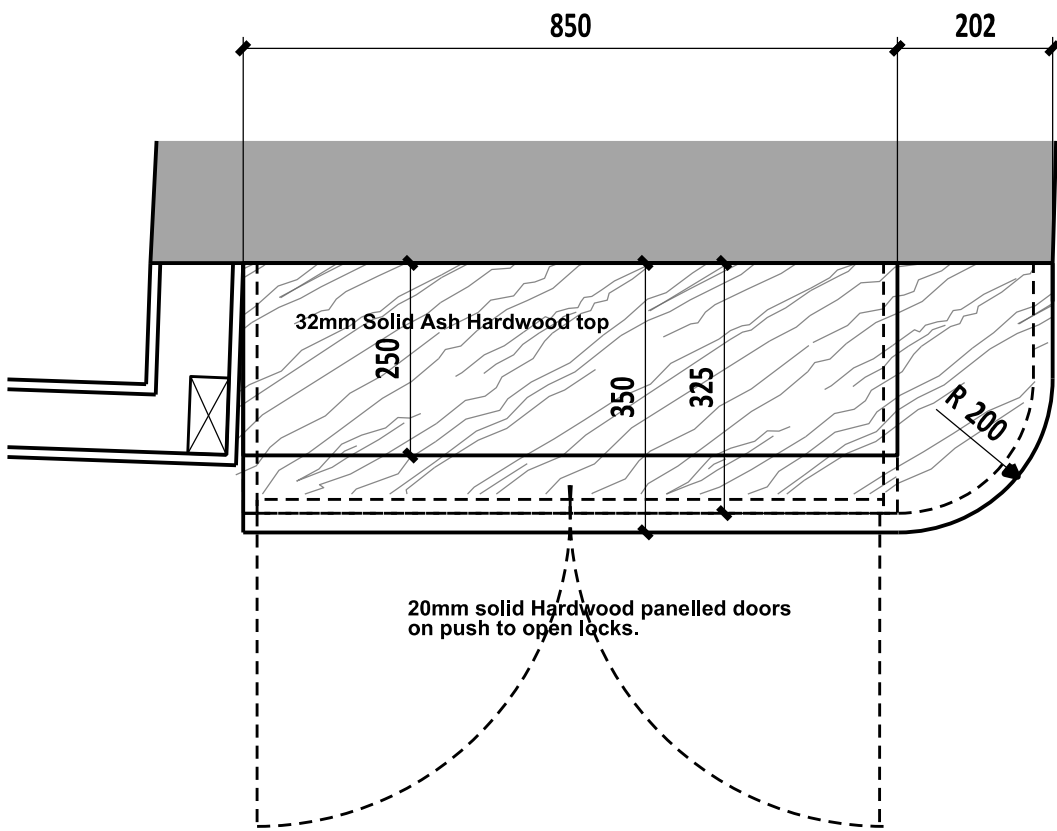

WAITRESS STATION PLAN 1:10

GENERAL NOTES
ALL HARDWOOD TO BE:
ASH (SAMPLE TO BE PROVIDED BEFORE MANUFACTURE)
ALL TIMBER TO BE TREATED WITH SUITABLE RETARDANT TO ACHIEVE CLASS ONE SPREAD OF FLAME
ALL TIMBER TO BE FROM A SUSTAINABLE SOURCE
ALL DIMENSIONS TO BE CHECKED ON SITE PRIOR TO MANUFACTURE
ALL POLISHING TO BE CARRIED OUT BY FRENCH POLISHER USING SPEC. AS MDA SPECIFICATION OF WORKS
PROVIDE 1No. POLISH SHADE SAMPLES FOR APPROVAL

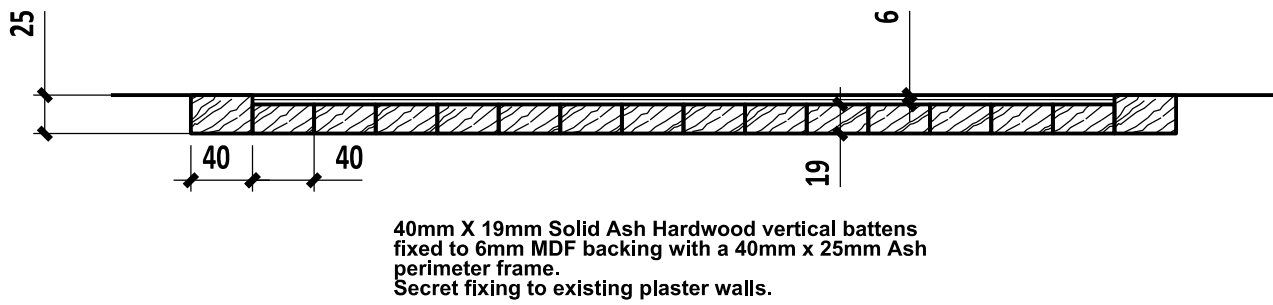

ASH HARDWOOD WALL PANELLING 1:5

Rev	Description	By	Chkd	Date

SCHOFIELD'S BAR

Project Title
**PROPOSED SCHOFIELD'S BAR
SUNLIGHT HOUSE
MANCHESTER M3 3LU**

Joinery Details

MDA MOWBRAY™
DESIGN
ARCHITECTS
The Coach House
Royal Oak Yard
Ripon HG4 1PB
info@mda-ltd.com
+44 (0)1765 600 237
www.mda-ltd.com

Scale	Size	Date	Drawn	Checked
1:20	A1	06/20	AB	RL
Status	CONSTRUCTION			
MDA Job No	1039	Number	3019	Rev