

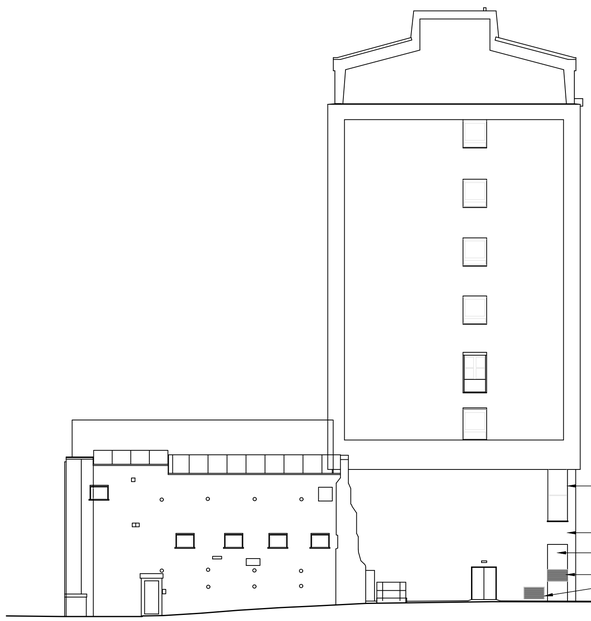


Proposed South Elevation (Towards canal)
Scale 1:200

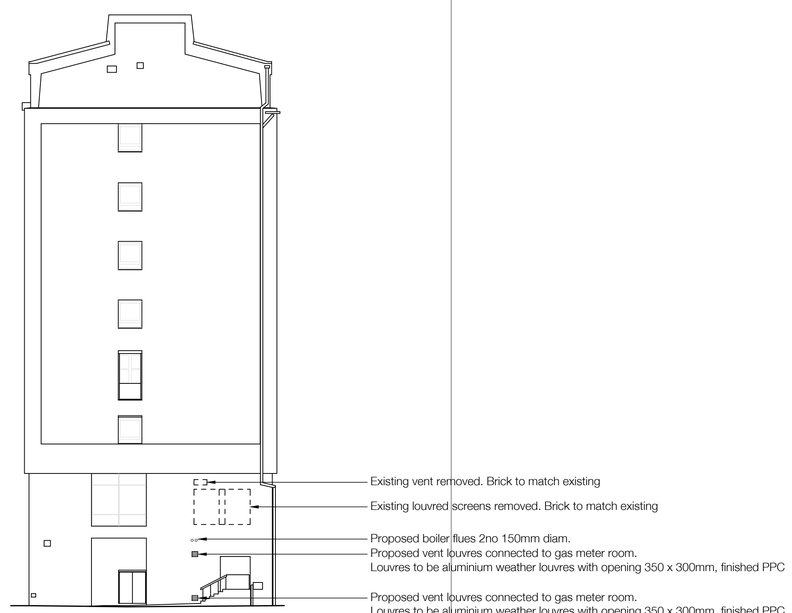

Proposed North Elevation (Towards driveway)
Scale 1:200

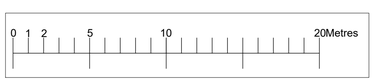

Rev	Date	Revisions	By	Checked
PL01	10.08.20	FOR PLANNING	EA	/

MoreySmith

24 Marshalsea Road
London SE1 1HF
Telephone 020 7089 1470
Fax 020 7378 1274
Email info@morey.co.uk
www.moreysmith.com

Job title
FOR PLANNING

LINLEY HOUSE
MANCHESTER
CASTLEFORGE

Drawing no.
CF577-MS-XX-XXX-DR-A-1003
Drawing title

PROPOSED ELEVATIONS
NORTH & SOUTH

Date 01.07.20 Job no. 577 Rev. PL01

Scale 1:200@A1 Drawn by EA Checked

Do not scale from this drawing, all dimensions to be checked on discrepancies must be reported to the designer immediately. ©M