
Notes


This document is © Falconer Chester Hall Limited
All drawing measurements shall not be obtained by scaling. Any discrepancies on this document to be immediately reported to the Architect. Verify all dimensions and levels prior to construction. This Document shall be read in conjunction with related documents, specifications and associated models.

This drawing contains the following model files:

P16082-FCH-BA-XX-M3-A-0001 [P1.1] [S0]

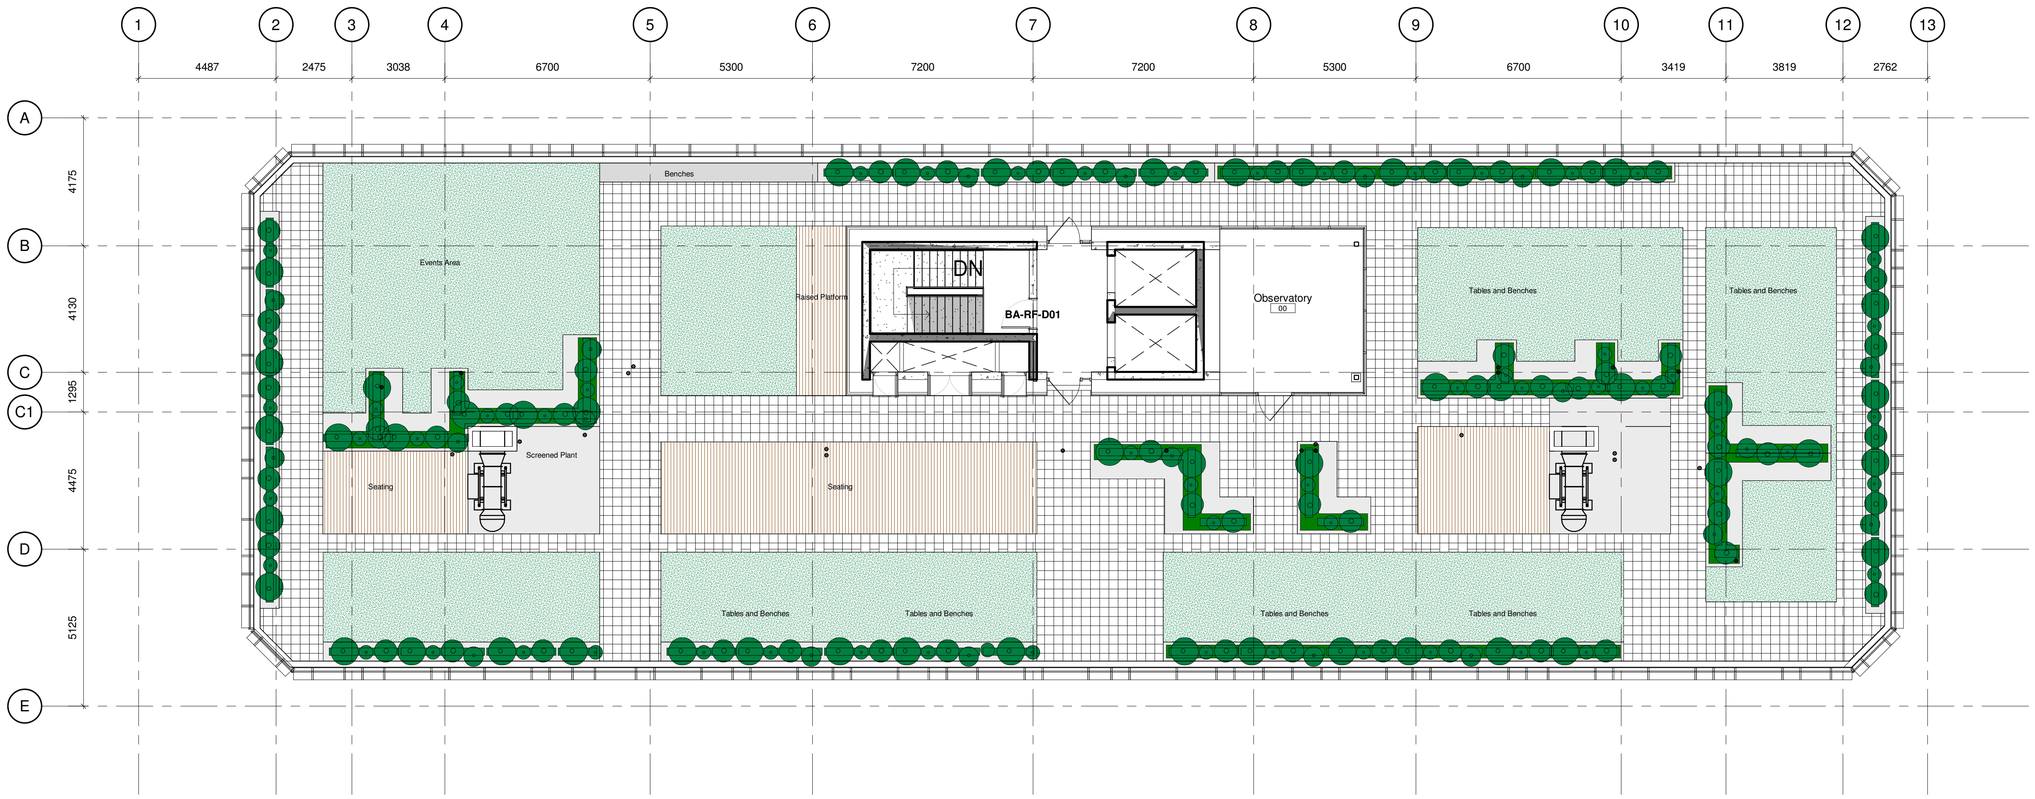

RF - Roof Level Planning

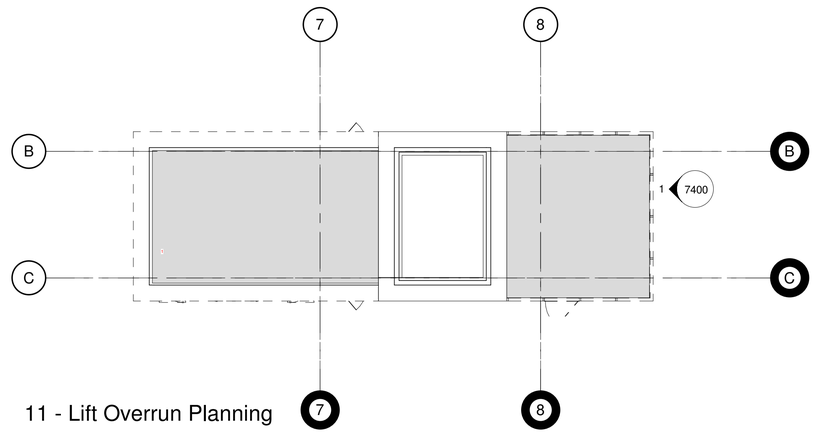

11 - Lift Overrun Planning

Rev	Date	By	Chk	Description
P1	22.07.20	RJW	GJ	First issue

FALCONER CHESTER HALL

London | Liverpool | Manchester | www.fcharchitects.com | Tel +44 (0)151 2435800

Project Title
Mixed Use Development - Bengal Street
Client
The Northern Group Ltd.
Drawing Title
Planning GA Floorplan - 09 Roof/ 11 Lift Overrun

Drawing No.			Revision
P16-082-FCH-BA-08-DR-A-3049			**P1**
Status	Issue suitable for:	Date	Drawn By
S3	**PLANNING**	**22.07.20**	**RJW**
Job No.	Drawing Stage	Scale	Checked By
P16-082	**STAGE 4**	**1 : 100 @ A1**	**GJ**