





Front (West) Elevation
1 : 50

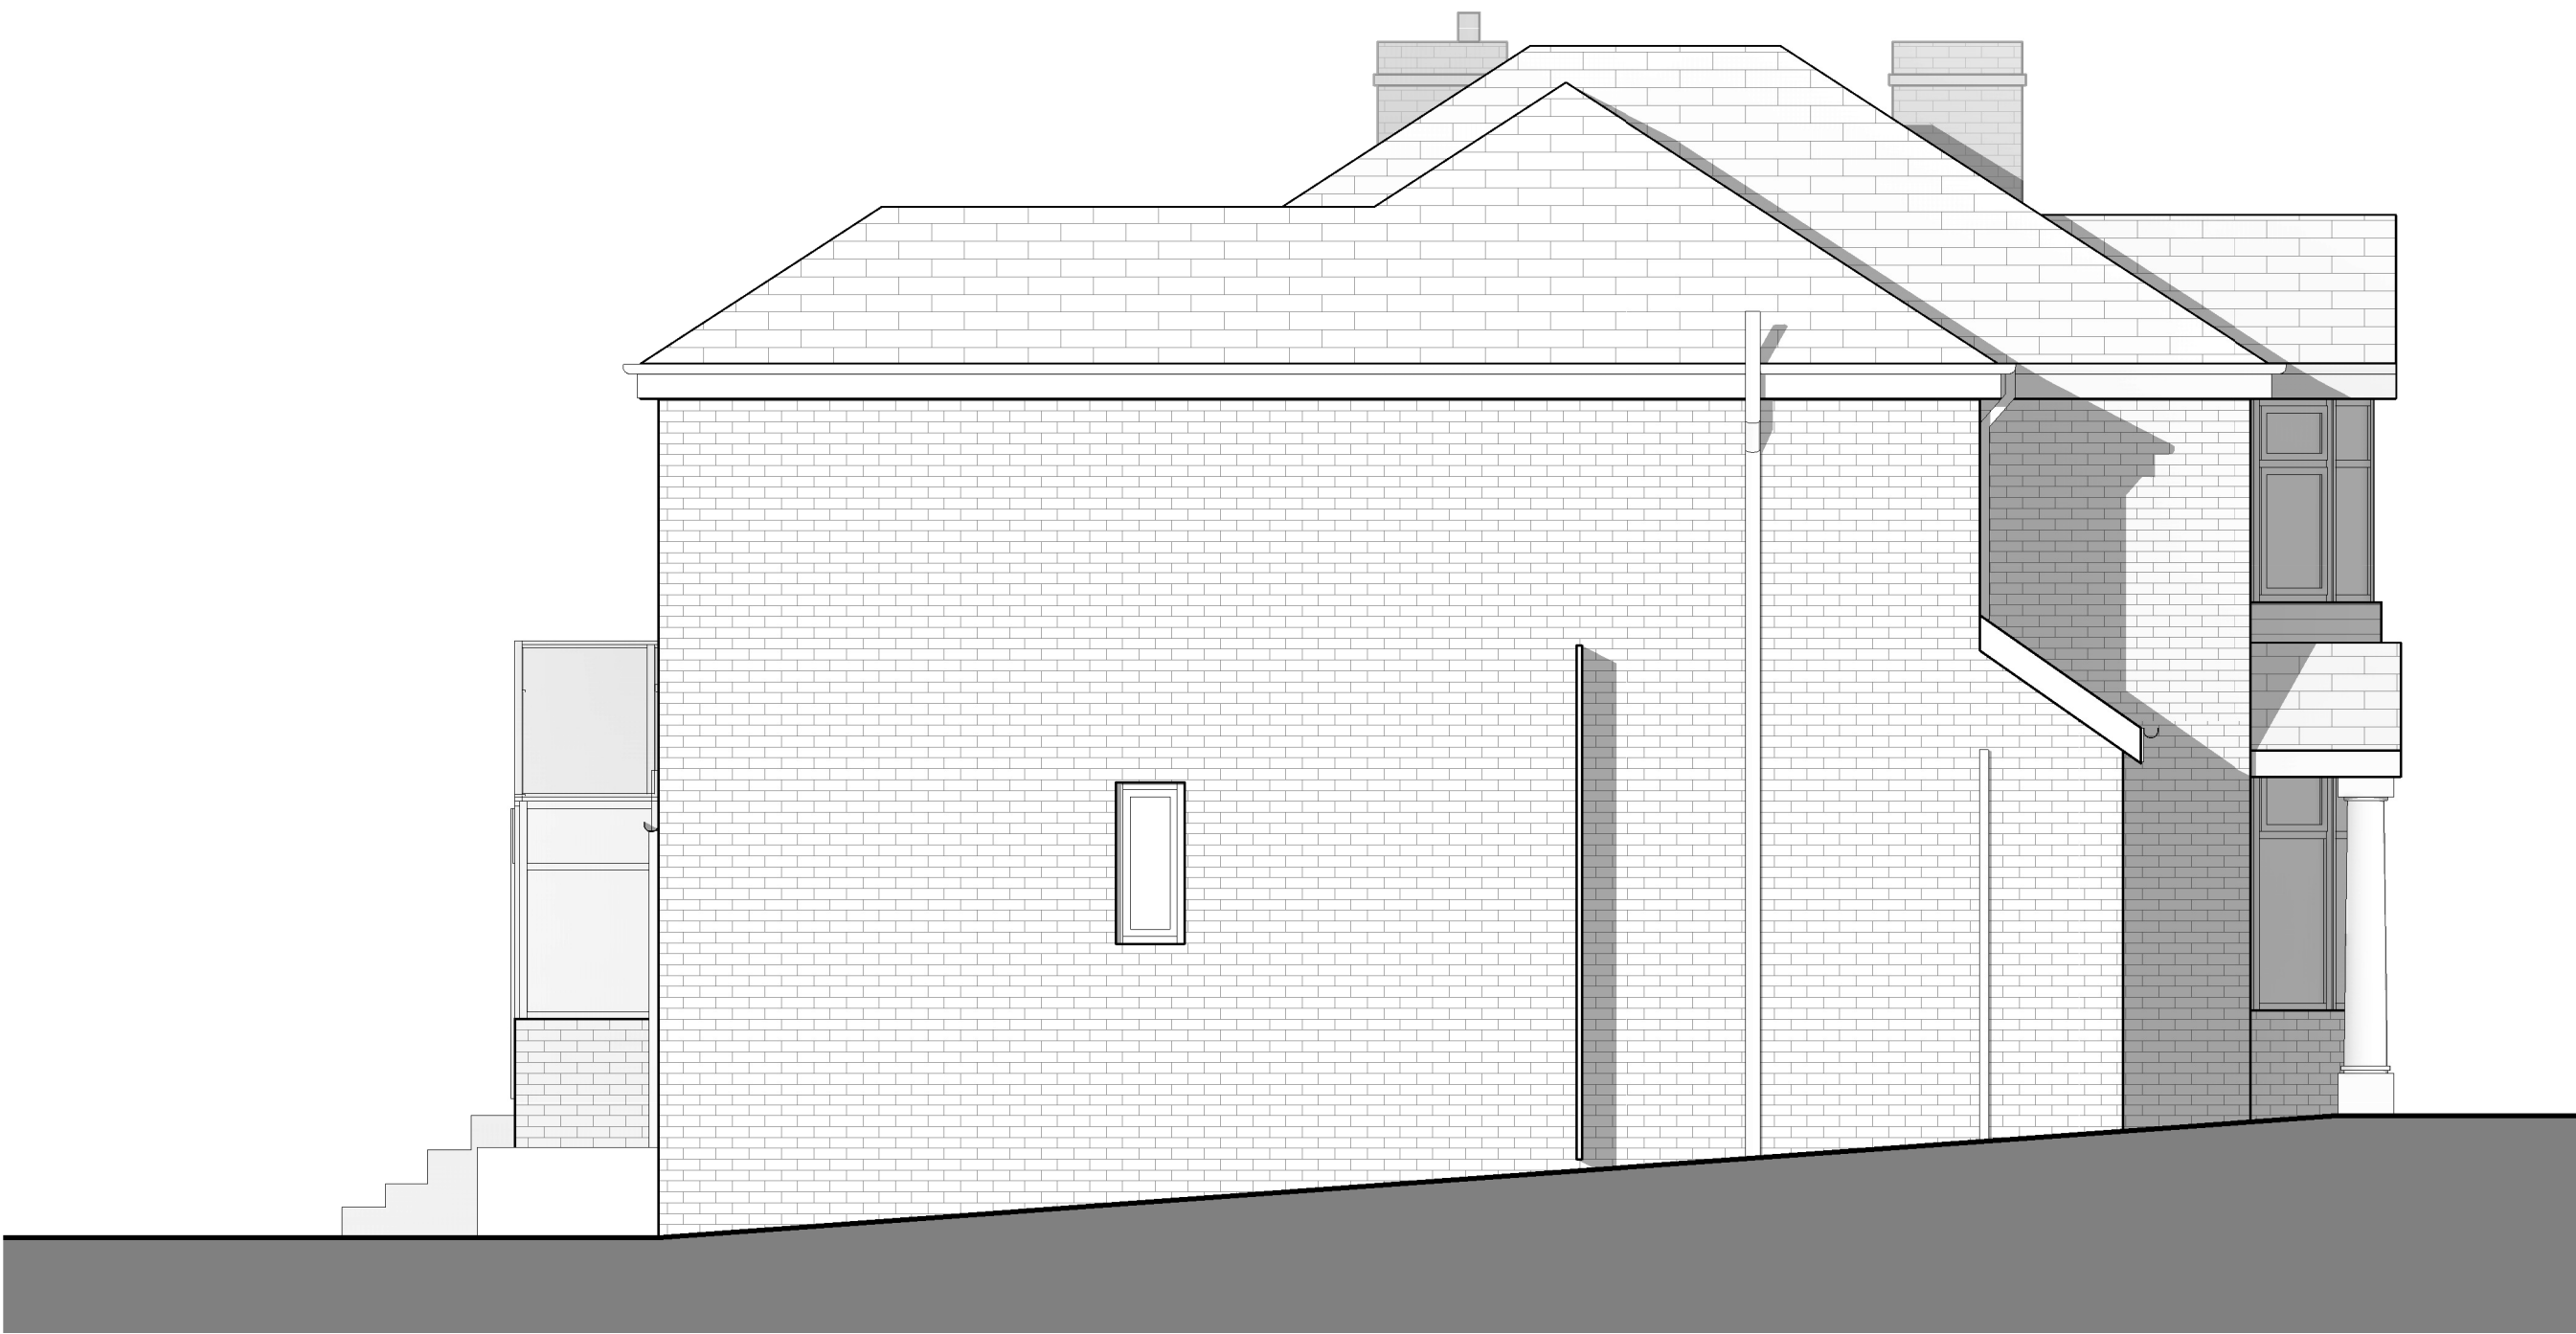


Side (North) Elevation
1 : 50



Rear (East) Elevation
1 : 50

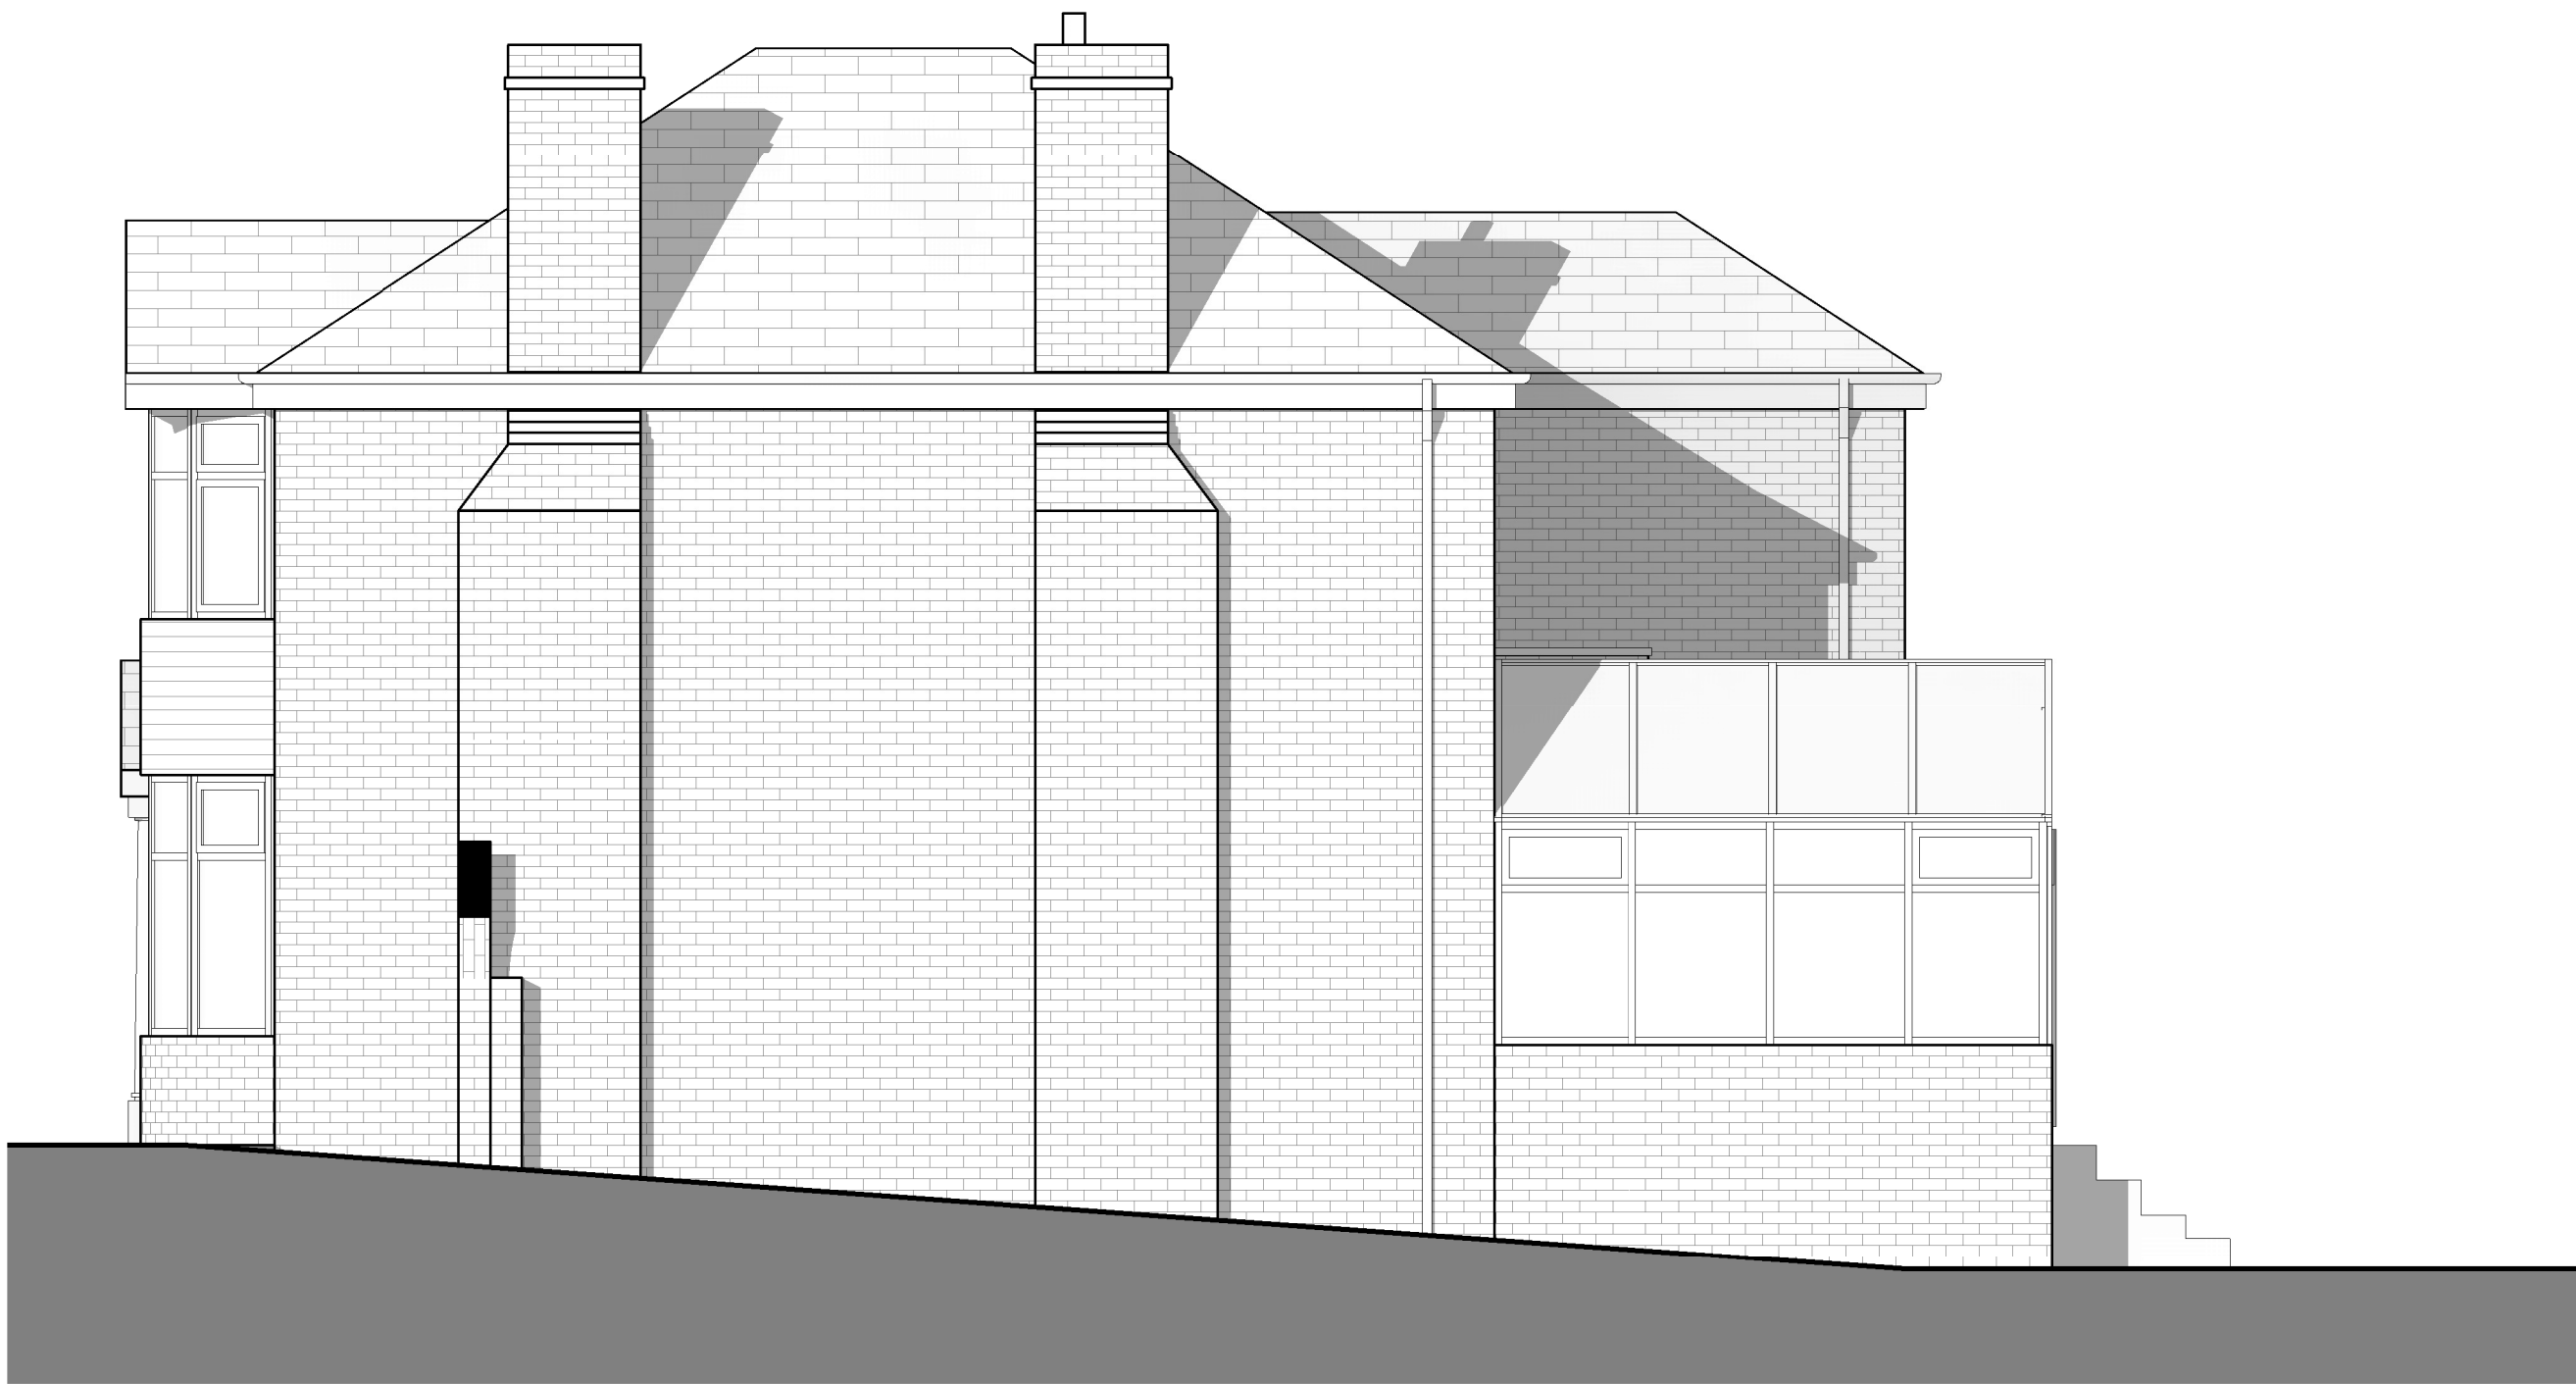

Side (South) Elevation
1 : 50

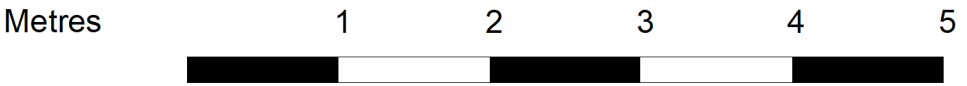

NOTES
The Contractor is to check all dimensions and site conditions before commencing.
Do not scale from this drawing.
This drawing remains the copyright of WHYL Architecture.

KEYPLAN

B	Planning Issue	WL	24.08.20
A	Initial Issue	WL	06.08.20
Rev	Description	By	Date
Client	Mr & Mrs Singh		
Project	196 Middleton Road, Manchester		
Drawing	Existing Elevations		
Dwg No.	W2011 - 115	Rev	B
Date	02.08.2020	Scale	@ A1
Drawn	Author	Approved	Approver
Status	Concept		