




1. Ground Floor Plan

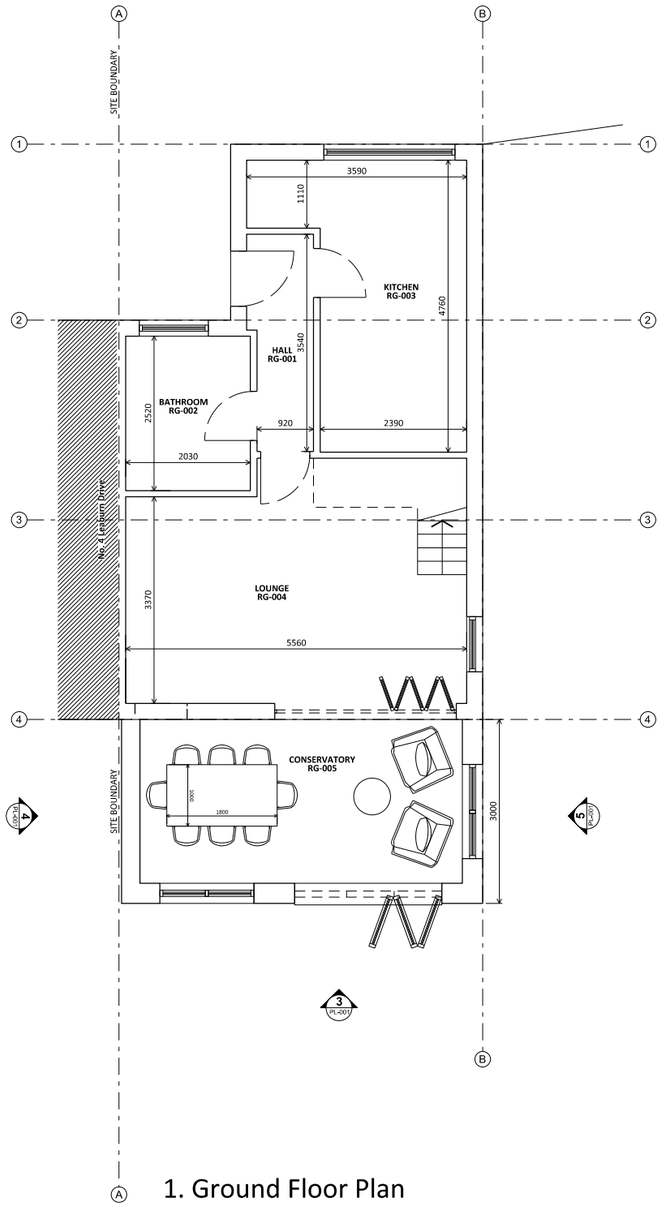


2. Roof Plan

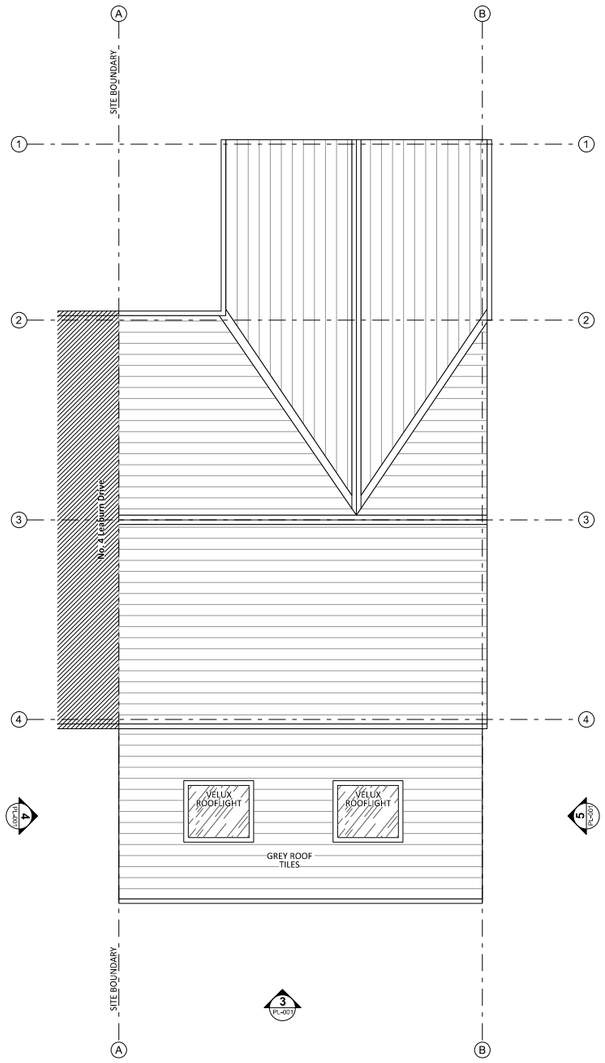

3. Rear Elevation

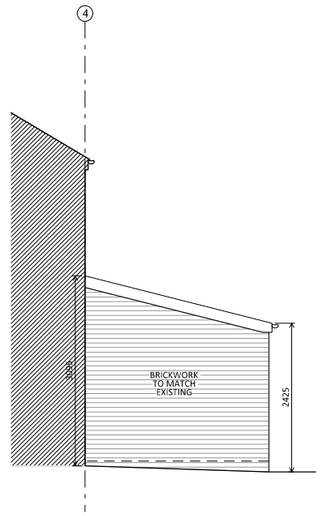

4. Side Elevation
Facing no. 4

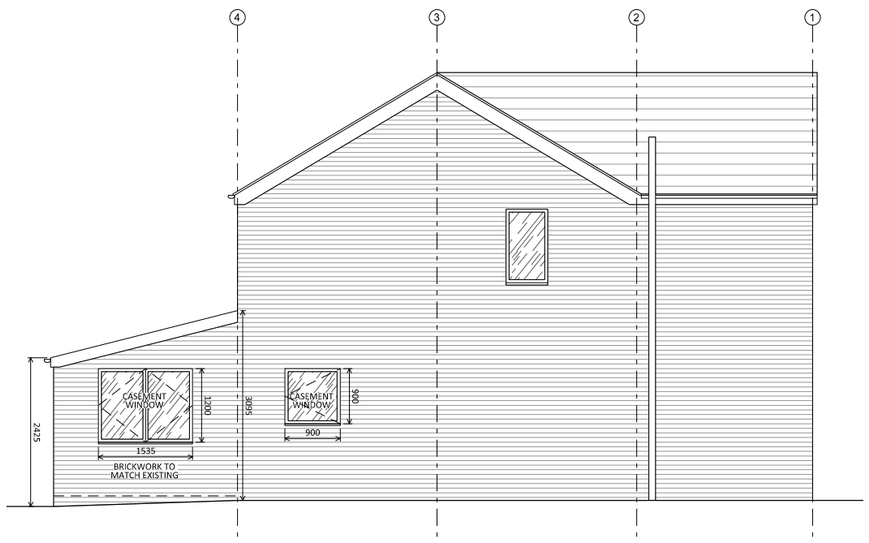

5. Side Elevation

STUDIO 39
Architectural Design

Director: Mike Stubbs
T: +44 07732 442 410
mpstubbs@gmail.com

ALL DIMENSIONS & CONDITIONS ARE TO BE CHECKED ON SITE PRIOR TO PREPARING DRAWINGS OR COMMENCING ANY WORK

Do not scale for building control or construction purposes. May be scaled for planning purposes

All dimensions in millimetres unless otherwise stated.

Any variations or supplementary drawings are to be approved by Studio 39

IF IN DOUBT ASK

Scale Bars

-200 0 .200 .400 .600
METRES 1:20

-1 0 1 2 3
METRES 1:100

-.250 0 .250 .500 .750
METRES 1:25

-.5 0 .5 1 1.5
METRES 1:50

Client
Kjersti & Sam

Status
FOR INFORMATION

Local Authority
Manchester City Council

CAD Drawn MS
Checked

Date Revision

Project
6 Leaburn Drive
Burnage M19 1SD

Job Number 19-001
Drawing Number PL-001
Scale 1:100@A3
Date Jun 2020

Drawing Description
Floor Plans and Elevations
As Proposed

Revision