

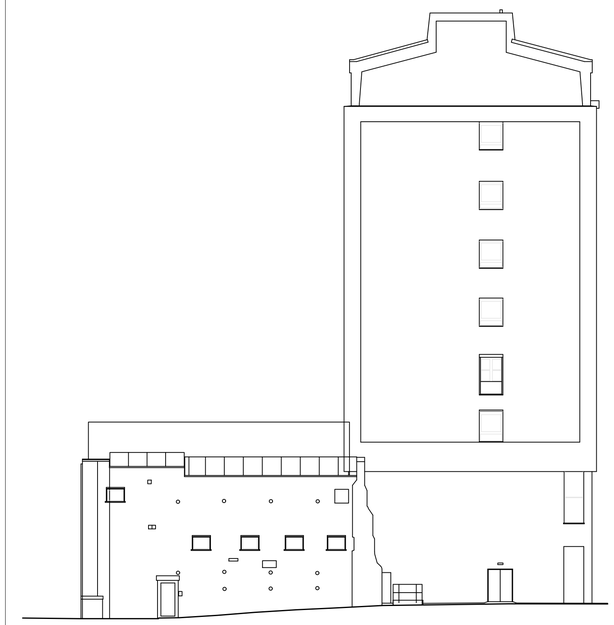


Existing South Elevation (Towards canal)
Scale 1:200

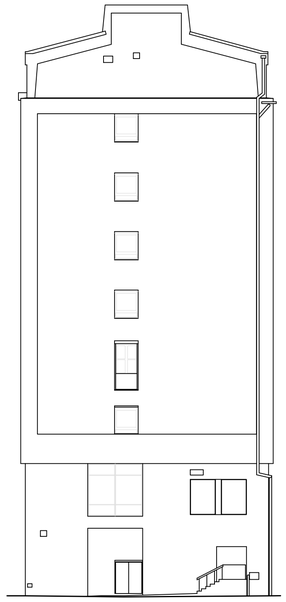

Existing North Elevation (Towards driveway)
Scale 1:200

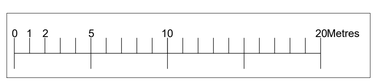

PL01 31.07.20 FOR PLANNING

Rev Date Revisions

eySmith
MoreySmit
nith

24 Marshalsea Road
London SE1 1HF
Telephone 020 7089 1470
Fax 020 7378 1274
Email info@morey.co.uk
www.moreysmith.com

FOR PLANNING

Job title

LINLEY HOUSE
MANCHESTER
CASTLEFORGE

Drawing no.

CF577-MS-XX-XXX-DR-A-0013

Drawing title

EXISTING ELEVATIONS
NORTH & SOUTH

Date 01.07.20 Job no. 577 Rev.

Scale 1:200@A1 Drawn by WN Chec

Do not scale from this drawing, all dimens
discrepancies must be reported to the des