

PURPOSE OF ISSUE	-


Do not scale from this drawing. All information should be checked by the contractor on site before commencing work. Any discreprencies should be reported to the architect immediately. All rights are reserved and are not transferable. Unauthorised reproductions of this drawing are not permitted.

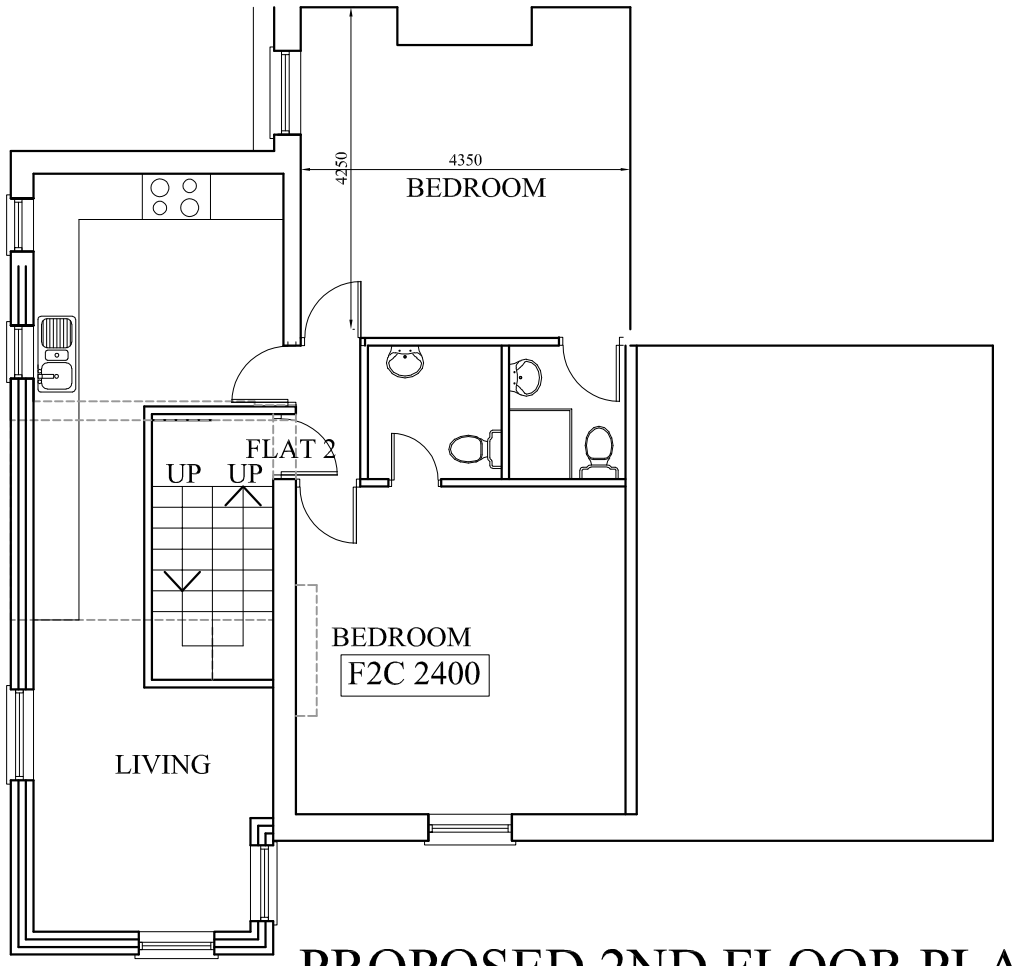

PROPOSED 2ND FLOOR PLAN

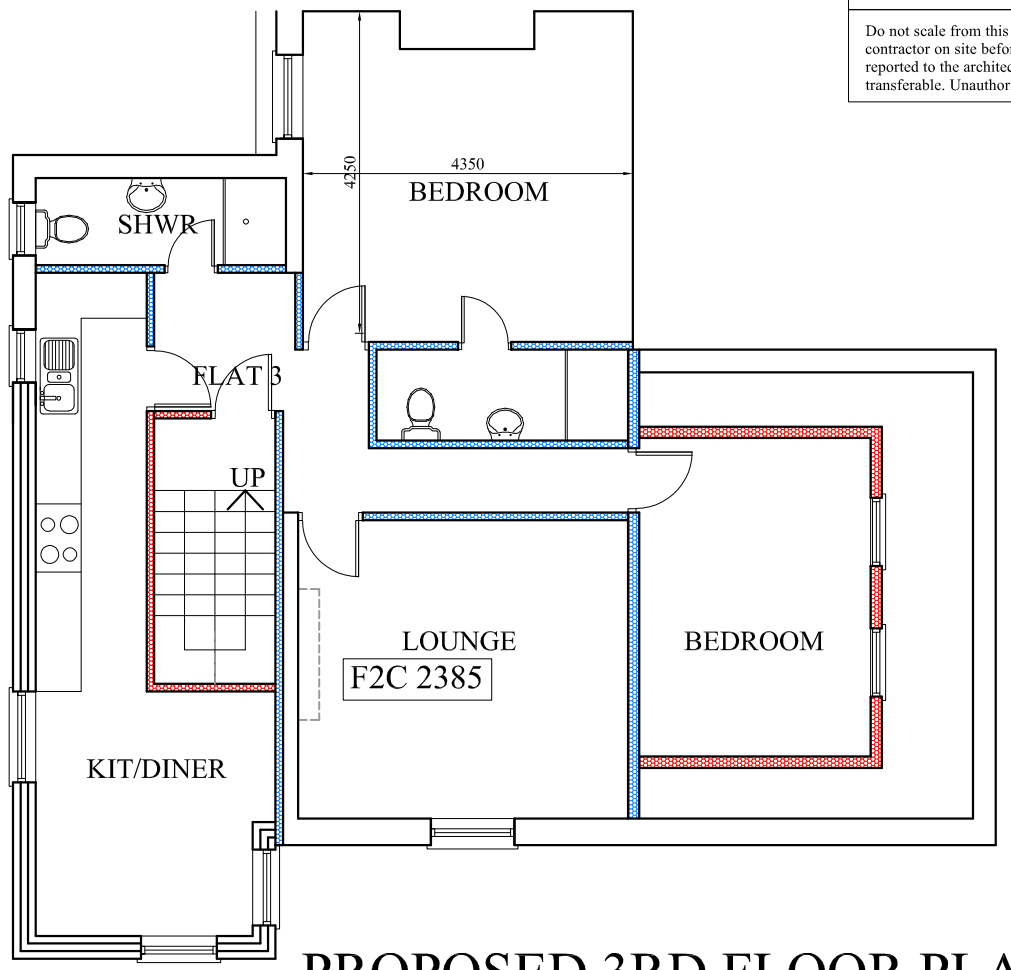

PROPOSED 3RD FLOOR PLAN

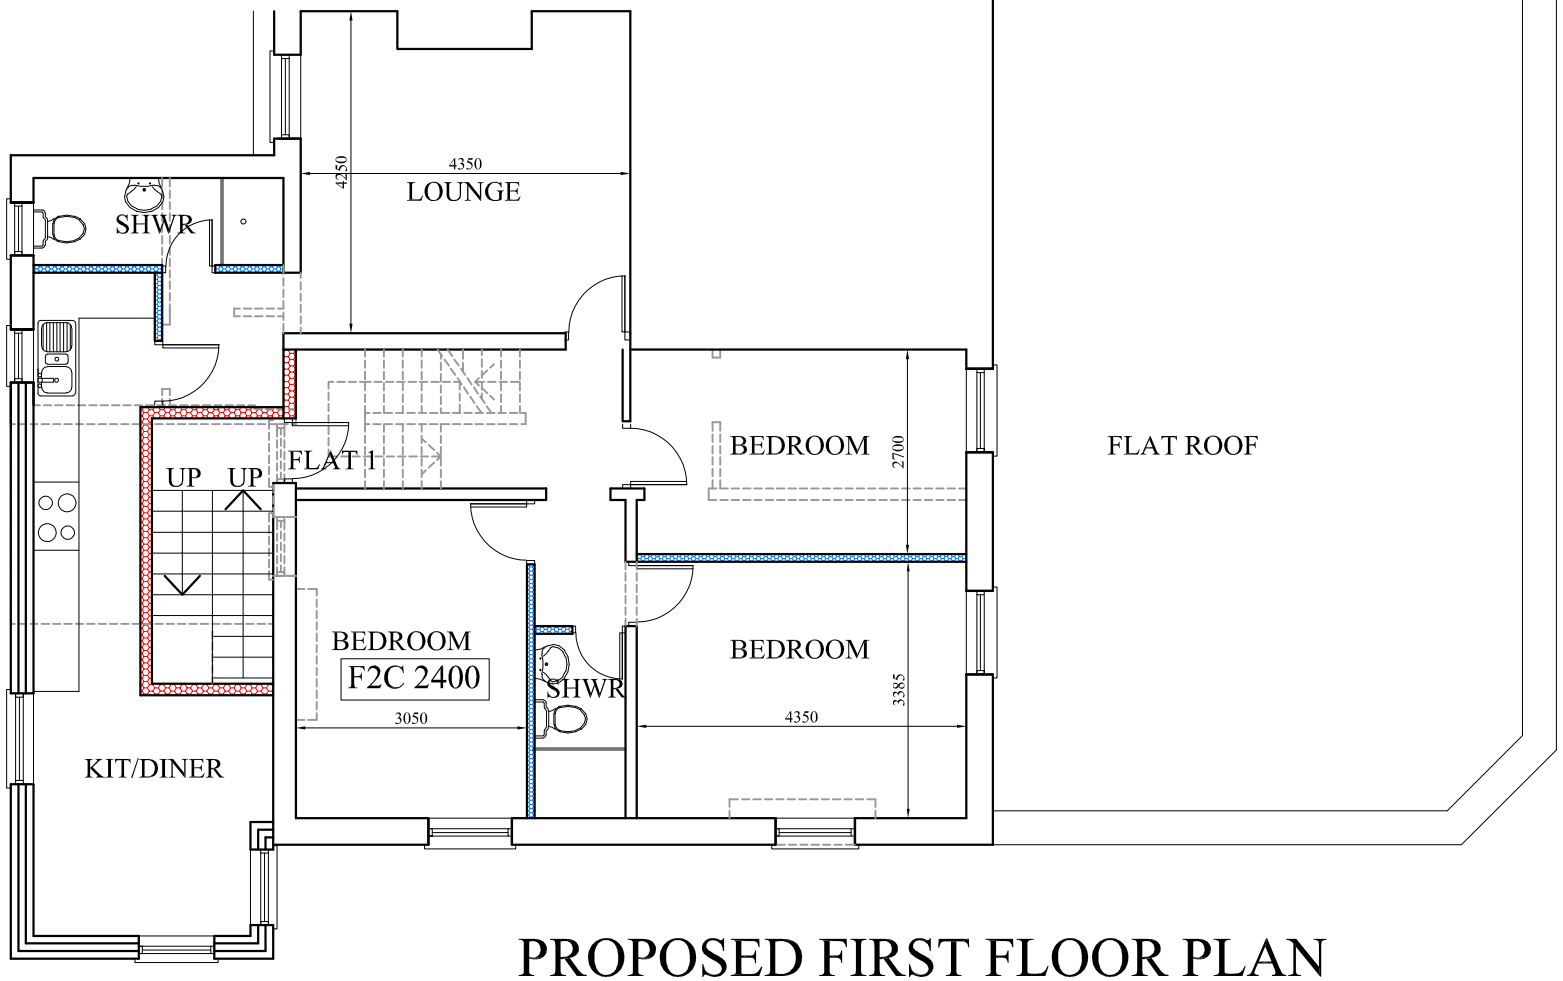

PROPOSED FIRST FLOOR PLAN

PROJECT
467, Wilmslow Road, Withington

CLIENT
Mr. A. K. Mohammed

DRAWING TITLE
Proposed Floor Plan

JOB No -

DRAWING No NA-P05

SCALE 1:100 @A3

DATE Aug. 2019

REVISION -

DRAWN NA

CHECKED BY -

t: 0782 895 3405
e: niamat@hotmail.co.uk

na design