




Note :
Where brickwork is required to be removed to facilitate proposed window frame. Reuse of existing materials should be used or replacement should be on like for like basis.

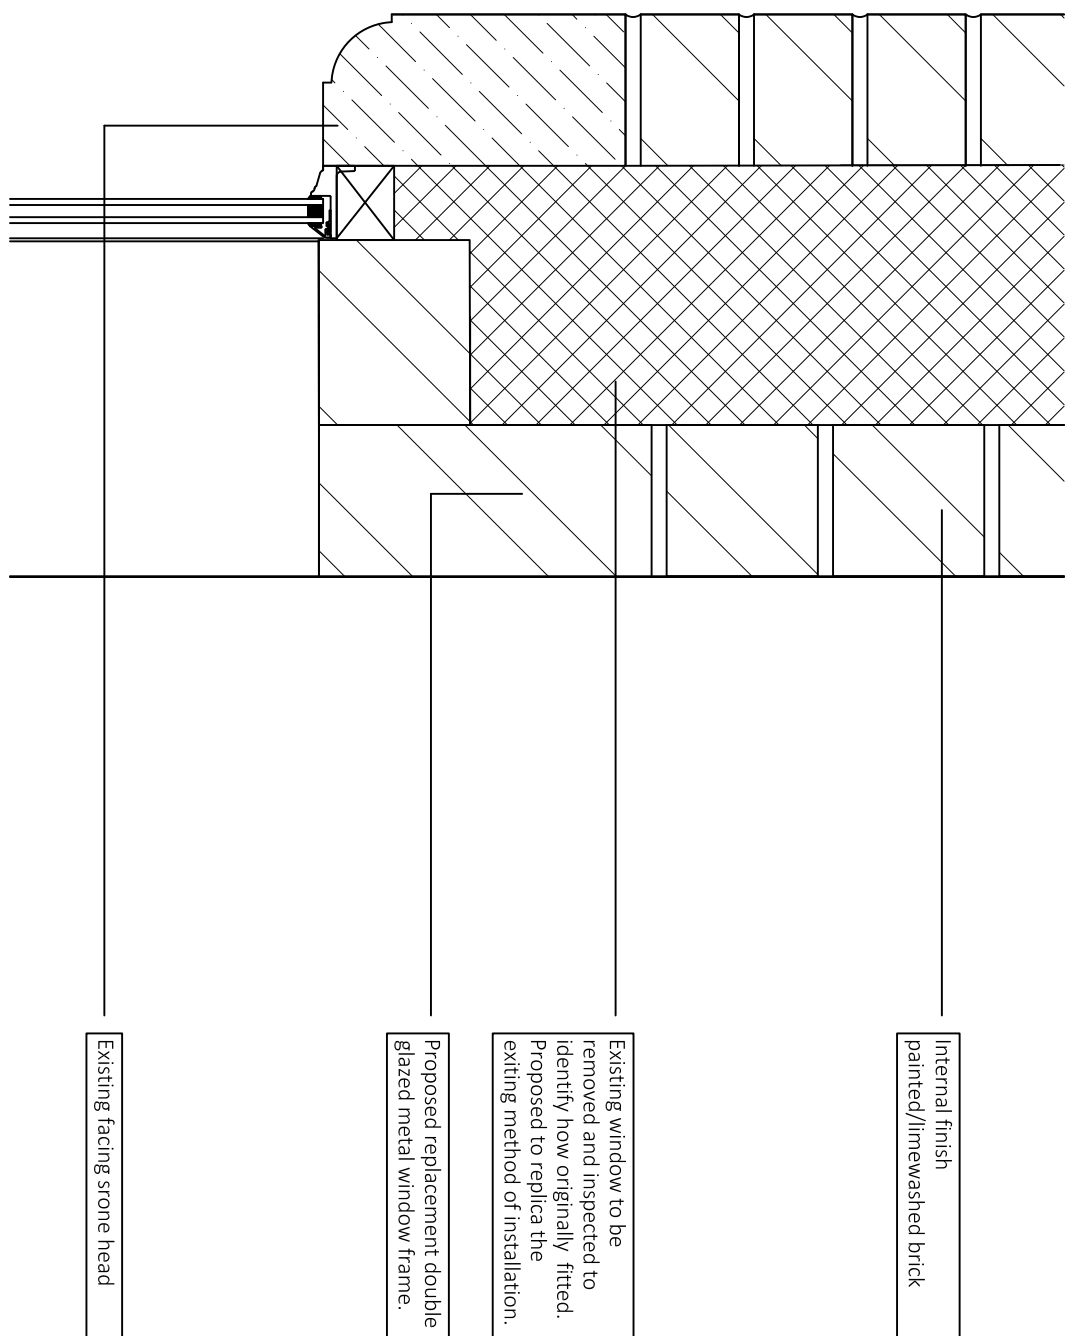


Section 18 : Proposed Window Head Section Detail @ 1:5

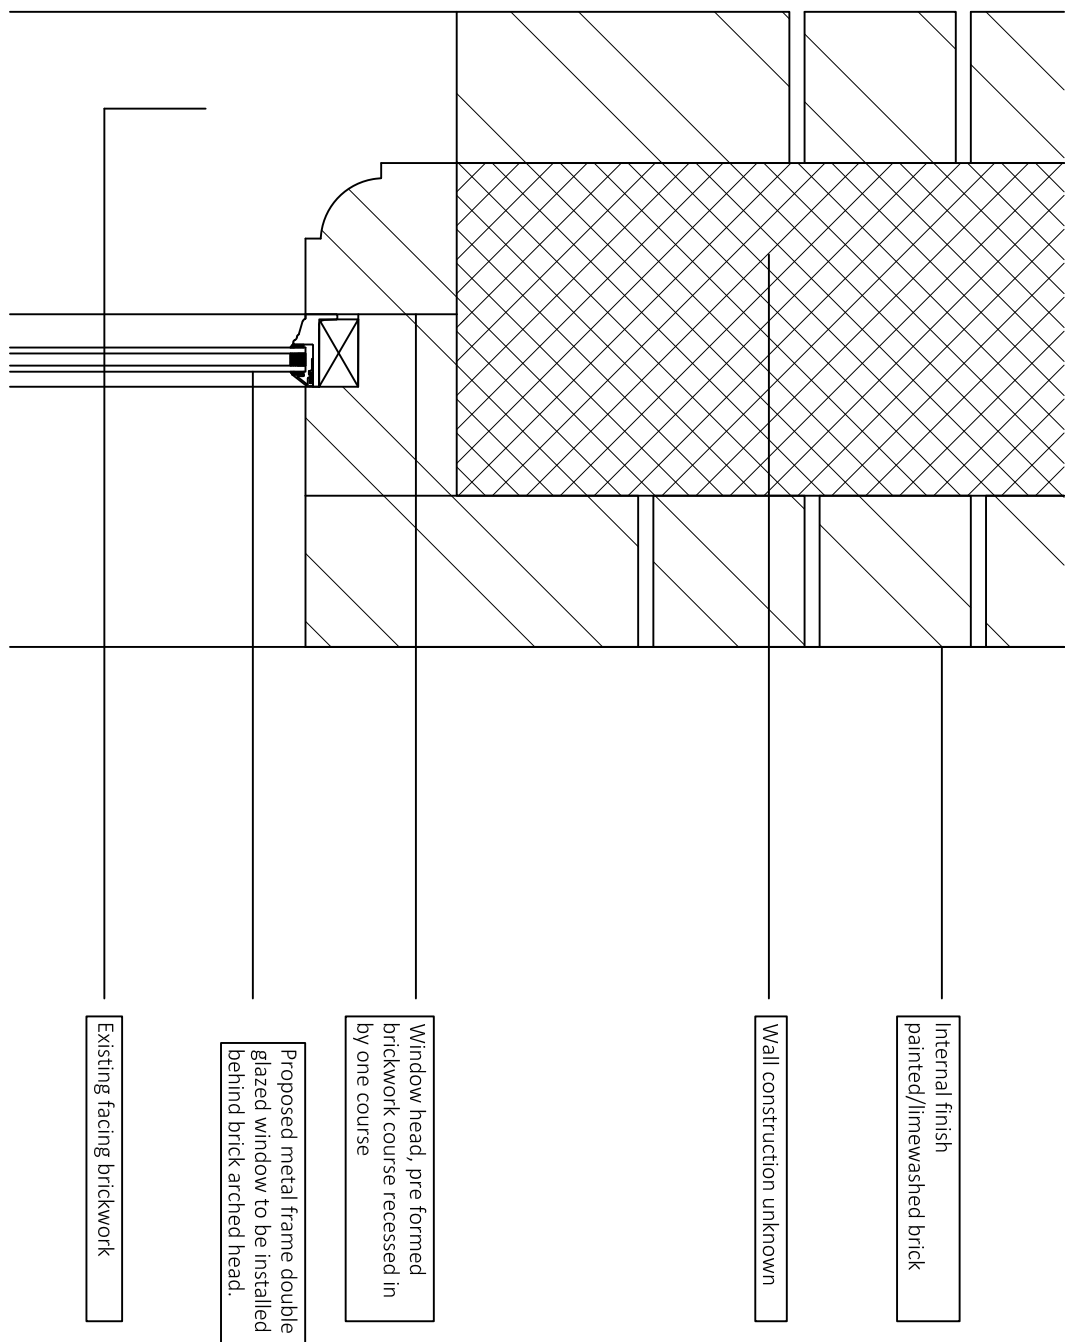

Section 15 : Proposed Window Head Section Detail @ 1:5

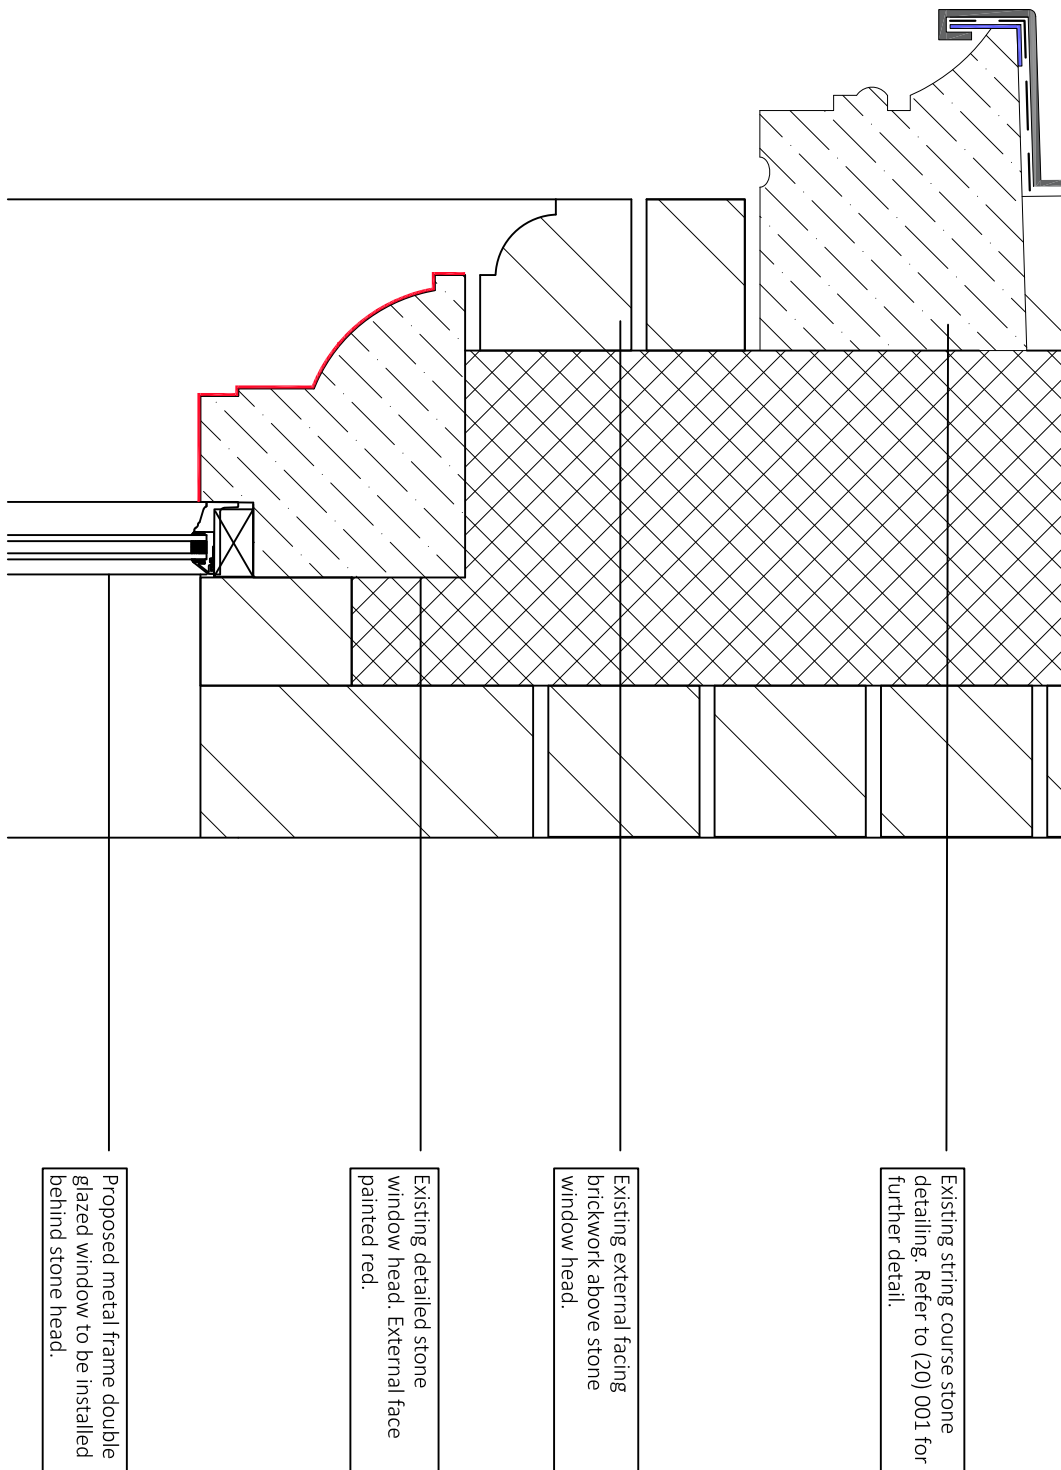

Section 16 : Proposed Window Head Section Detail @ 1:5

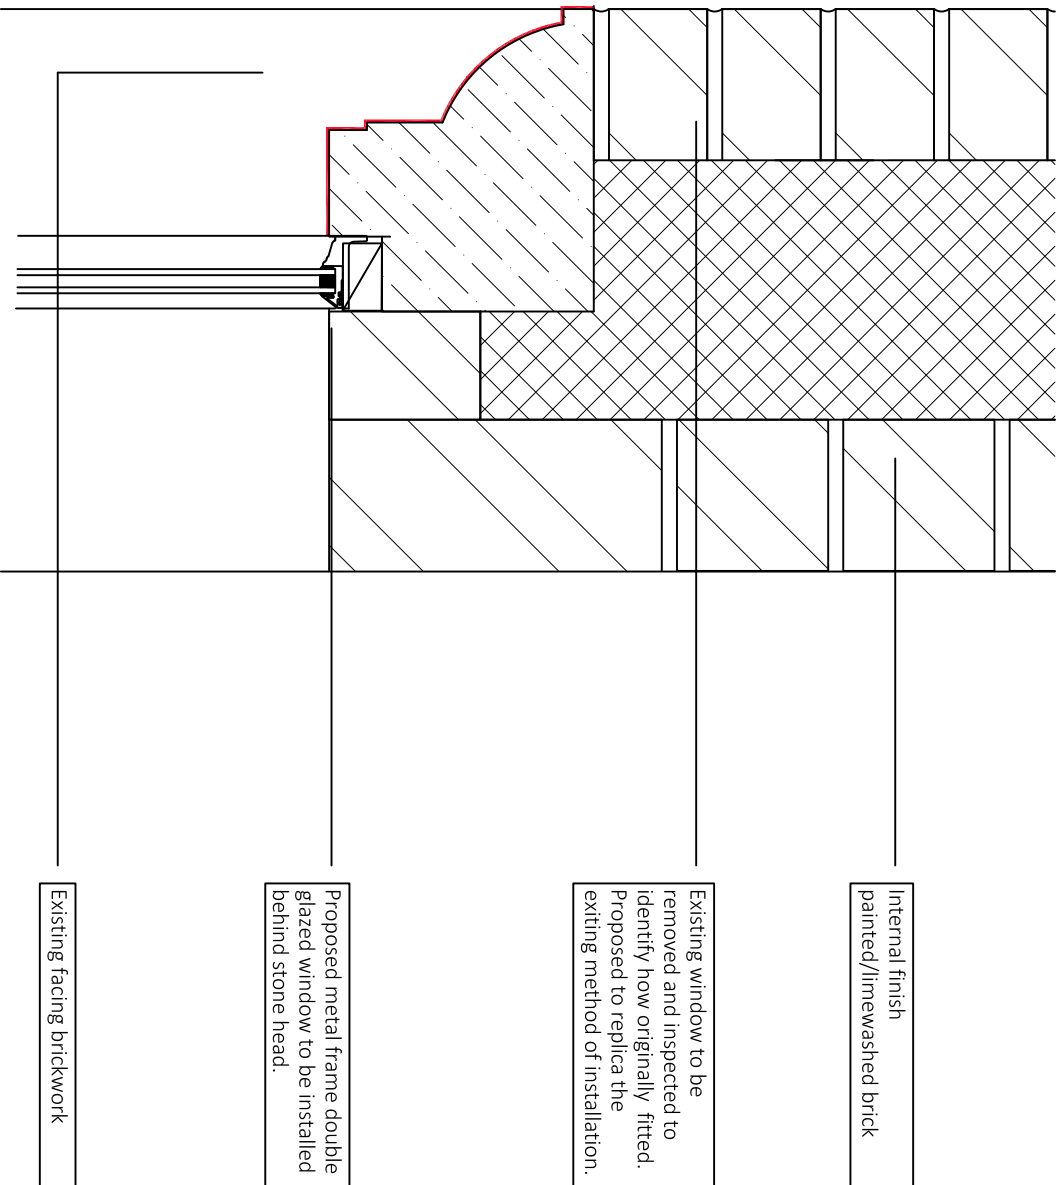

Section 17 : Proposed Window Head Section Detail @ 1:5

[illegible]