




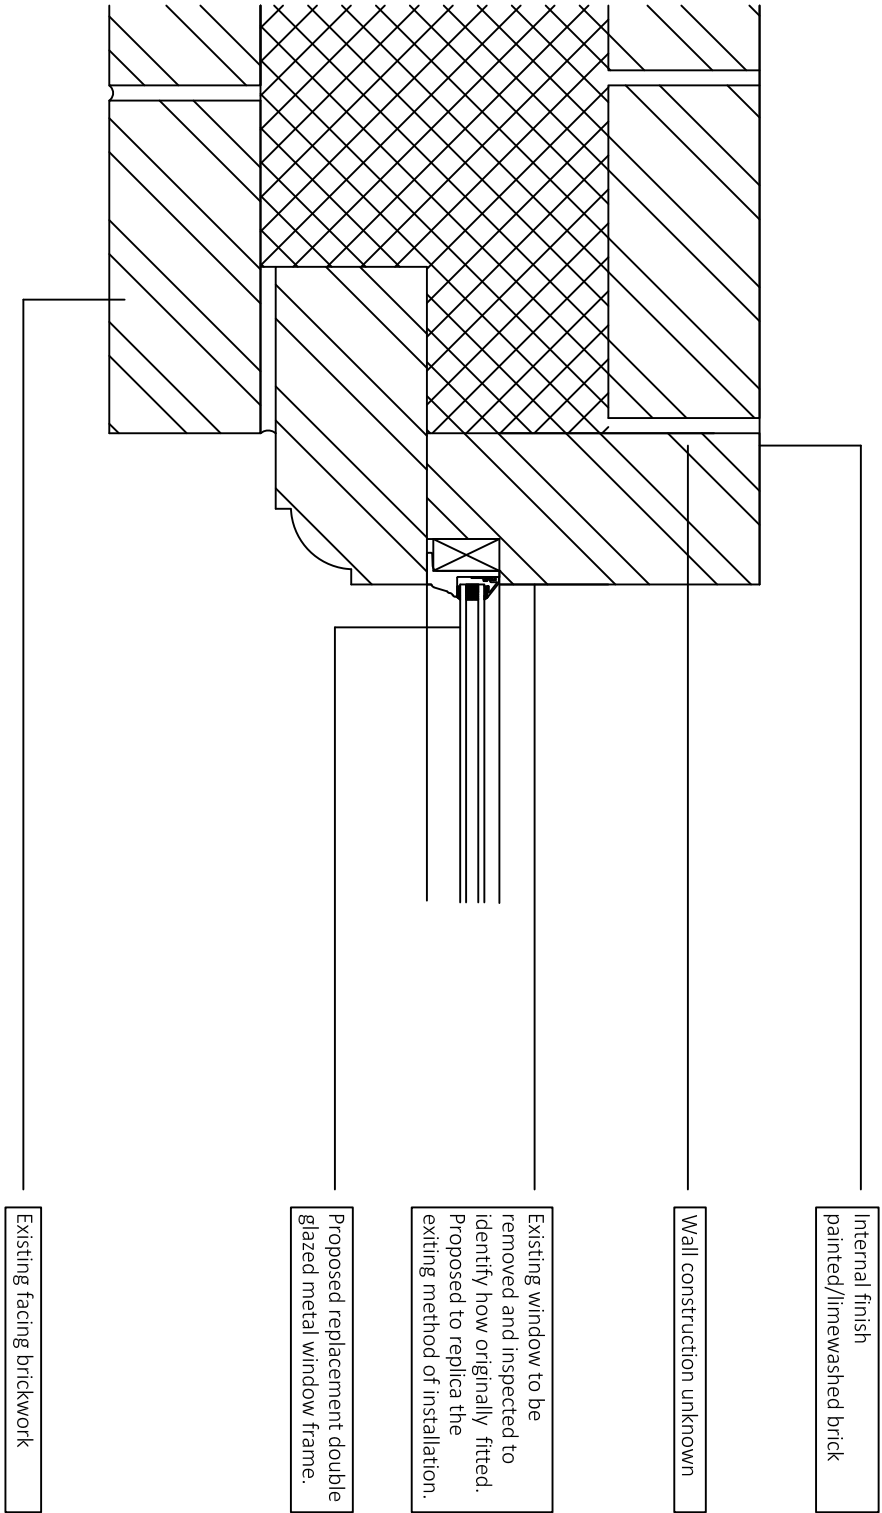


Section 6 : Proposed Plan View Cut - Jamb to Window Detail @ 1:5

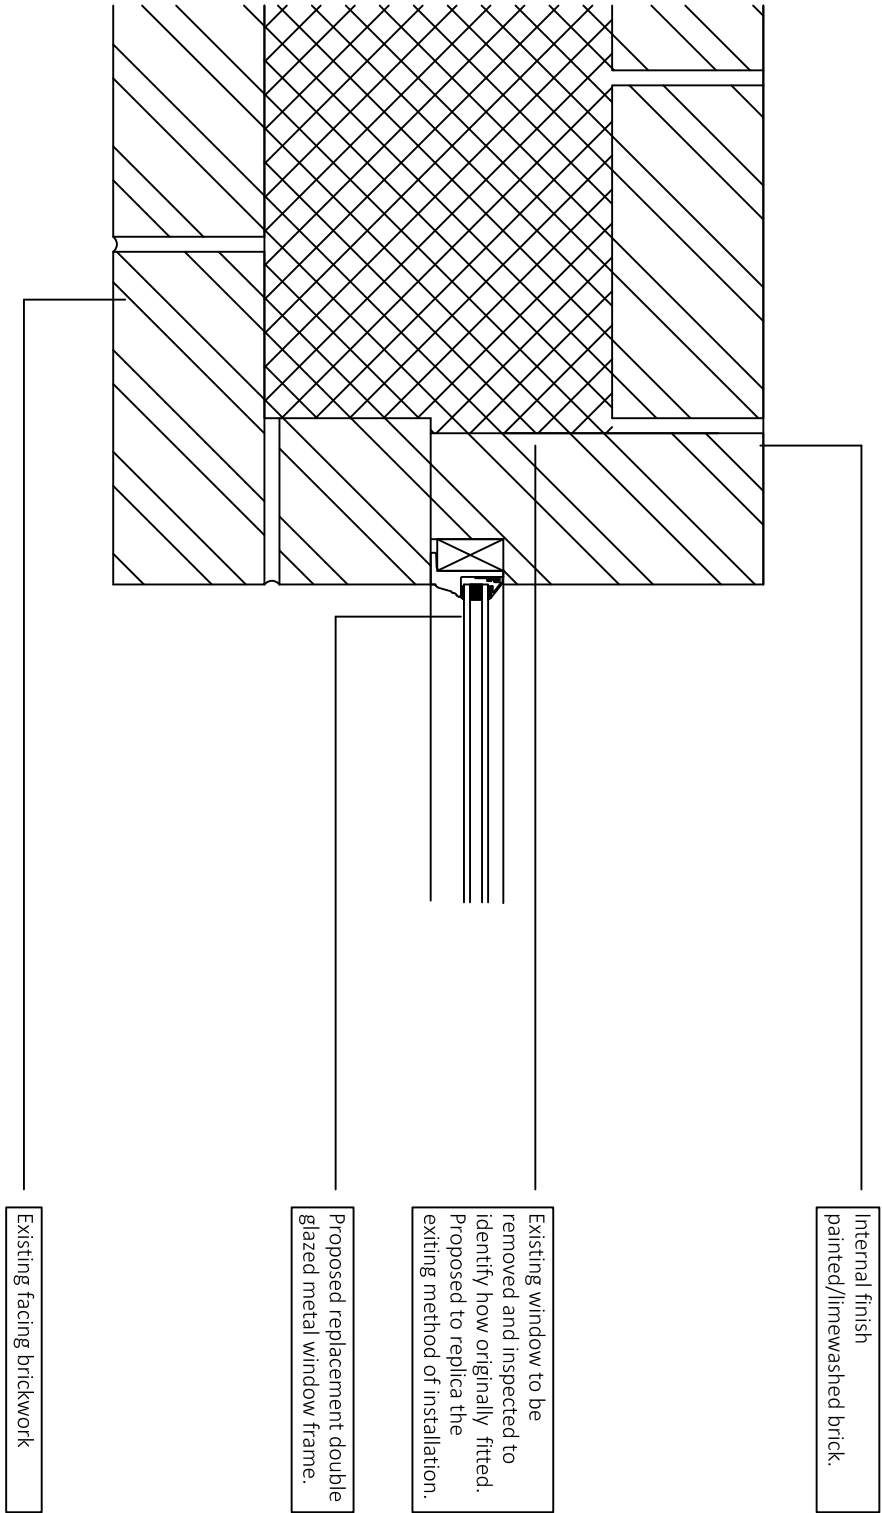


Section 7 : Proposed Plan View Cut - Jamb to Window Detail @ 1:5

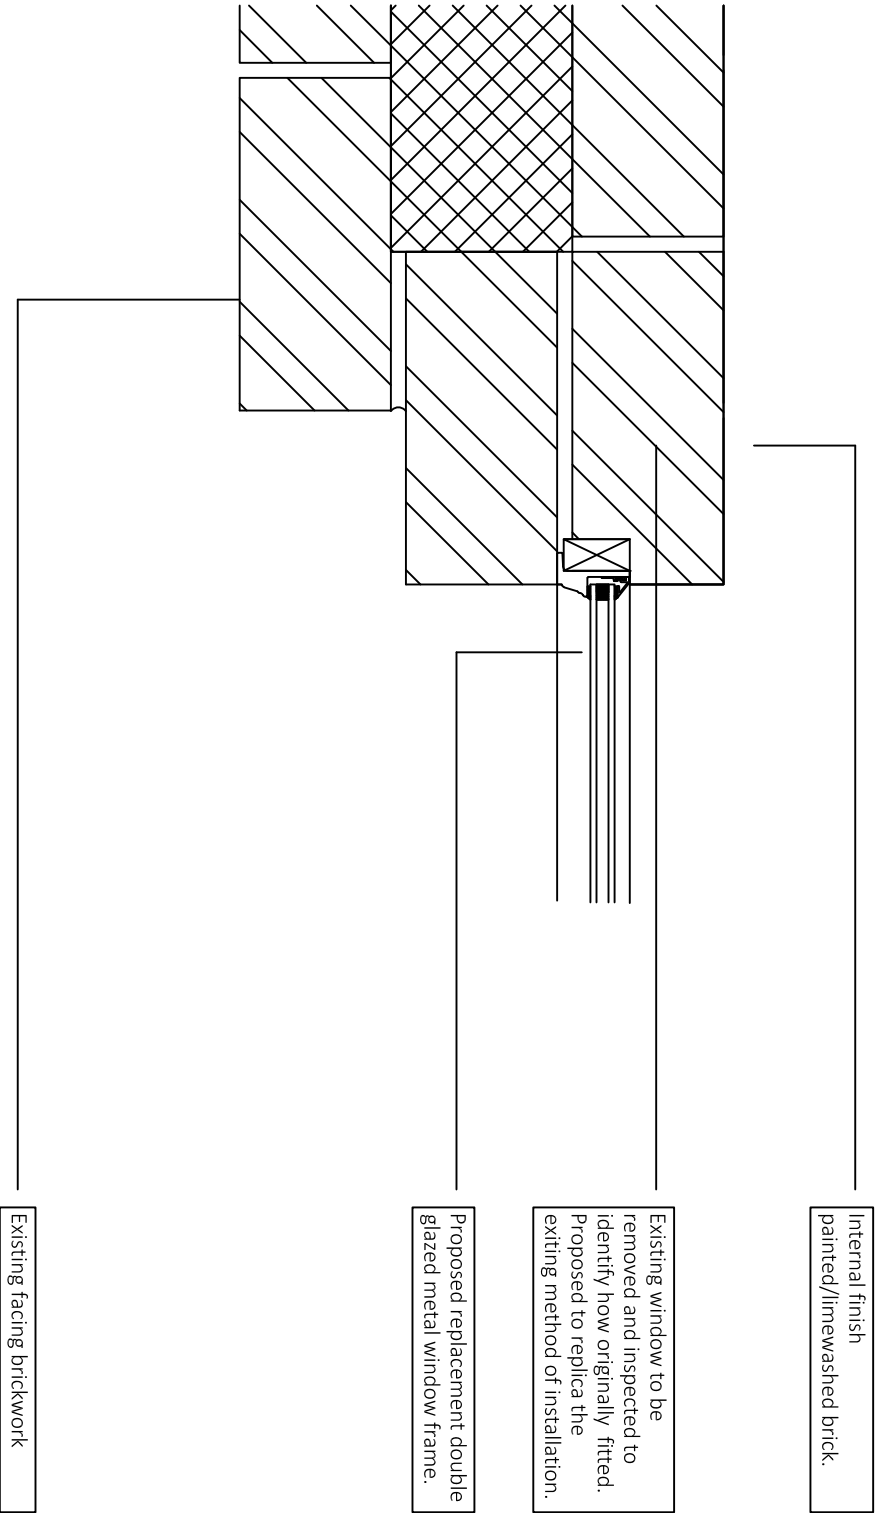


Section 8 : Proposed Plan View Cut - Jamb to Window Detail Type 3 @ 1:5

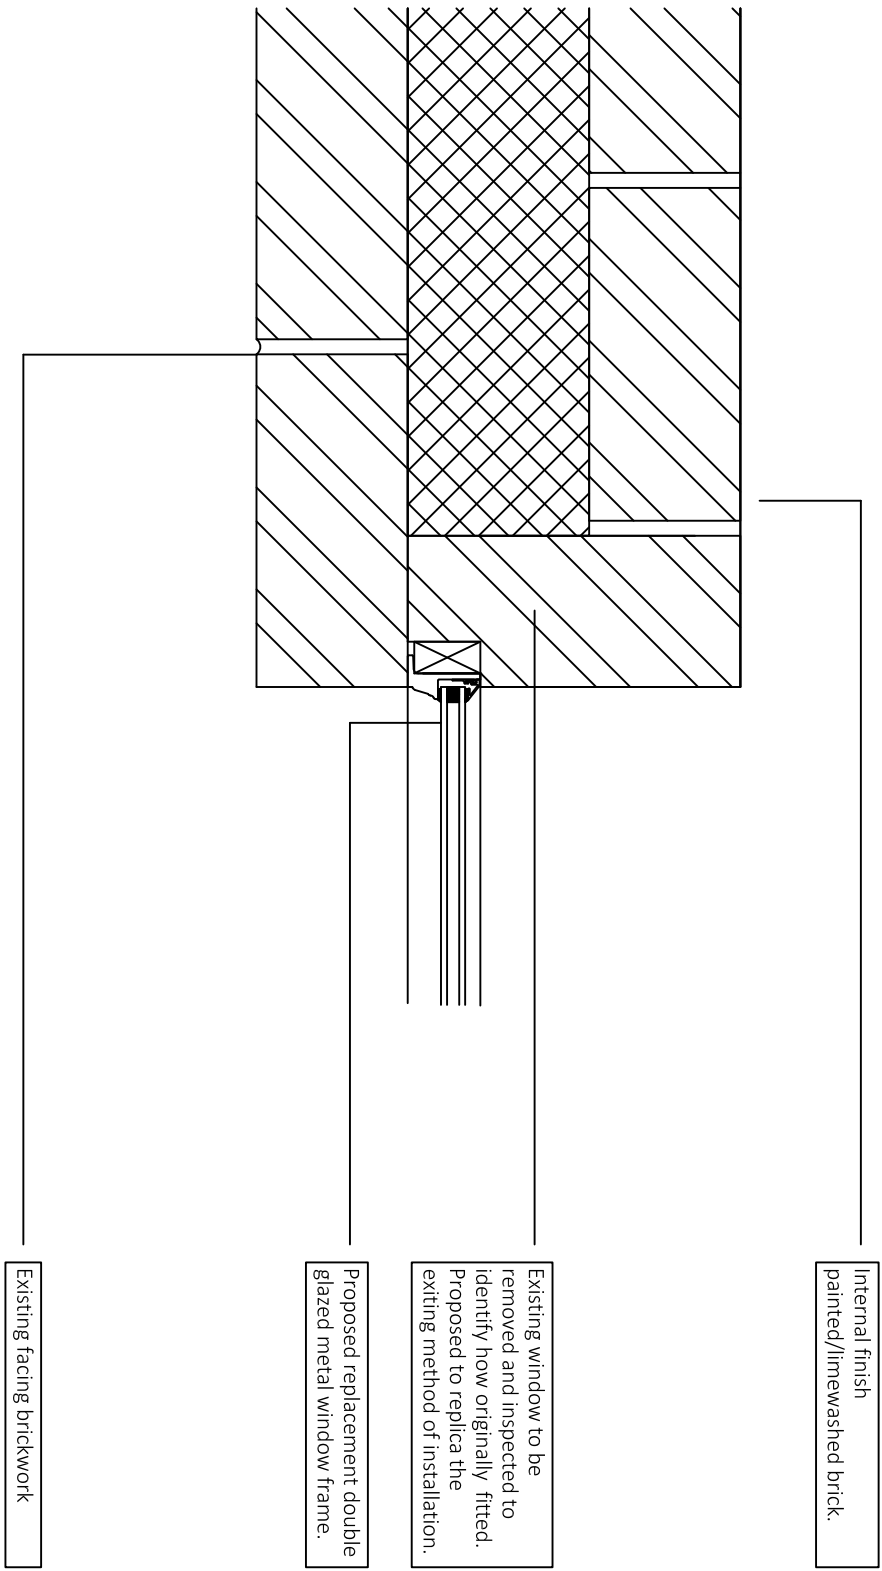

Section 9 : Proposed Plan View Cut - Jamb to Window Detail @ 1:5

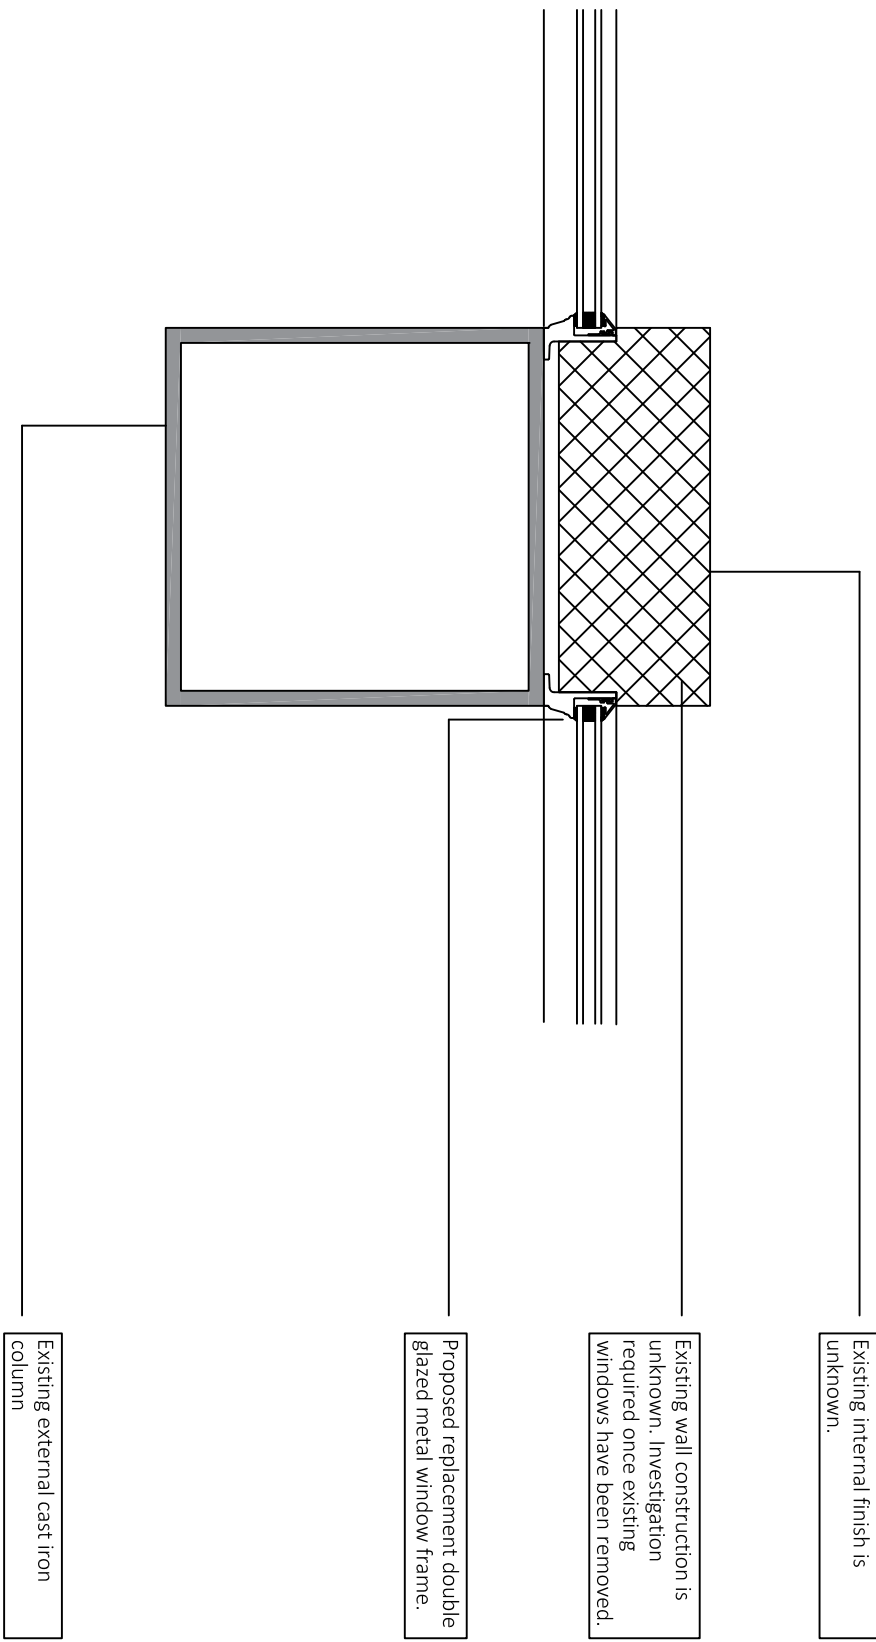

Section 10 : Proposed Plan View Cut - Jamb to Window Detail @ 1:5

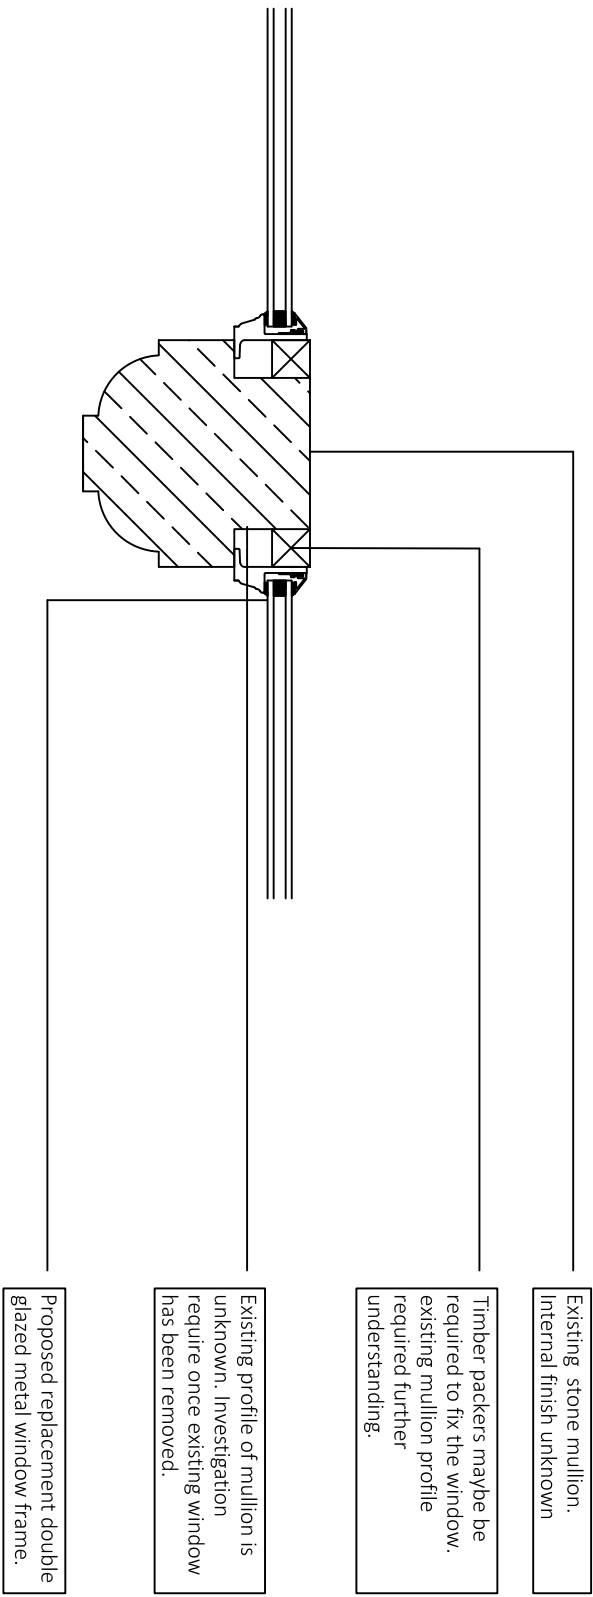

Section 11 : Proposed Plan View Cut - Mullion to Window Detail @ 1:5

Note :
 Where brickwork is required to be removed to facilitate proposed window frame. Reuse of existing materials should be used or replacement should be on like for like basis.

A	24/06/2020	Review For Planning
KE		
Rev	Date/mtls	Details

© The moral rights of the author are hereby asserted.
 All rights reserved. No part of this publication may be reproduced without permission.
 Buttress Ltd. Registered in England No. 05550233

Buttress

41 Bengali St
 Manchester
 M4 6AF
 T 0161 736 3303
 E contact@buttress.net
 W www.buttress.net

Project Title	Beotho Windows
Client	Beotho
Location	Manchester
Drawing Title	Proposed Metal Frame Window Jamb Details
Date	24/06/2020
Checked	GP
Scale	1:5
Orig Paper Size	A1
Status	Planning
Drawing ref	Job No Drawing No Revision
8965	(31) 001 A